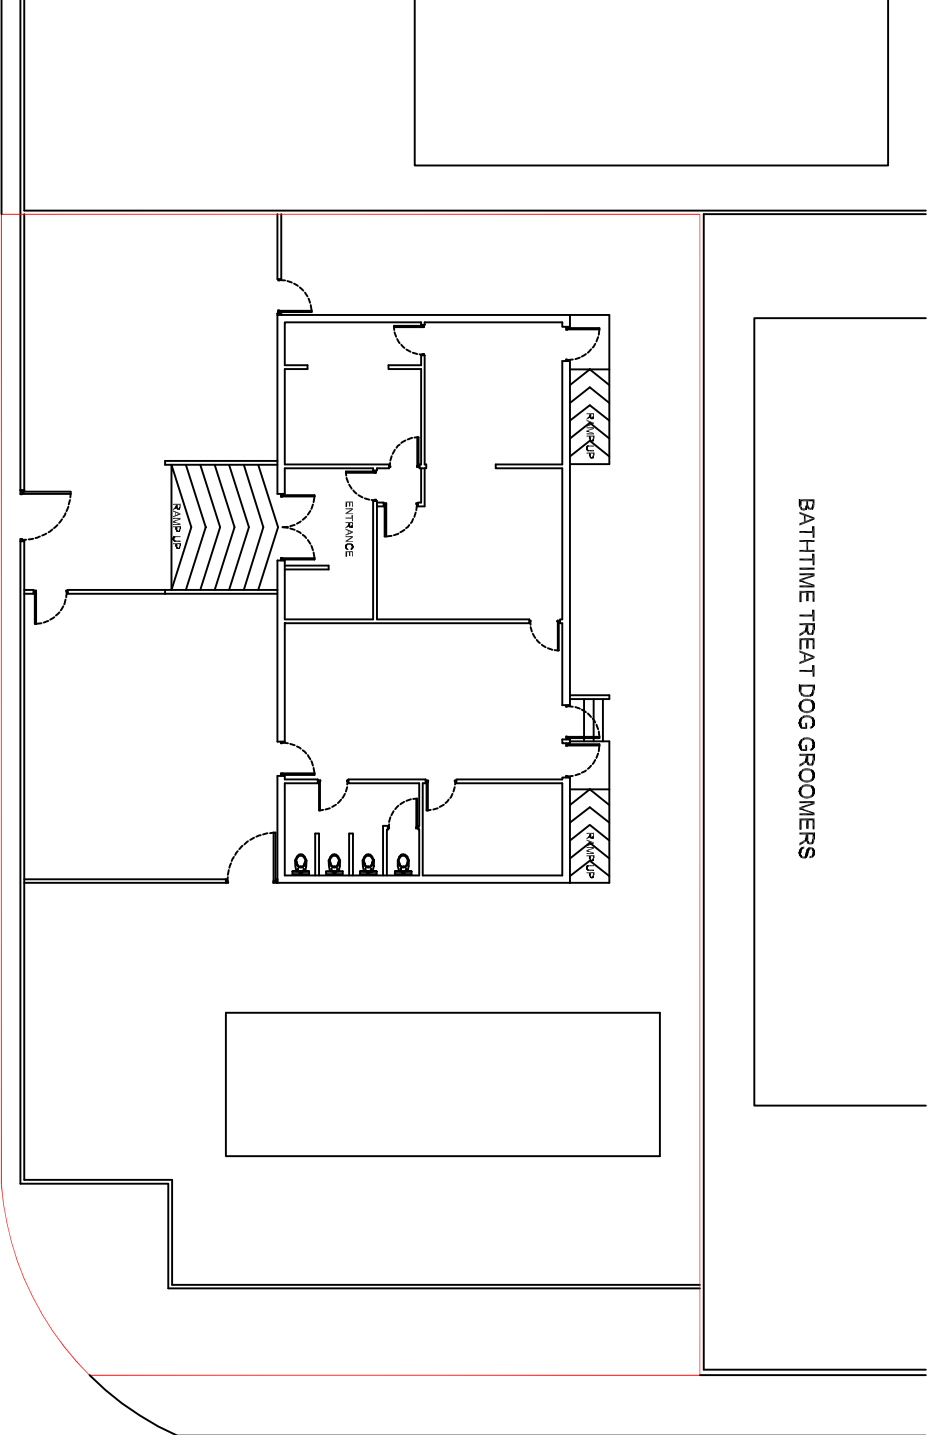


BAMFORD ROAD

SLW DESIGNS

Mob: 07796-617845
e-mail: brian_slwdesigns@talktalk.net

ADDRESS: LITTLE OAK NURSERY
BAMFORD ROAD
HEYWOOD
OL10 4TF

DRAWING: SLW/LON/02A
SITE/BLOCK 2

SCALE 1:200 @ A4 DATE 10.08.2026

SCALE BAR:

