



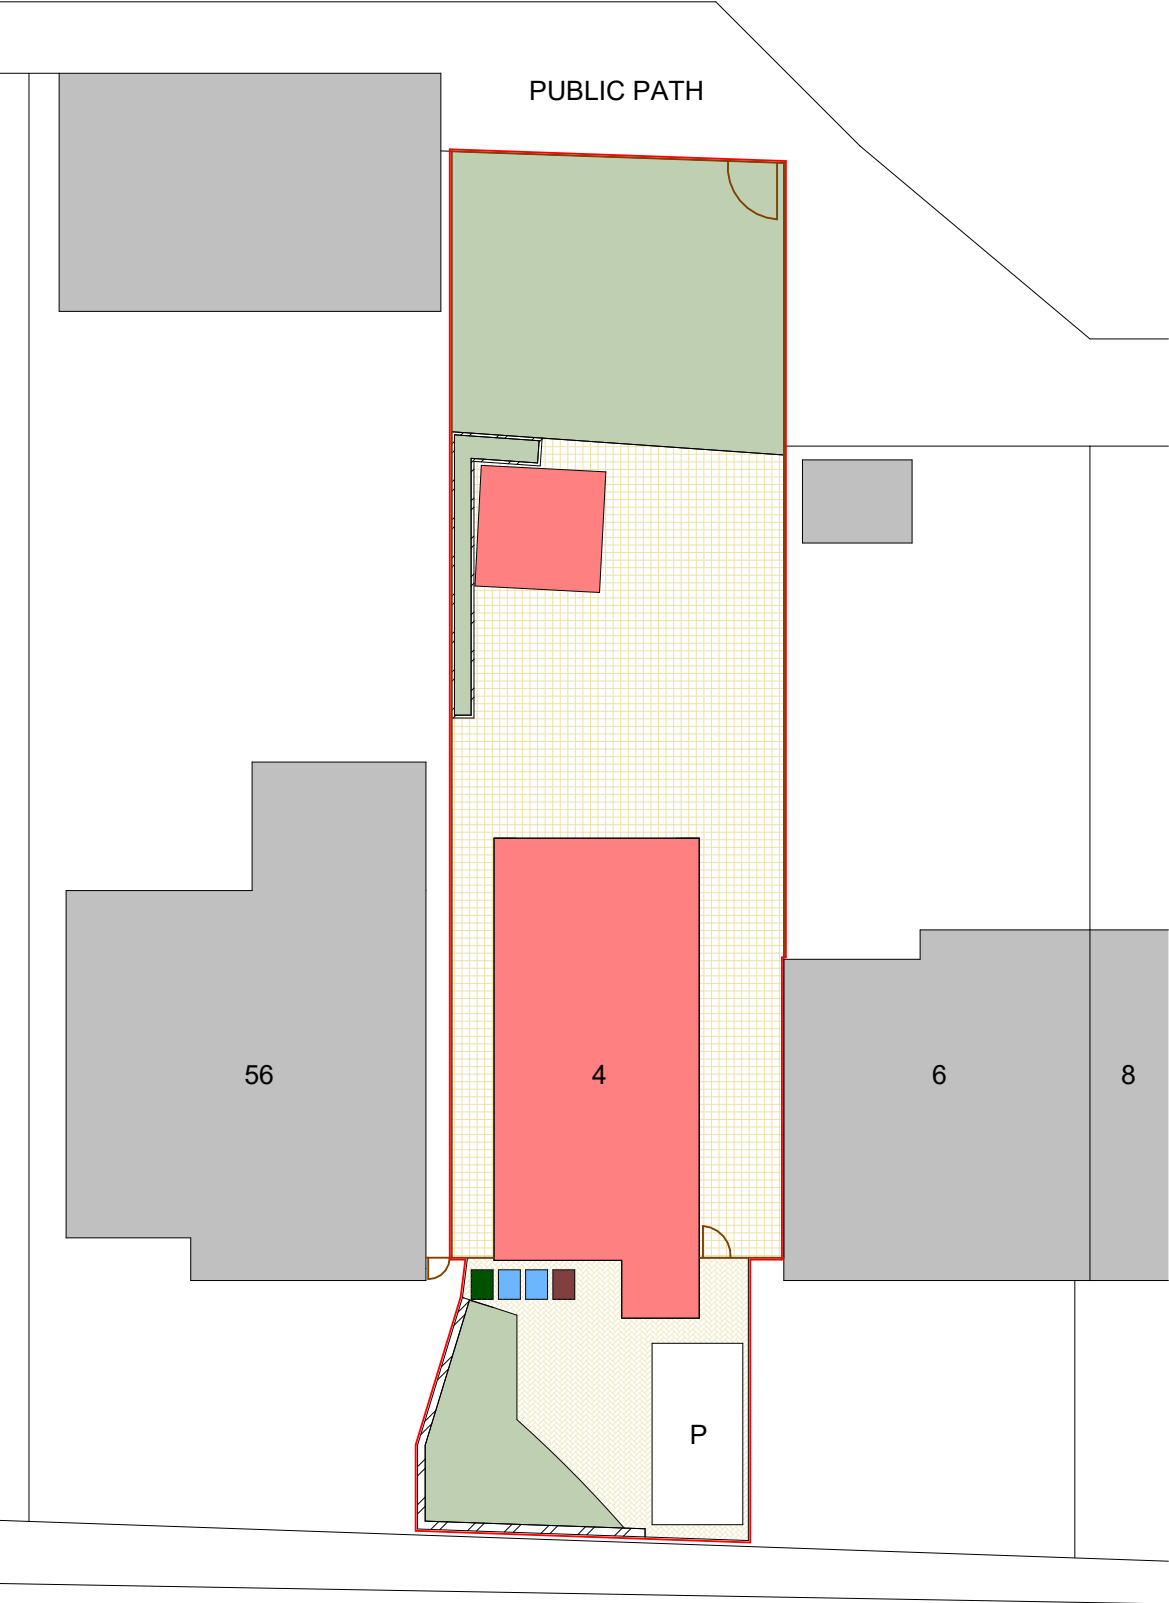

GLOUCESTER AVENUE HONITON CLOSE

1 Site - Existing
1 : 200

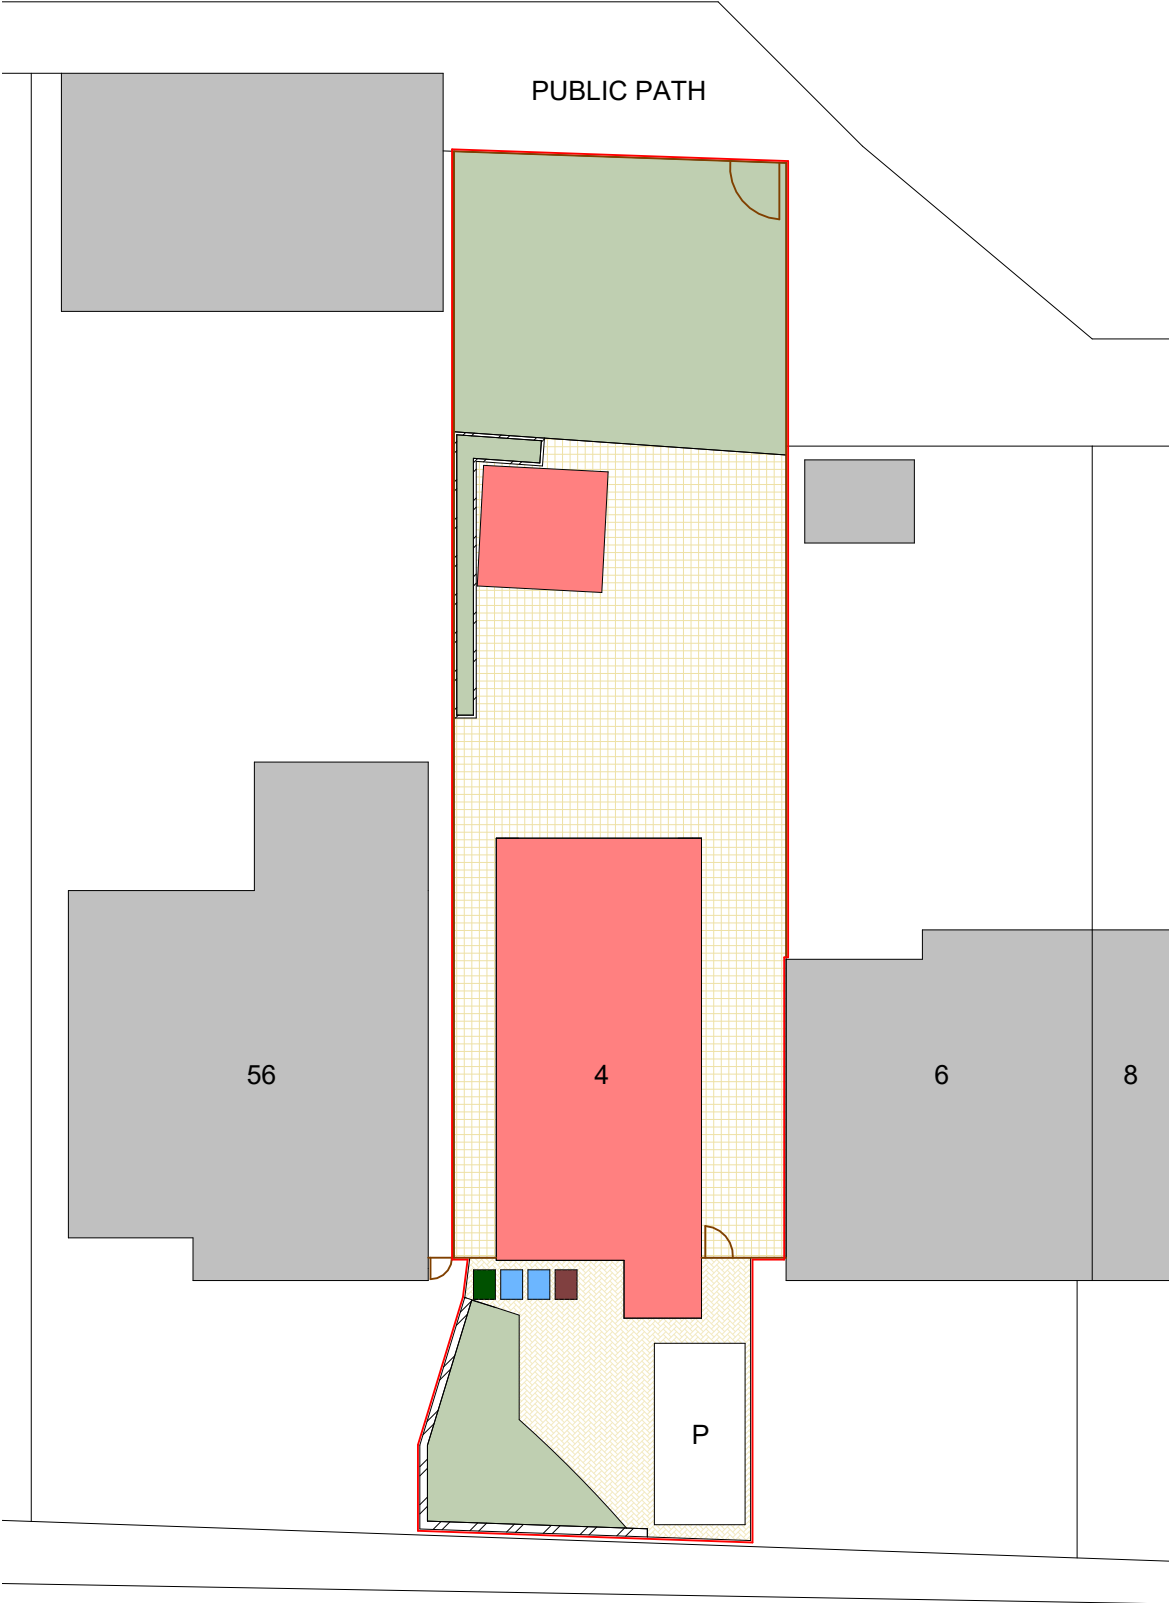

GLOUCESTER AVENUE HONITON CLOSE


2 Site - Proposed
1 : 200

- Site Key
- Grass
 - Paving Stones
 - Timber Fencing
 - Brickwork
 - Paving Bricks
 - P Parking
 - Existing Building
 - Bins

Bins

Dark Green - General Waste
Green Bin with Blue lid - Glass and Bottles
Brown Bin - Food and Garden Waste
Blue Bin - Paper and Cardboard

https://rochdale-self.achieveservice.com/service/Bins_view_your_waste_collection_calendar

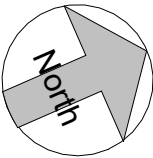

PROJECT	4 Honiton Close, Heywood	PROJECT NUMBER		DRAWING NUMBER		REV	 www.goldsketch.co.uk info@goldsketch.co.uk 0161 792 9595 NOTES © COPYRIGHT : ALL RIGHTS RESERVED. THIS DRAWING MUST NOT BE REPRODUCED WITHOUT PRIOR WRITTEN CONSENT. DRAWING TO BE USED FOR THE STATUS INDICATED ONLY. ALL DIMENSIONS AND SETTING OUT SHALL BE CHECKED AND CONFIRMED ON SITE. ANY DISCREPANCIES TO BE REPORTED TO THE DESIGNER PRIOR TO THE COMMENCEMENT OF ANY WORK. ALL WORK AND MATERIALS TO BE IN ACCORDANCE WITH CURRENT STATUTORY LEGISLATION. RELEVANT CODES OF PRACTICE AND BRITISH STANDARDS. ALL DIMENSIONS ON THIS DRAWING ARE IN MILLIMETRES (UNLESS OTHERWISE STATED).
TITLE	Site - Existing & Proposed	GSS26173		502			
STATUS	DESIGN	DRAWN BY	CHECKED BY	DATE	SCALE (@ A3)	No. Description Date Initial	
		RH	SG	19/08/2026	As indicated		