


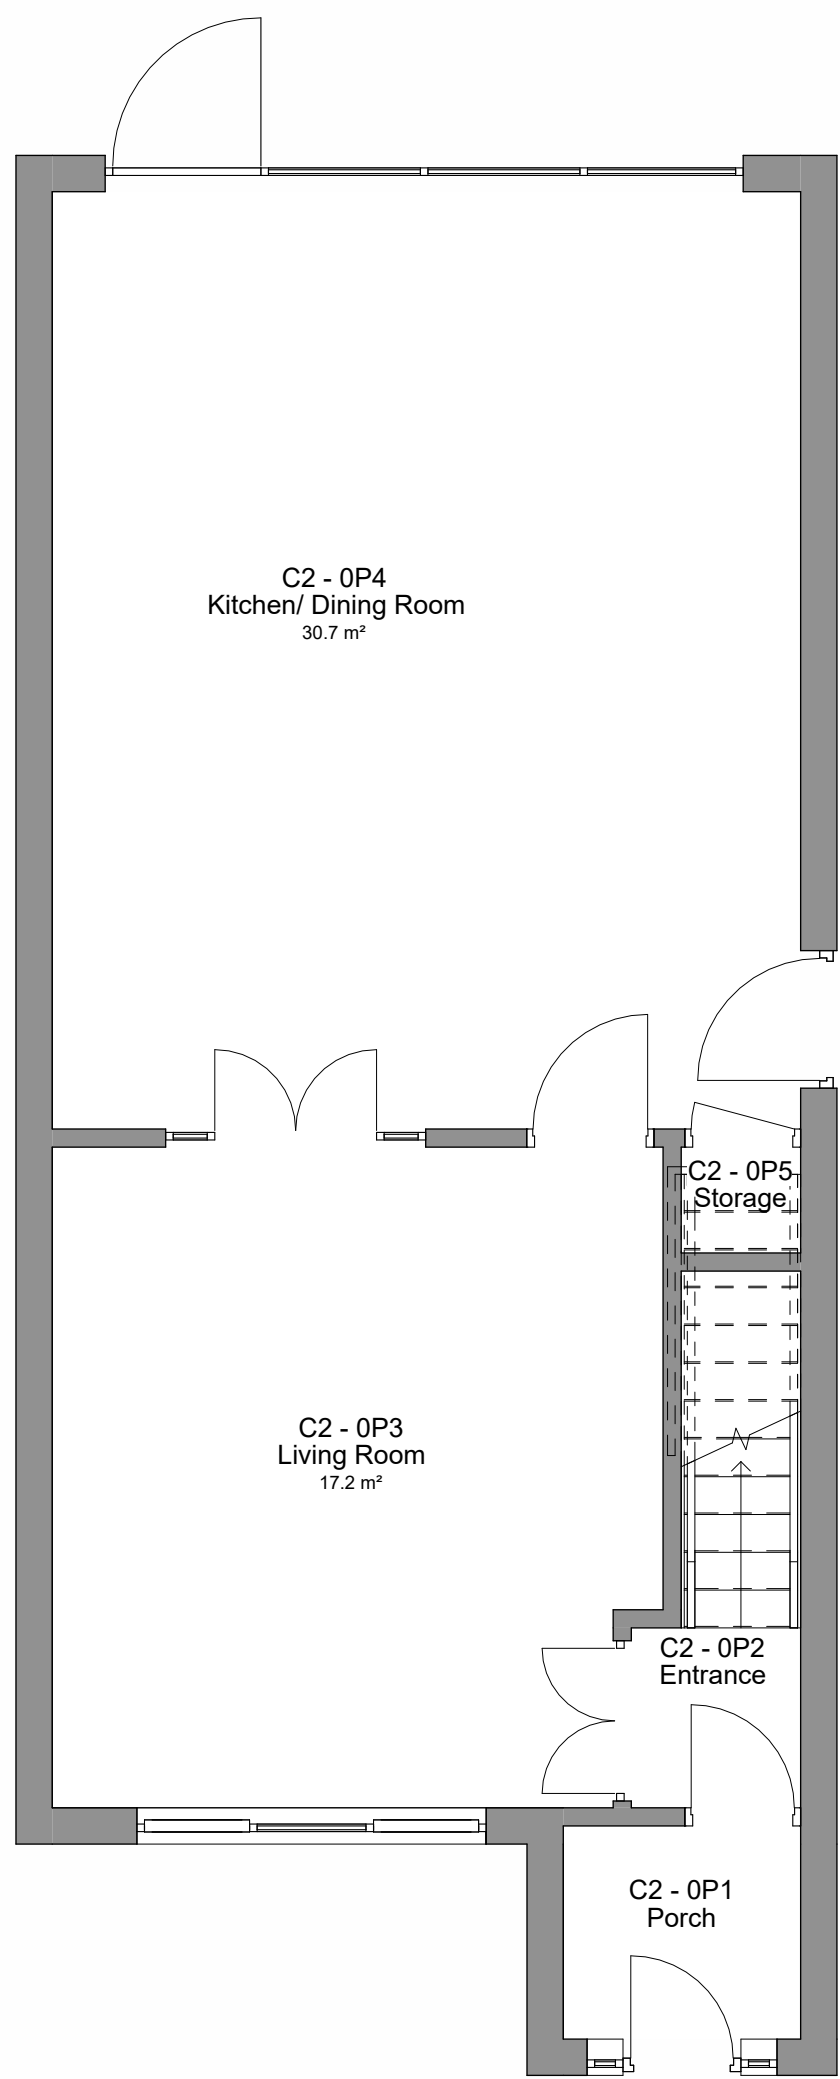


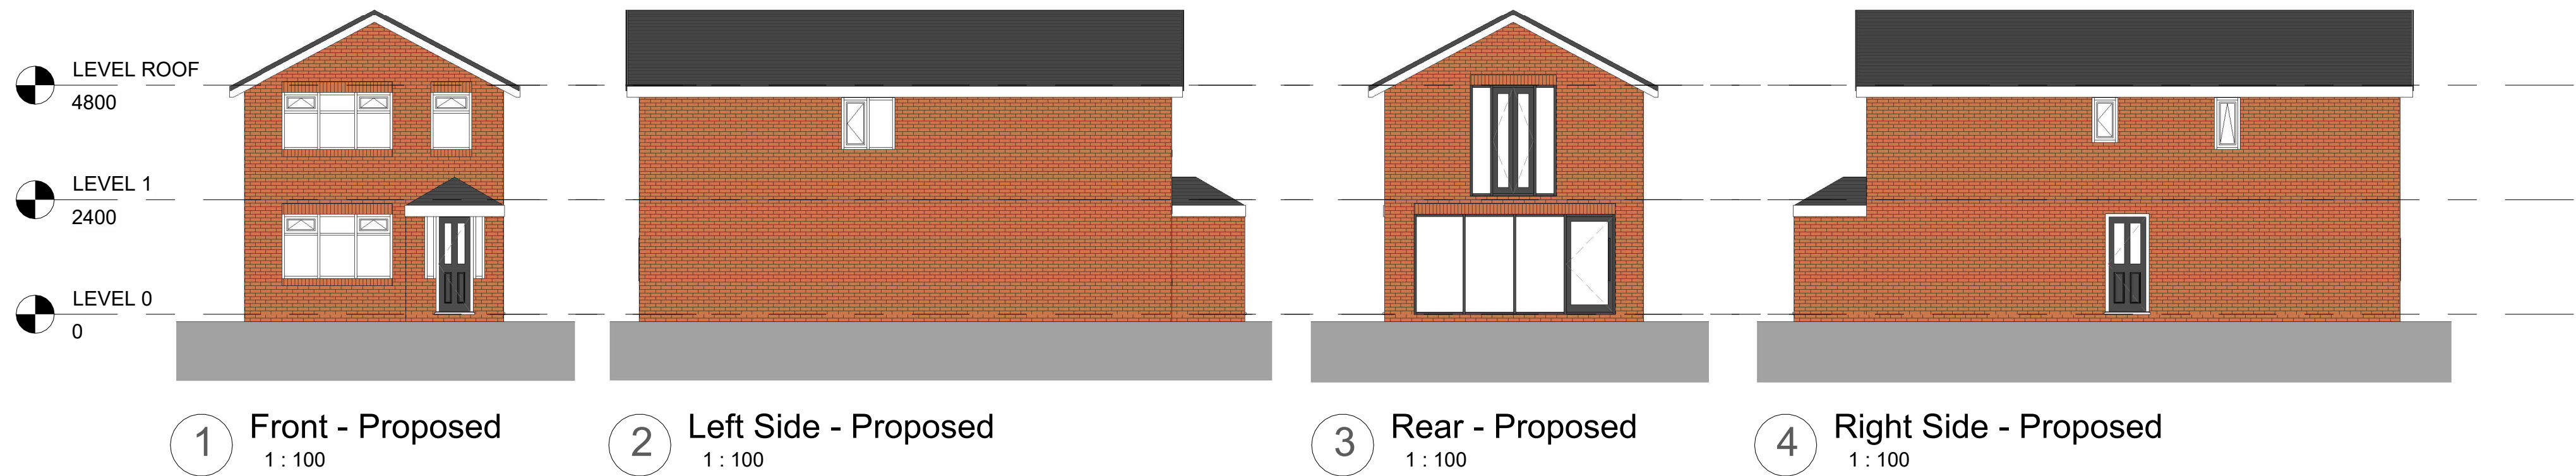


5 Level 0 - Proposed
1 : 50

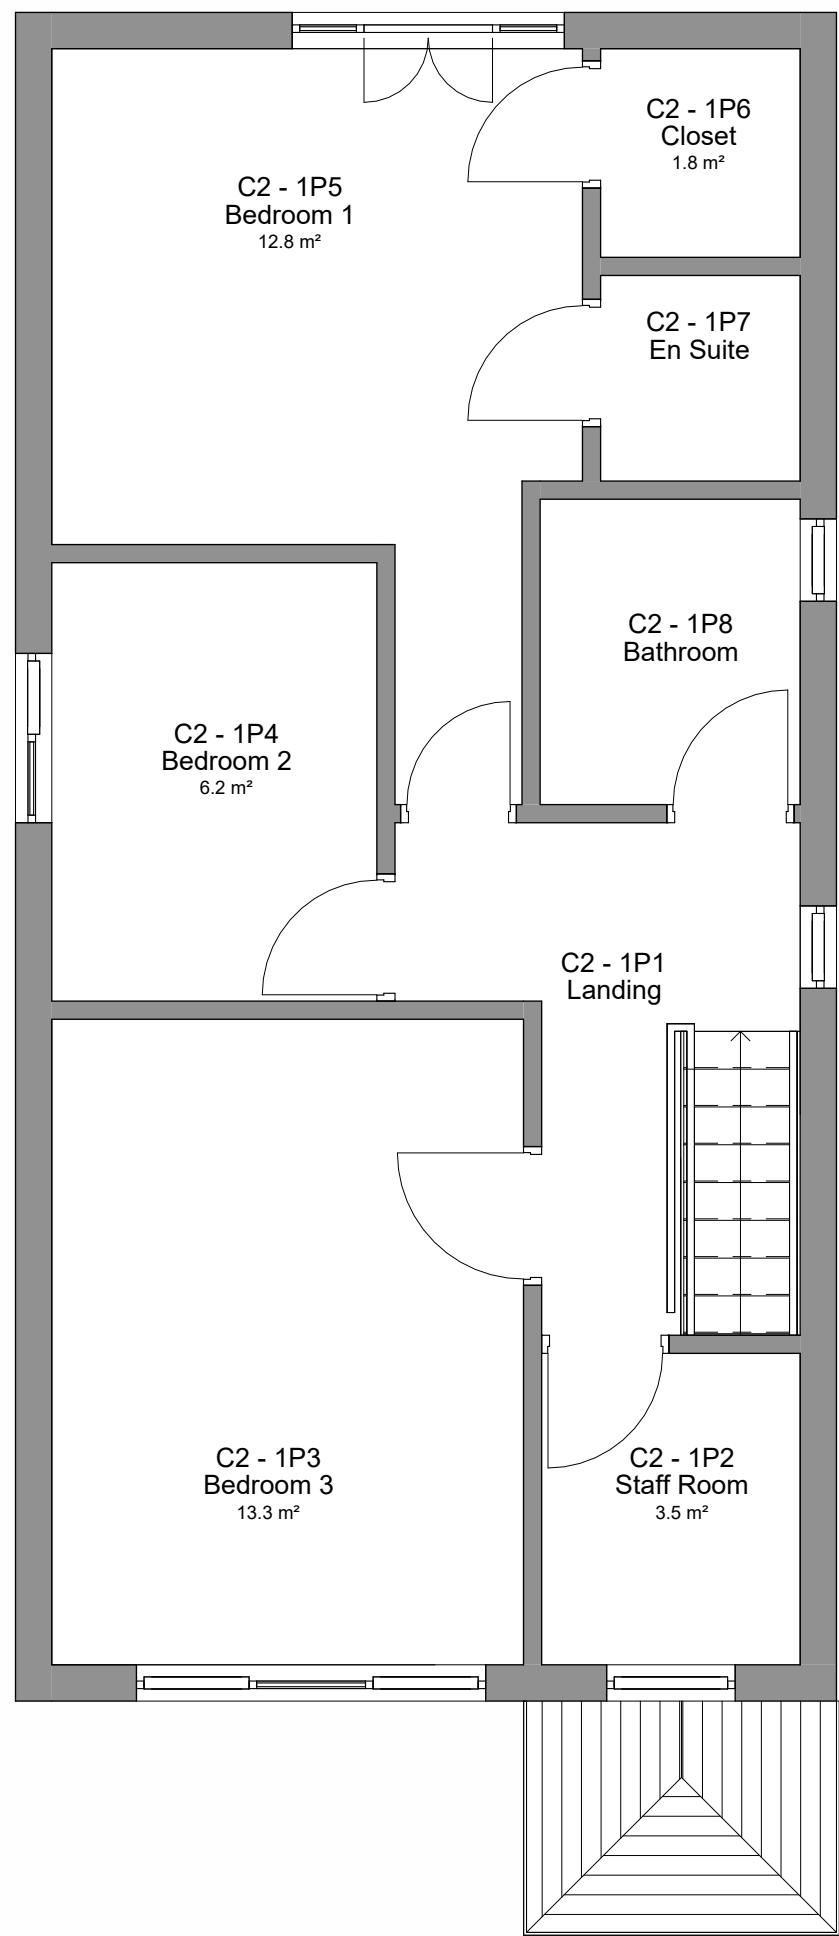

6 Level 1 - Proposed
1 : 50

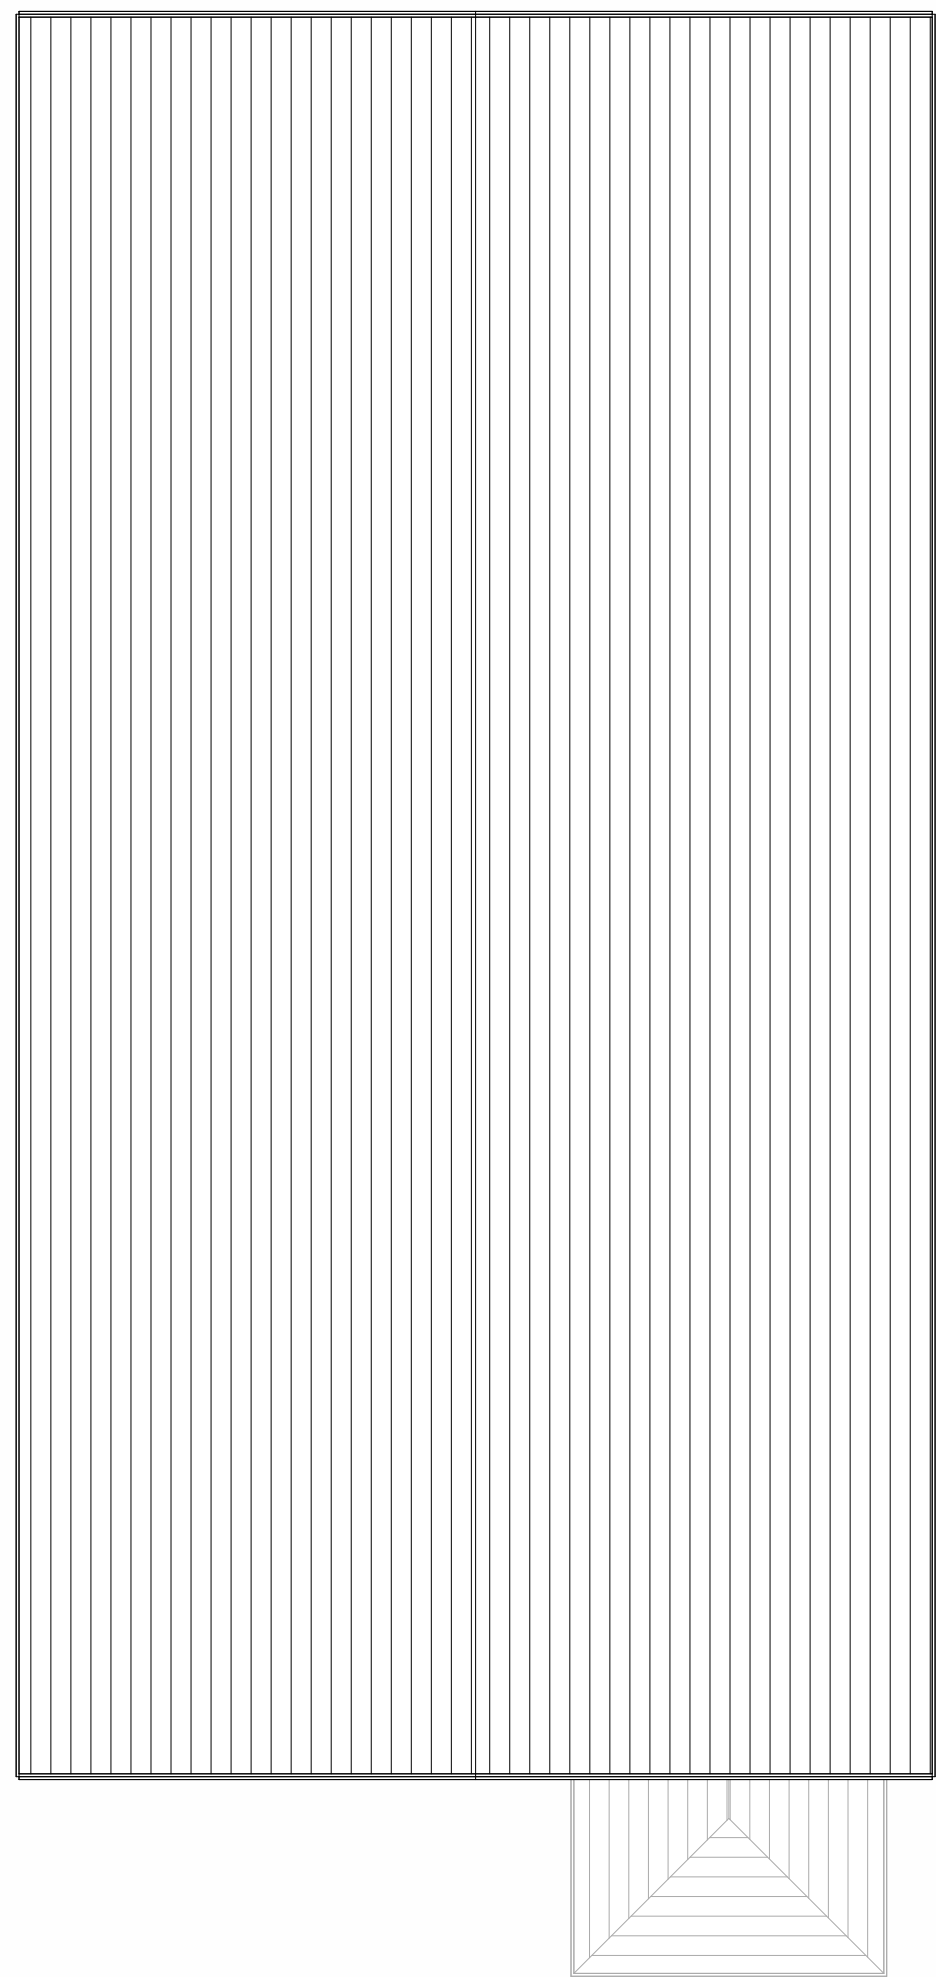

7 Level Roof - Proposed
1 : 50

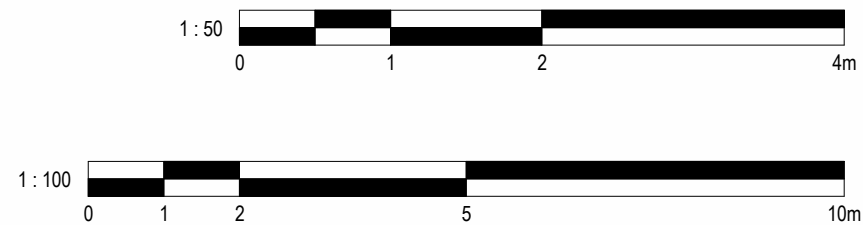

No. Description Date Initial

PROJECT
4 Honiton Close, Heywood

TITLE
Proposed Plans and Elevations

STATUS
DESIGN

DRAWN BY DATE SCALE (@ A1)
RH 19/08/2026 As indicated

PROJECT NUMBER DRAWING NUMBER REV
GSS26173 0P1

GOLD SKETCH
S T U D I O S
www.goldsketch.co.uk info@goldsketch.co.uk 0161 792 9595

NOTES
© COPYRIGHT - ALL RIGHTS RESERVED.
THIS DRAWING SHALL NOT BE REPRODUCED WITHOUT PRIOR WRITTEN CONSENT.
DRAWING TO BE USED FOR THE STATUS INDICATED ONLY.
ALL DIMENSIONS AND SETTING OUT SHALL BE CHECKED AND CONFIRMED ON SITE. ANY DISCREPANCIES TO BE REPORTED TO THE
DESIGNER PRIOR TO THE COMMENCEMENT OF ANY WORK. ALL WORK AND MATERIALS TO BE IN ACCORDANCE WITH CURRENT BUILDING
LEGISLATION, RELEVANT CODES OF PRACTICE AND BRITISH STANDARDS. ALL DIMENSIONS ON THIS DRAWING ARE IN MILLIMETRES UNLESS
OTHERWISE STATED.