


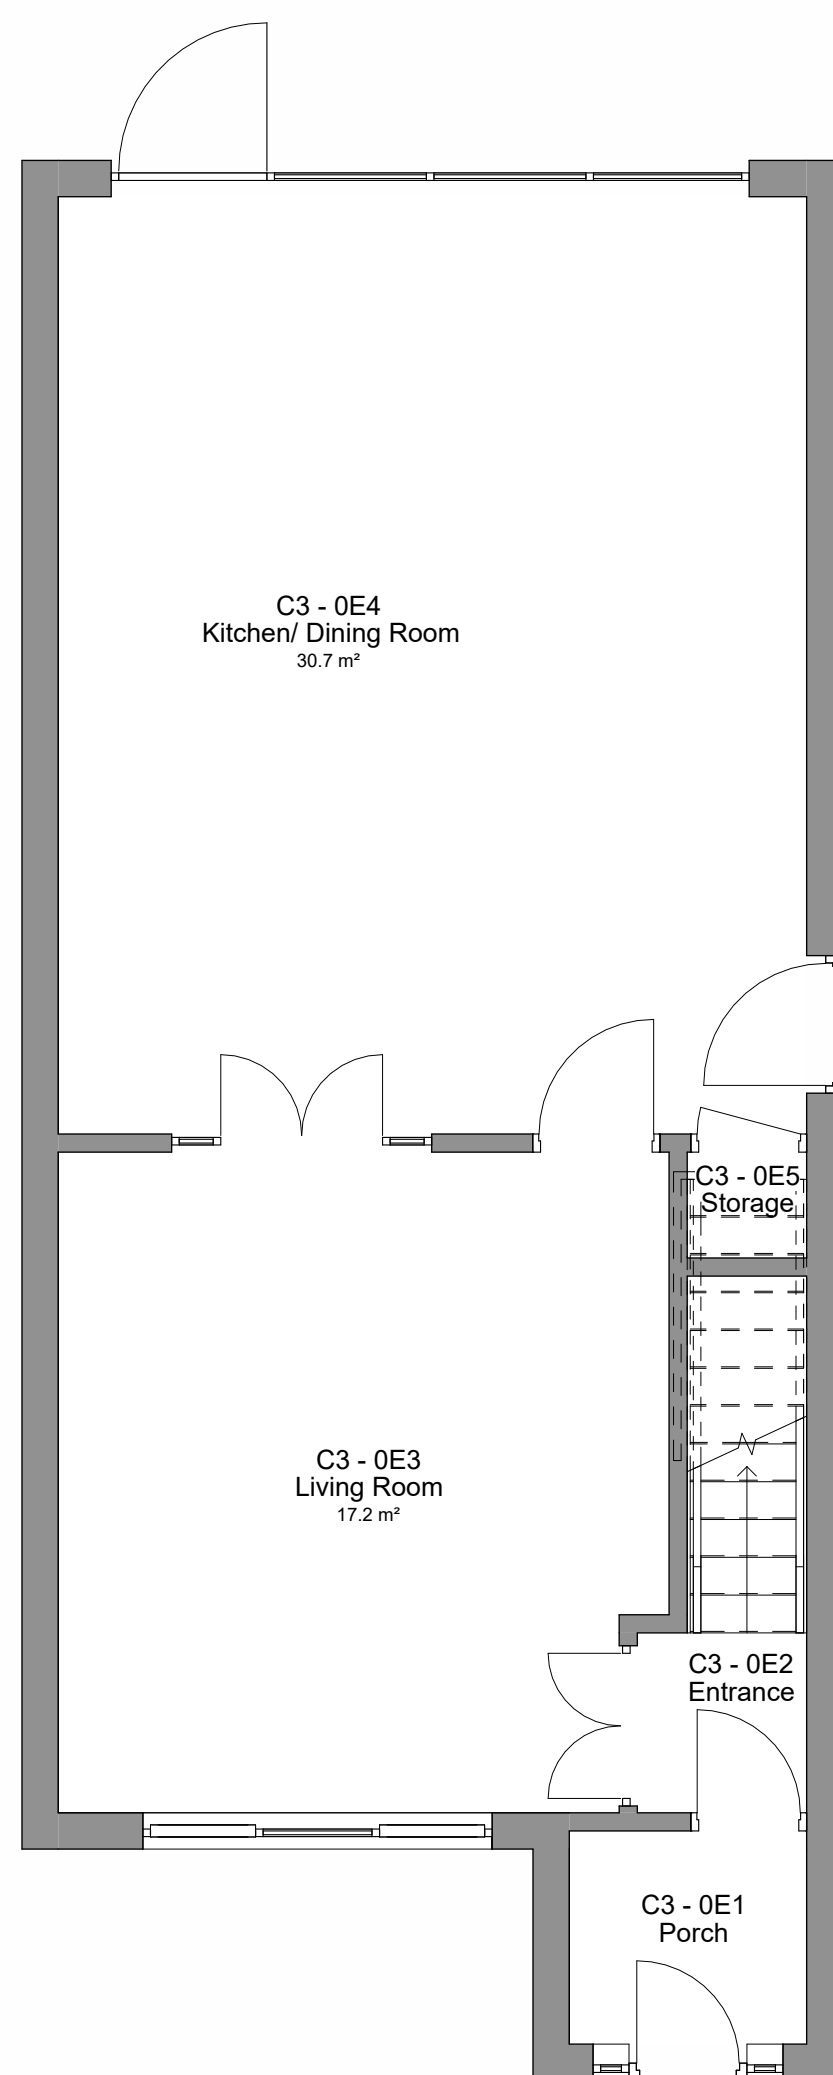


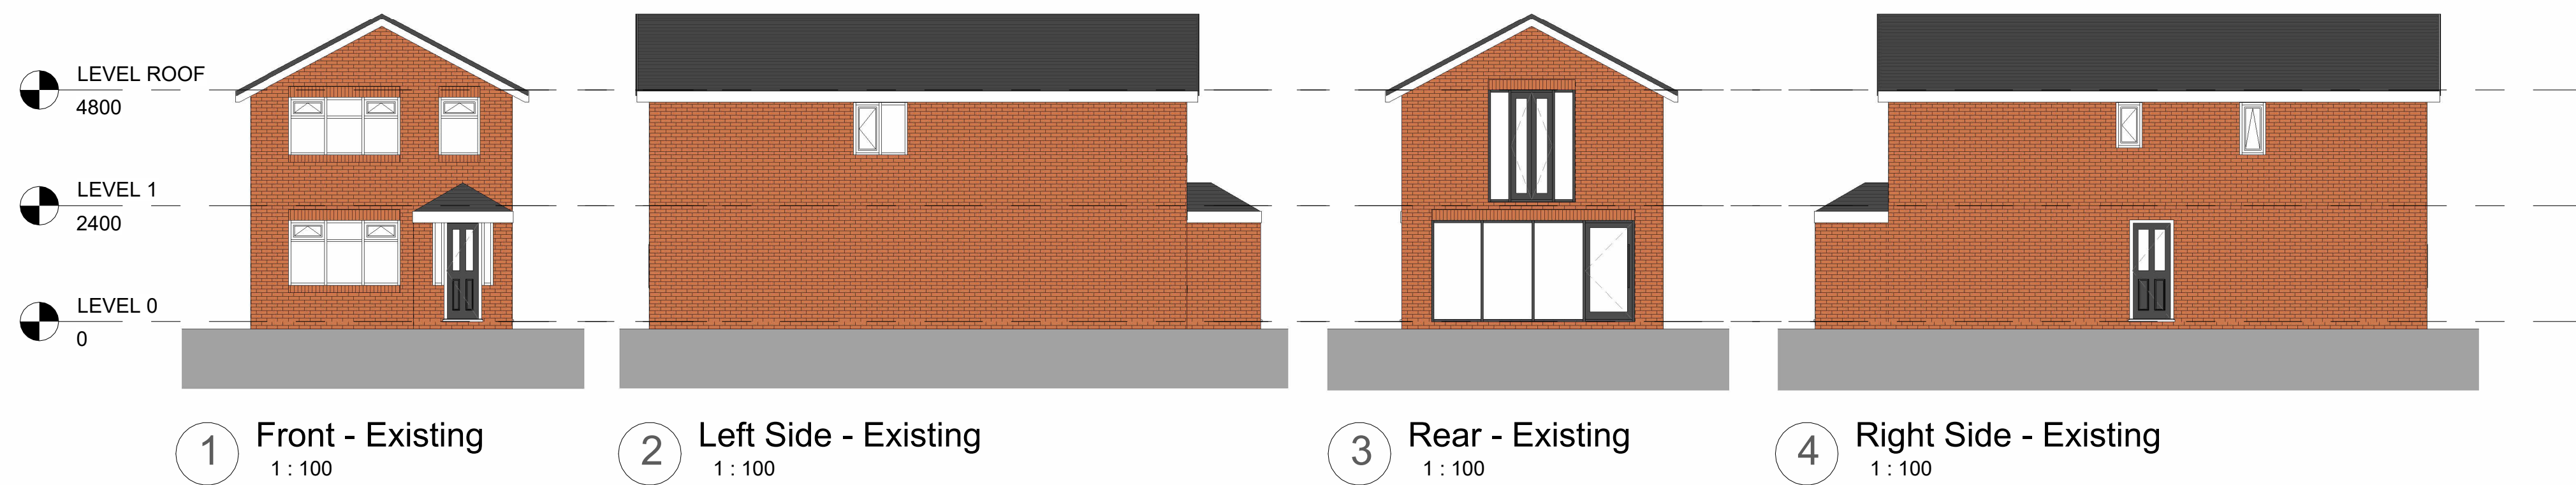


5 Level 0 - Existing
1 : 50

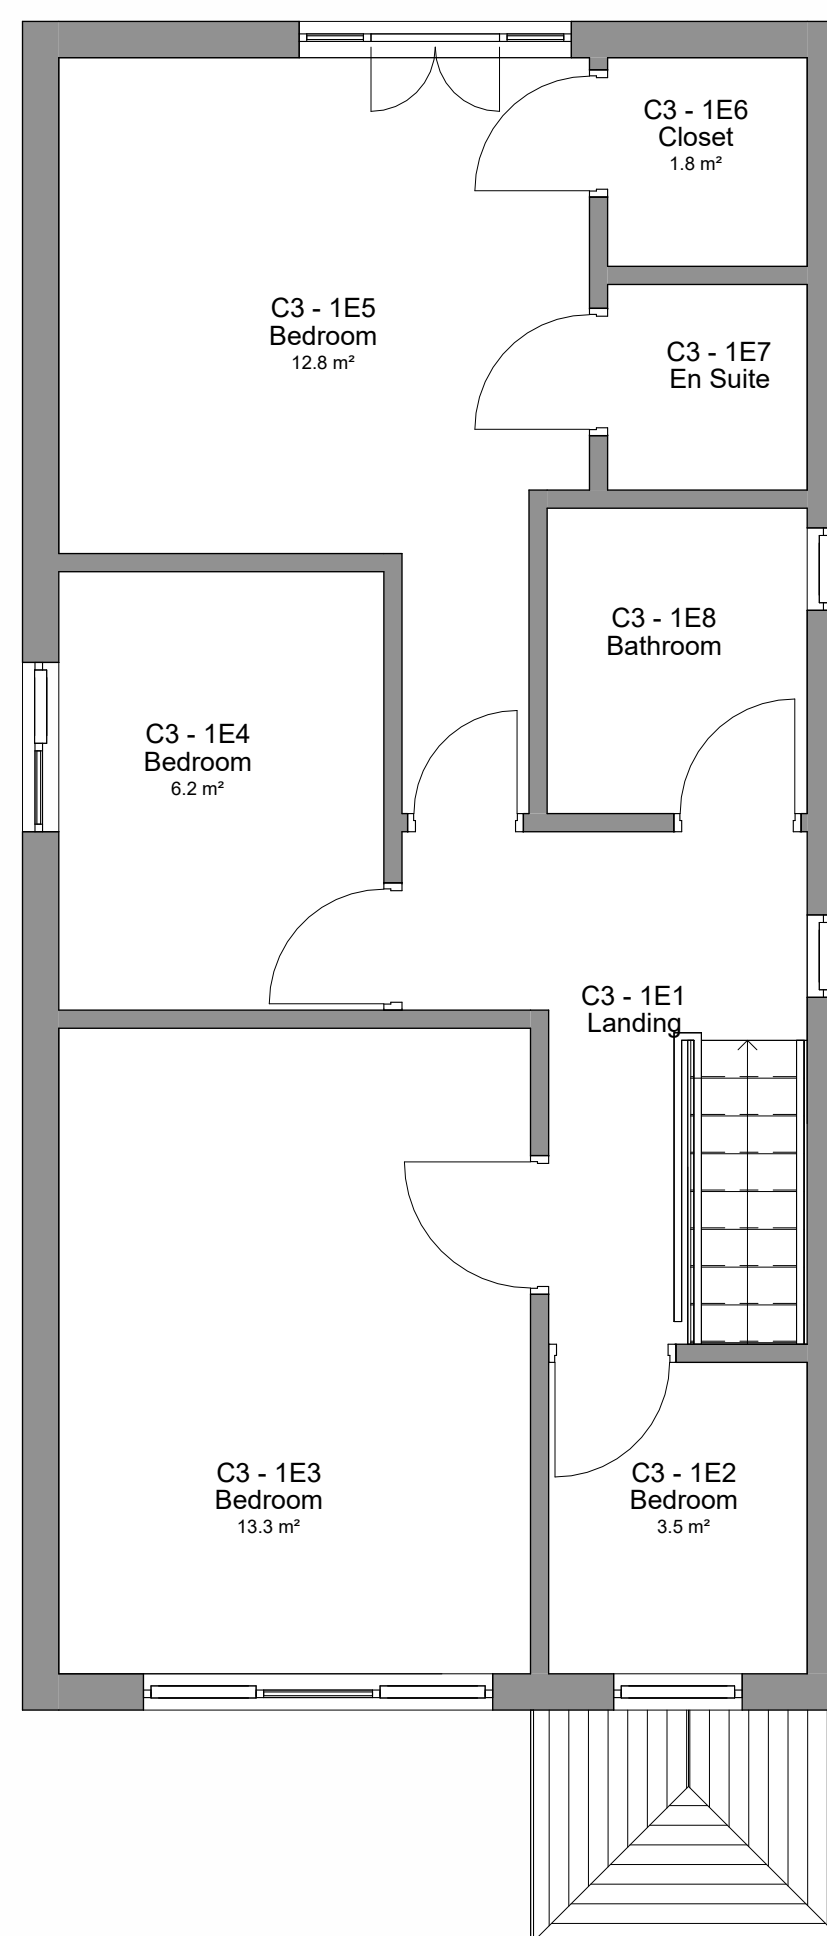

6 Level 1 - Existing
1 : 50

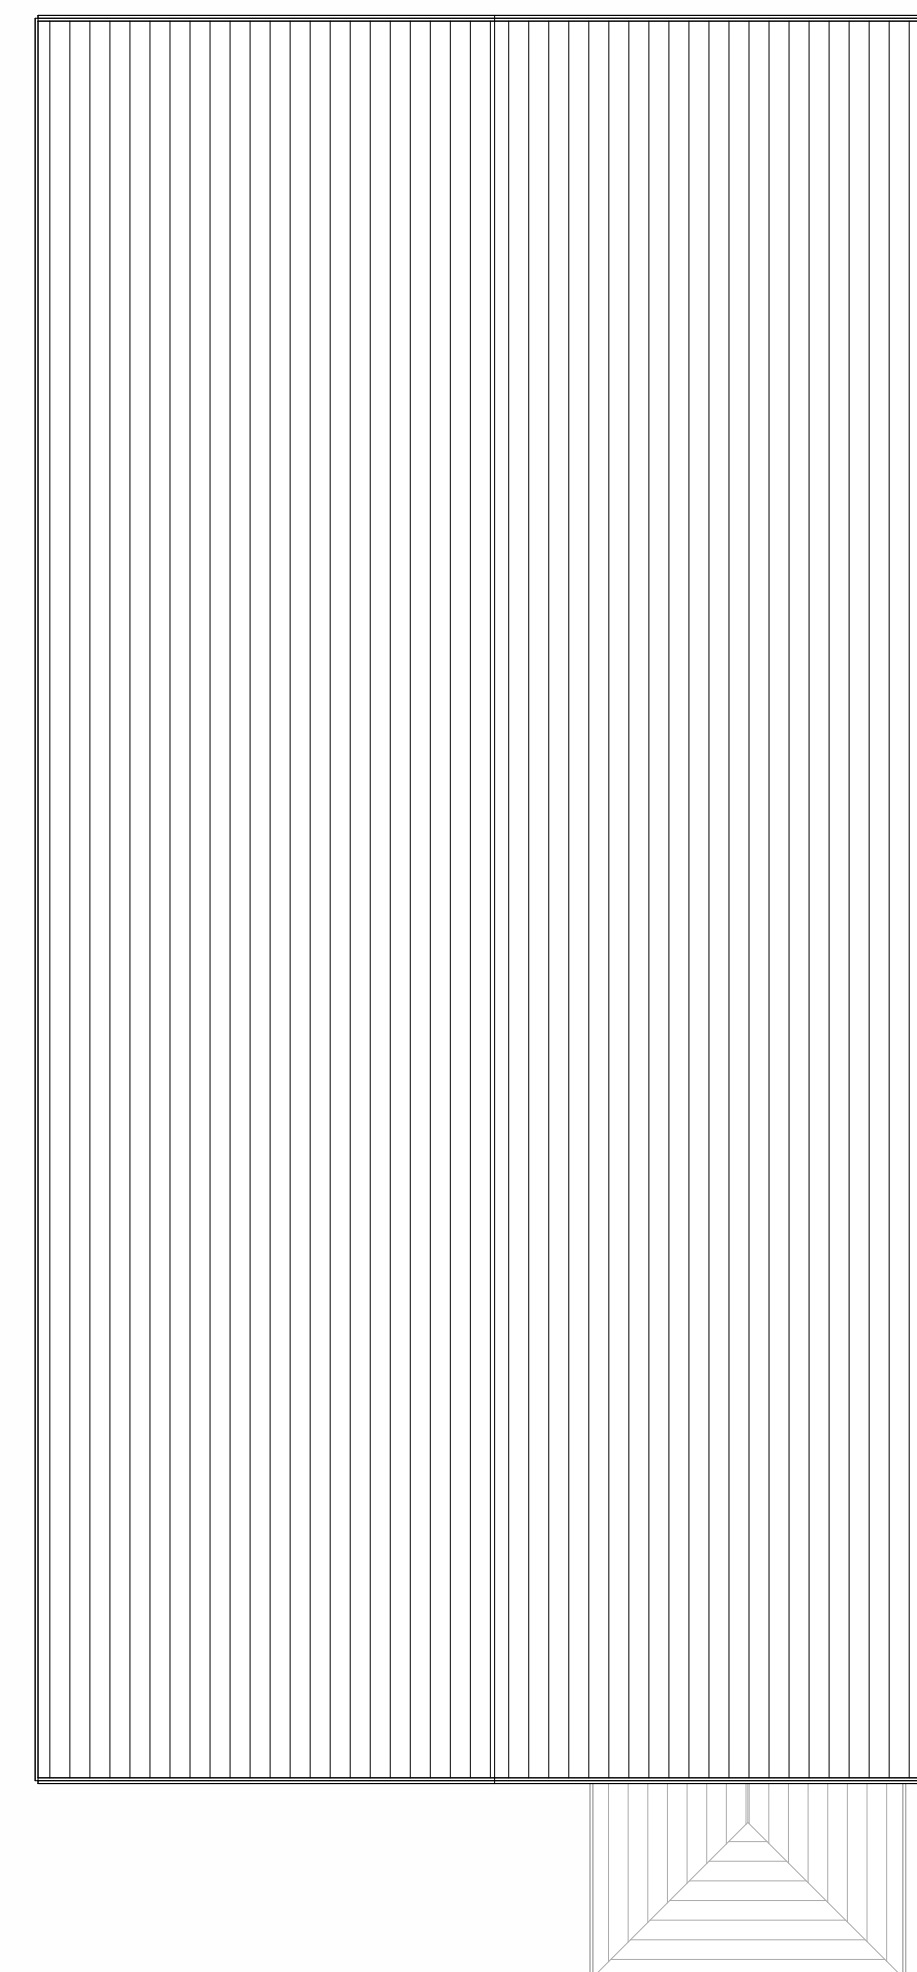

7 Level Roof - Existing
1 : 50

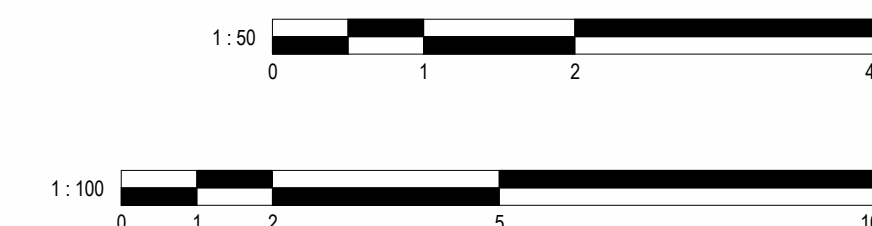

No.	Description	Date	Initial
PROJECT 4 Honiton Close, Heywood			
TITLE Existing Plans and Elevations			
STATUS DESIGN			
DRAWN BY RH	DATE 19/08/2026	SCALE (@ A1) As indicated	
PROJECT NUMBER GSS26173		DRAWING NUMBER 0E1	REV
GOLD SKETCH S T U D I O S www.goldsketch.co.uk info@goldsketch.co.uk 0161 792 9595			
NOTES ©COPYRIGHT- ALL RIGHTS RESERVED; THIS DRAWING MUST NOT BE REPRODUCED WITHOUT PRIOR WRITTEN CONSENT; DRAWING TO BE USED FOR THE STATUS INDICATED ONLY; ALL DIMENSIONS AND SETTING OUT SHALL BE CHECKED AND CONFIRMED ON SITE. ANY DISCREPANCIES TO BE REPORTED TO THE DESIGNER PRIOR TO THE COMMENCEMENT OF ANY WORK. ALL WORK AND MATERIALS TO BE IN ACCORDANCE WITH CURRENT BUILDING REGULATIONS, RELEVANT CODES OF PRACTICE AND BRITISH STANDARDS. ALL DIMENSIONS ON THIS DRAWING ARE IN MILLIMETRES UNLESS OTHERWISE STATED.			