


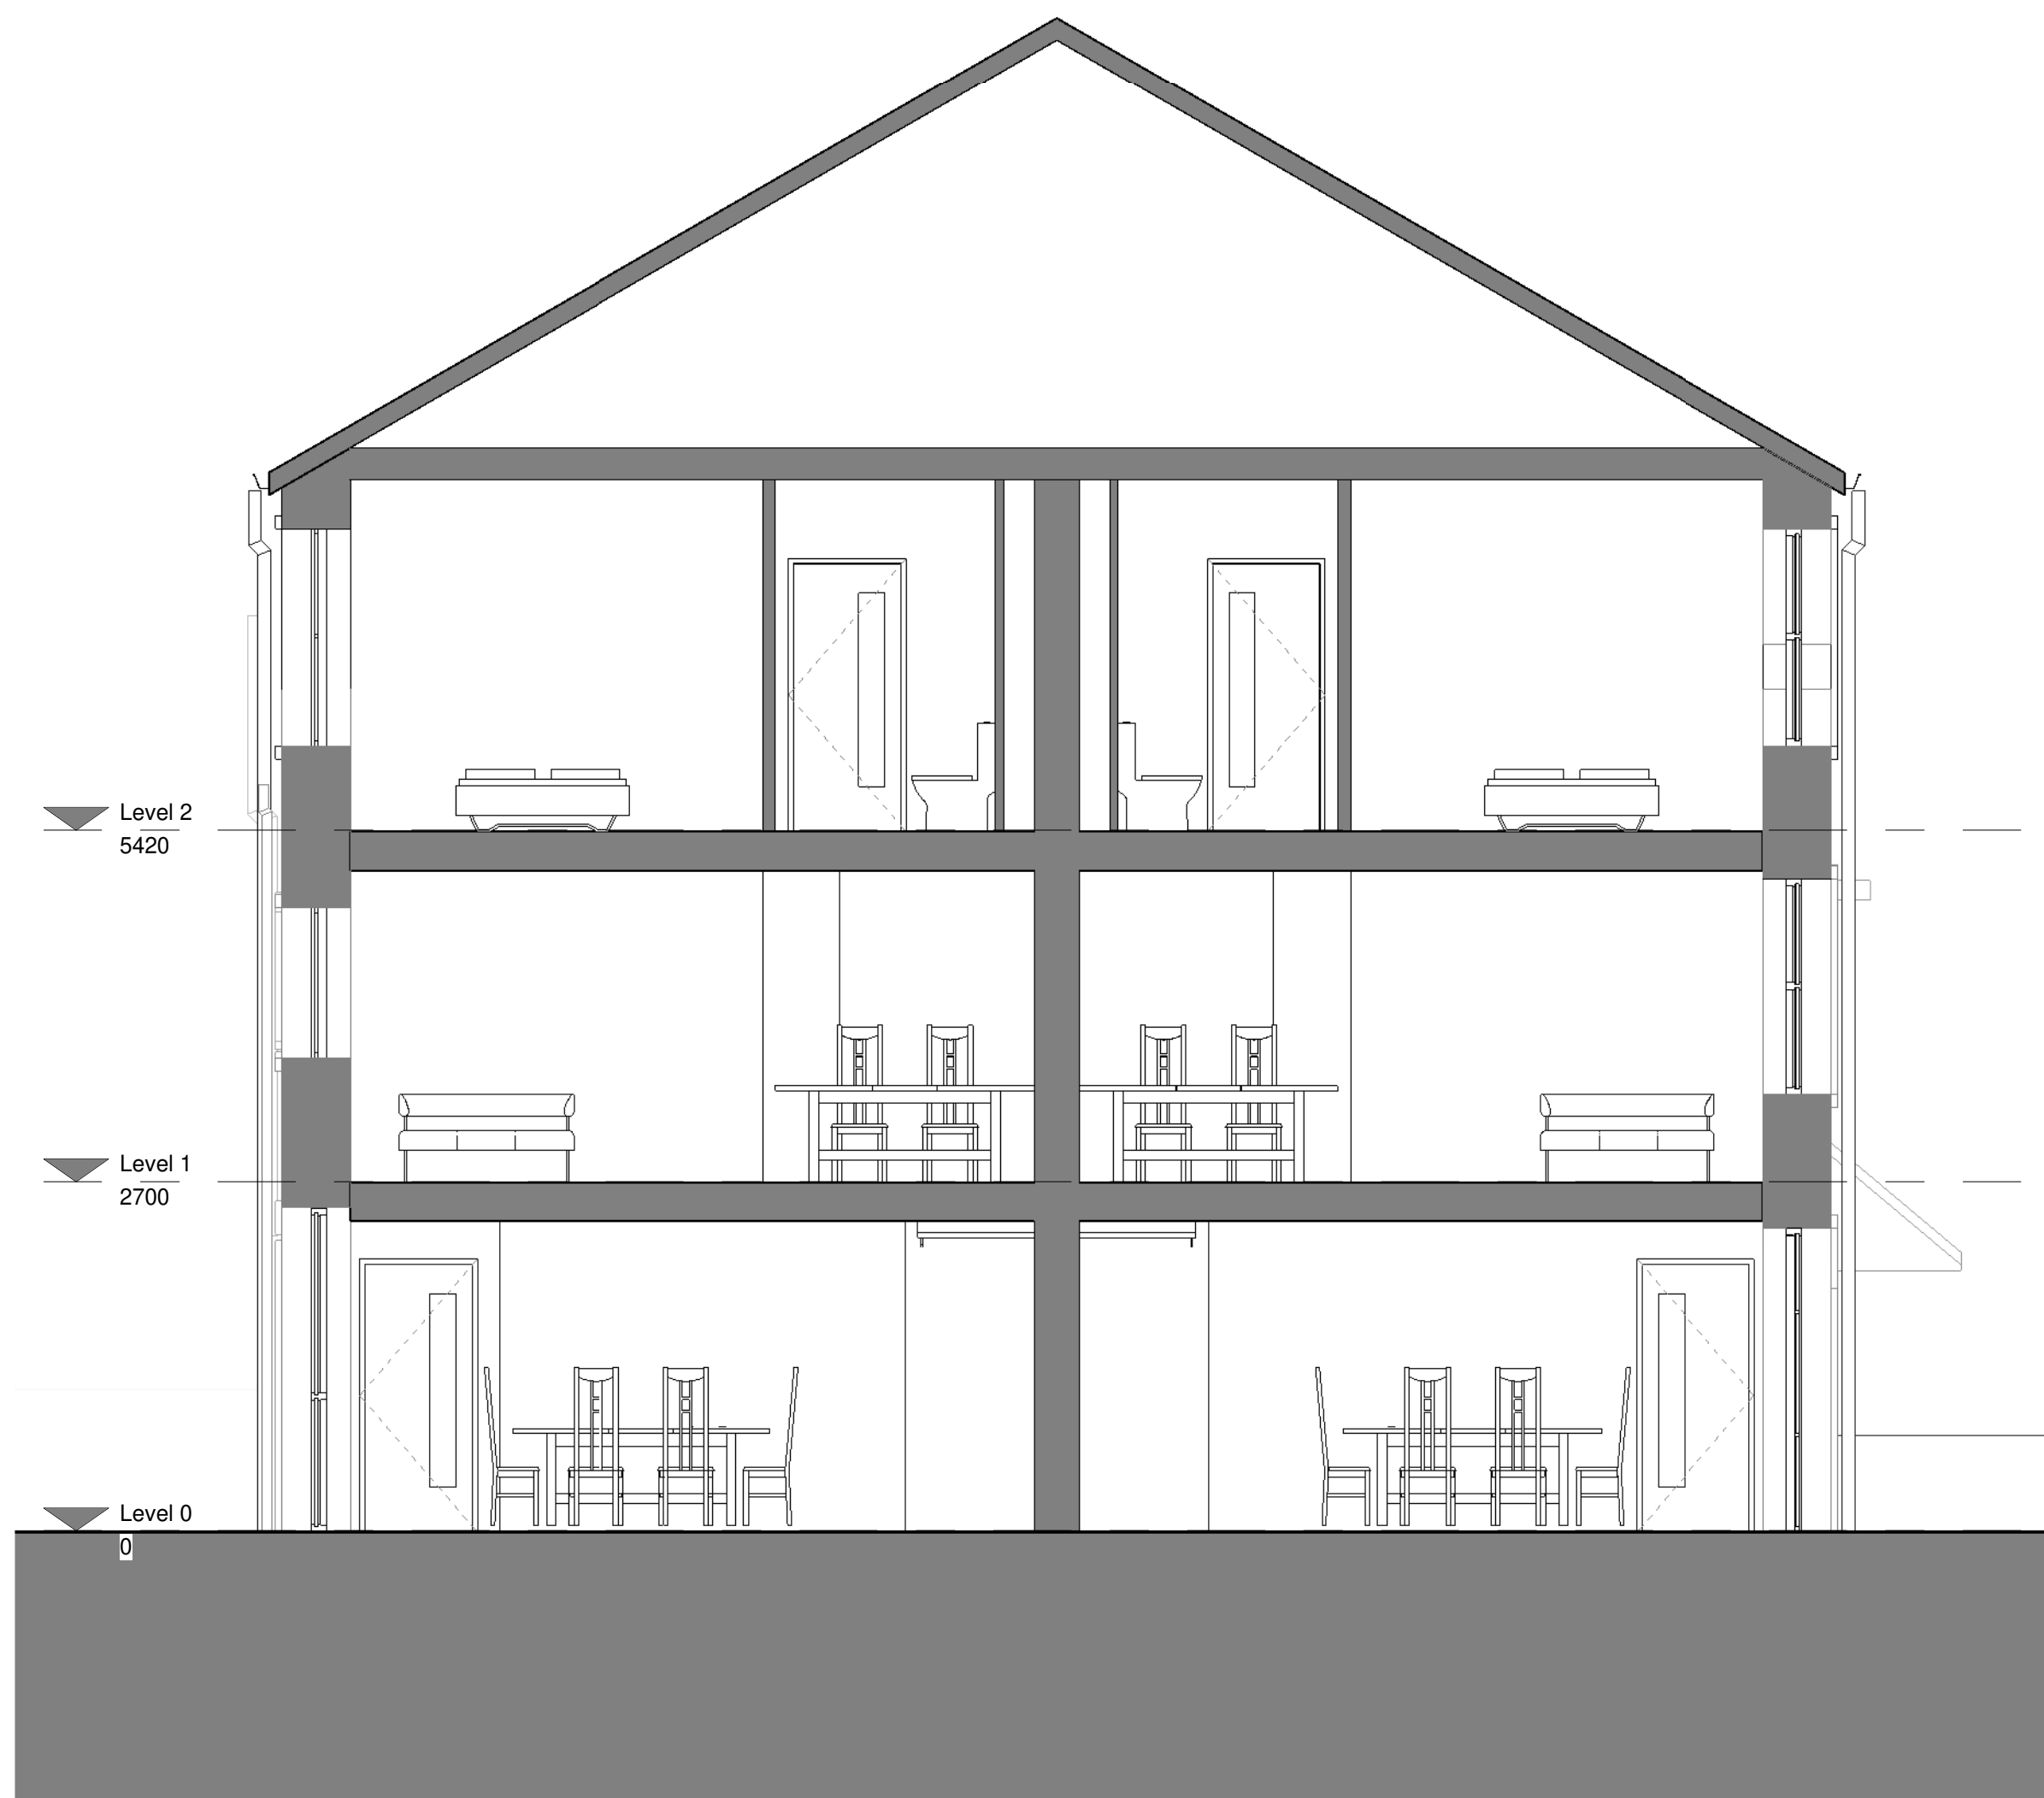

1 | Section 3
1 : 50

0m 1m 2m 3m 4m

CDM REGULATIONS 2015. All current drawings and specifications for the project must be read in conjunction with the Designer's Hazard and Environment Assessment Record. All intellectual property rights reserved.

Designed with reference to the surveys, information and reports listed: Ordnance Survey Promap, Licence number 100022432

James Kelly Architects Ltd t/a Solid Void – 16 Woolfenden Way, Wardle, OL12 9SS
Tel: 07949448088 – Email: solidvoid@outlook.com – Web: www.solidvoid.co.uk -
Company No. 08545034

Rev	Date	Description
-	01/09/26	Planning Issue

Dwn	Ckd	Drawn	Checked	Date	Scale
		JK	JK	SEPT 2026	1 : 50

**Calliards Mill, Smithy Bridge
(2388)**
Proposed Section

CMS-SVA-ZZ-ZZ-DR-A-2060
REV -
PLANNING

SOLIDVOID