


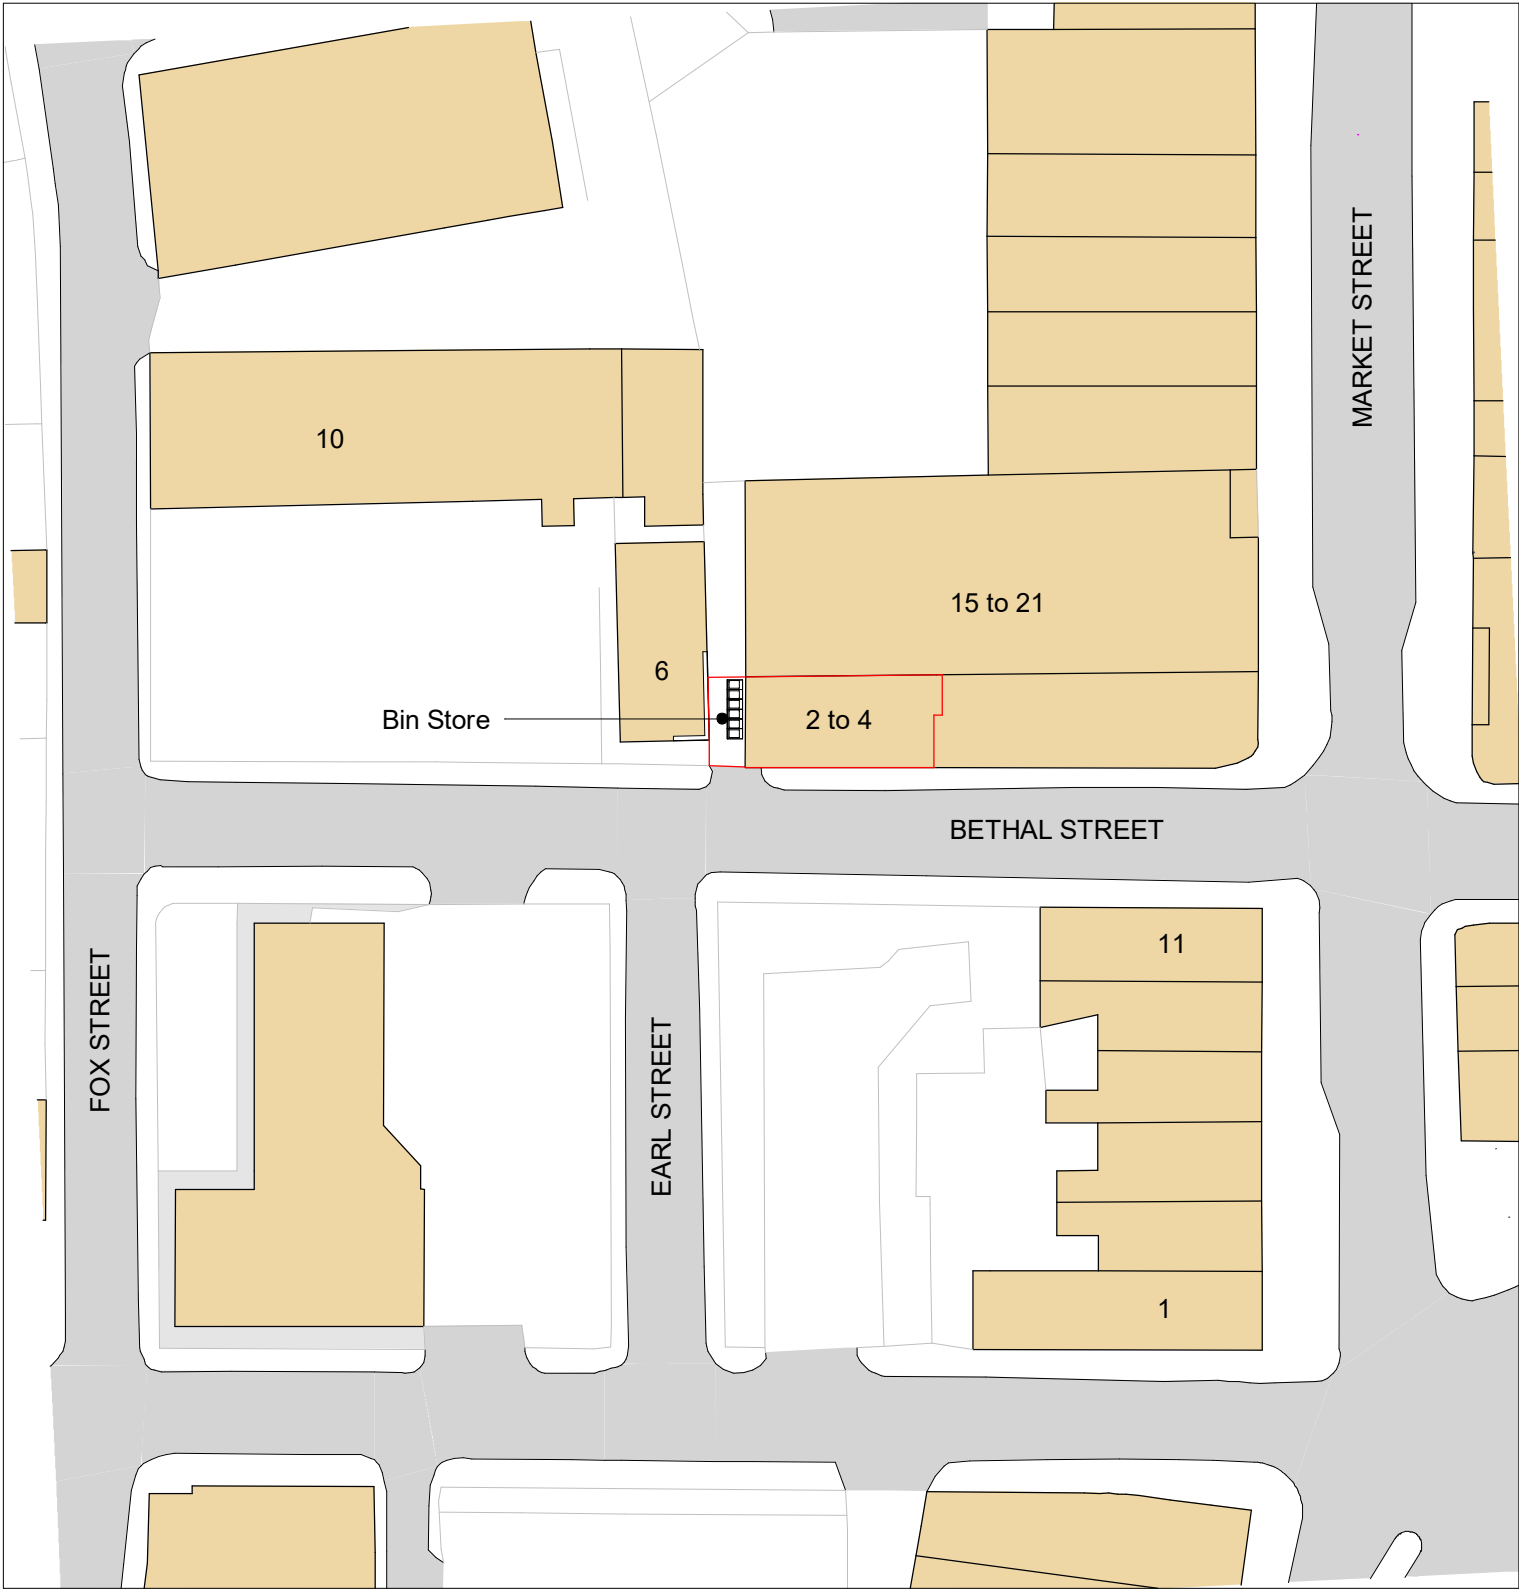
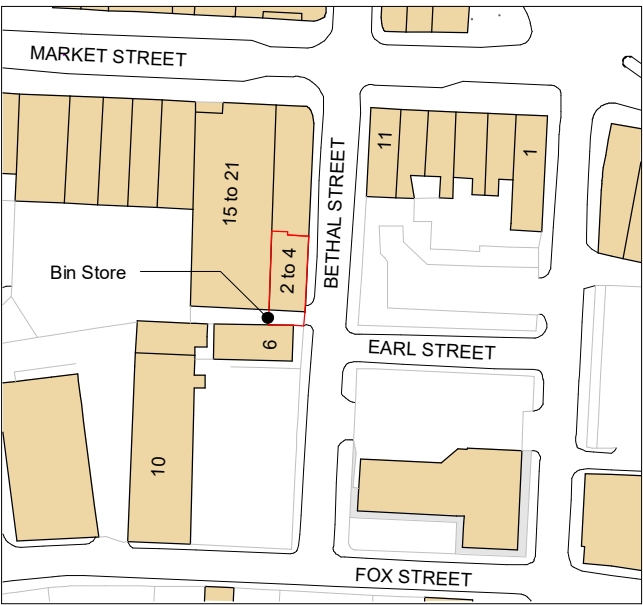
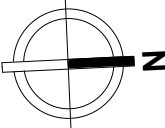


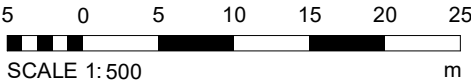

1. Site - Block Plan  
1 : 500

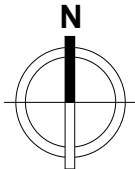

2. Site - Location Plan

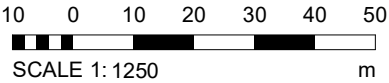

Notes - Boundaries

A Application site boundary  
determined using OS Data.

Legend - Boundaries

— Site Boundary

|     |              |    |          |
|-----|--------------|----|----------|
| 2   | Bin store    | ER | 08-08-26 |
| 1   | Planning app | ER | 27-07-26 |
| REV | DESCRIPTION  | BY | DATE     |

|   |           |
|---|-----------|
| <div><div><div>R</div><div>RADNOR<br/>ARCHITECTURE<br/>PLANNING &amp; DESIGN</div></div><div>office@radnorarchitecture.co.uk</div></div>   |           |
| PROJECT<br>4 Bethel Street   |           |
| PROJECT NO.<br>RA26114.   |           |
| CLIENT   |           |
| DATE<br>29 JUN 2026   |           |
| DRAWN BY<br>ER   |           |
| SHEET NO.<br>001.   | REV.<br>2 |
| SCALE @ A3<br>As indicated   |           |
| NOTES<br>© COPYRIGHT : ALL RIGHTS RESERVED. NO PART OF THIS PUBLICATION MAY BE REPRODUCED, IN ANY FORM OR BY ANY MEANS WITHOUT PRIOR WRITTEN PERMISSION FROM THE DESIGNER. ALL DIMENSIONS AND SETTING OUT ARE TO BE CHECKED AND CONFIRMED ON SITE BEFORE COMMENCEMENT OF WORK. ANY VARIATION IS TO BE REPORTED TO THE DESIGNER PRIOR TO THE COMMENCEMENT OF ANY WORK. ALL WORK AND MATERIALS TO BE IN ACCORDANCE WITH CURRENT STATUTORY LEGISLATION, RELEVANT CODES OF PRACTICE AND BRITISH STANDARDS. ALL DIMENSIONS ON THIS DRAWING ARE IN MILLIMETRES UNLESS STATED OTHERWISE. |           |