





4. 3D - Proposed Front

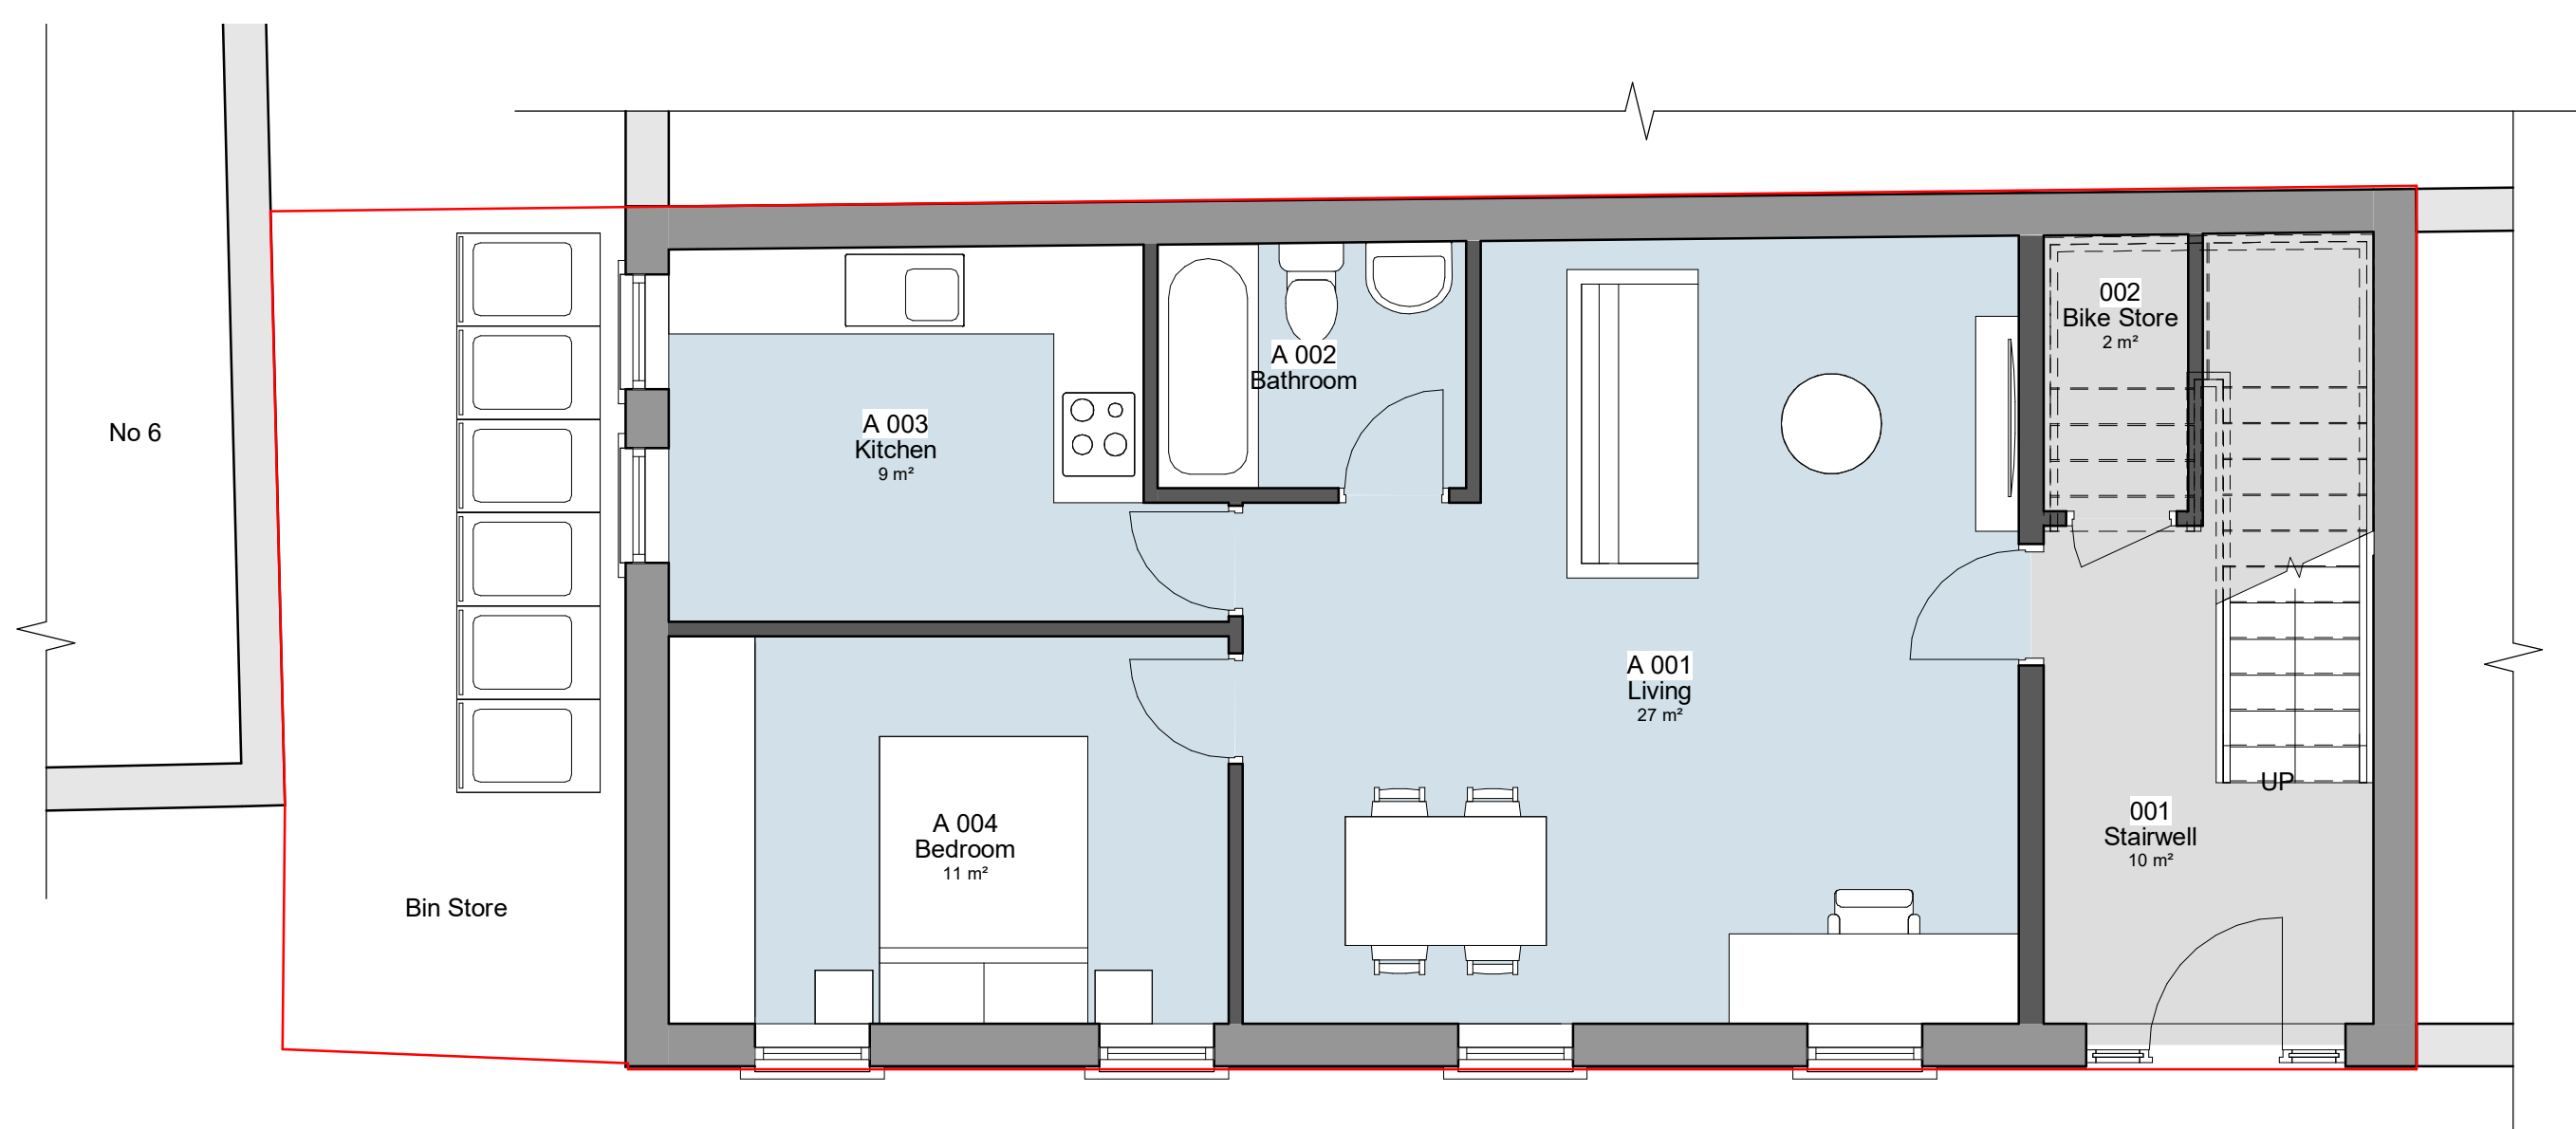


5. Level 0 - Proposed

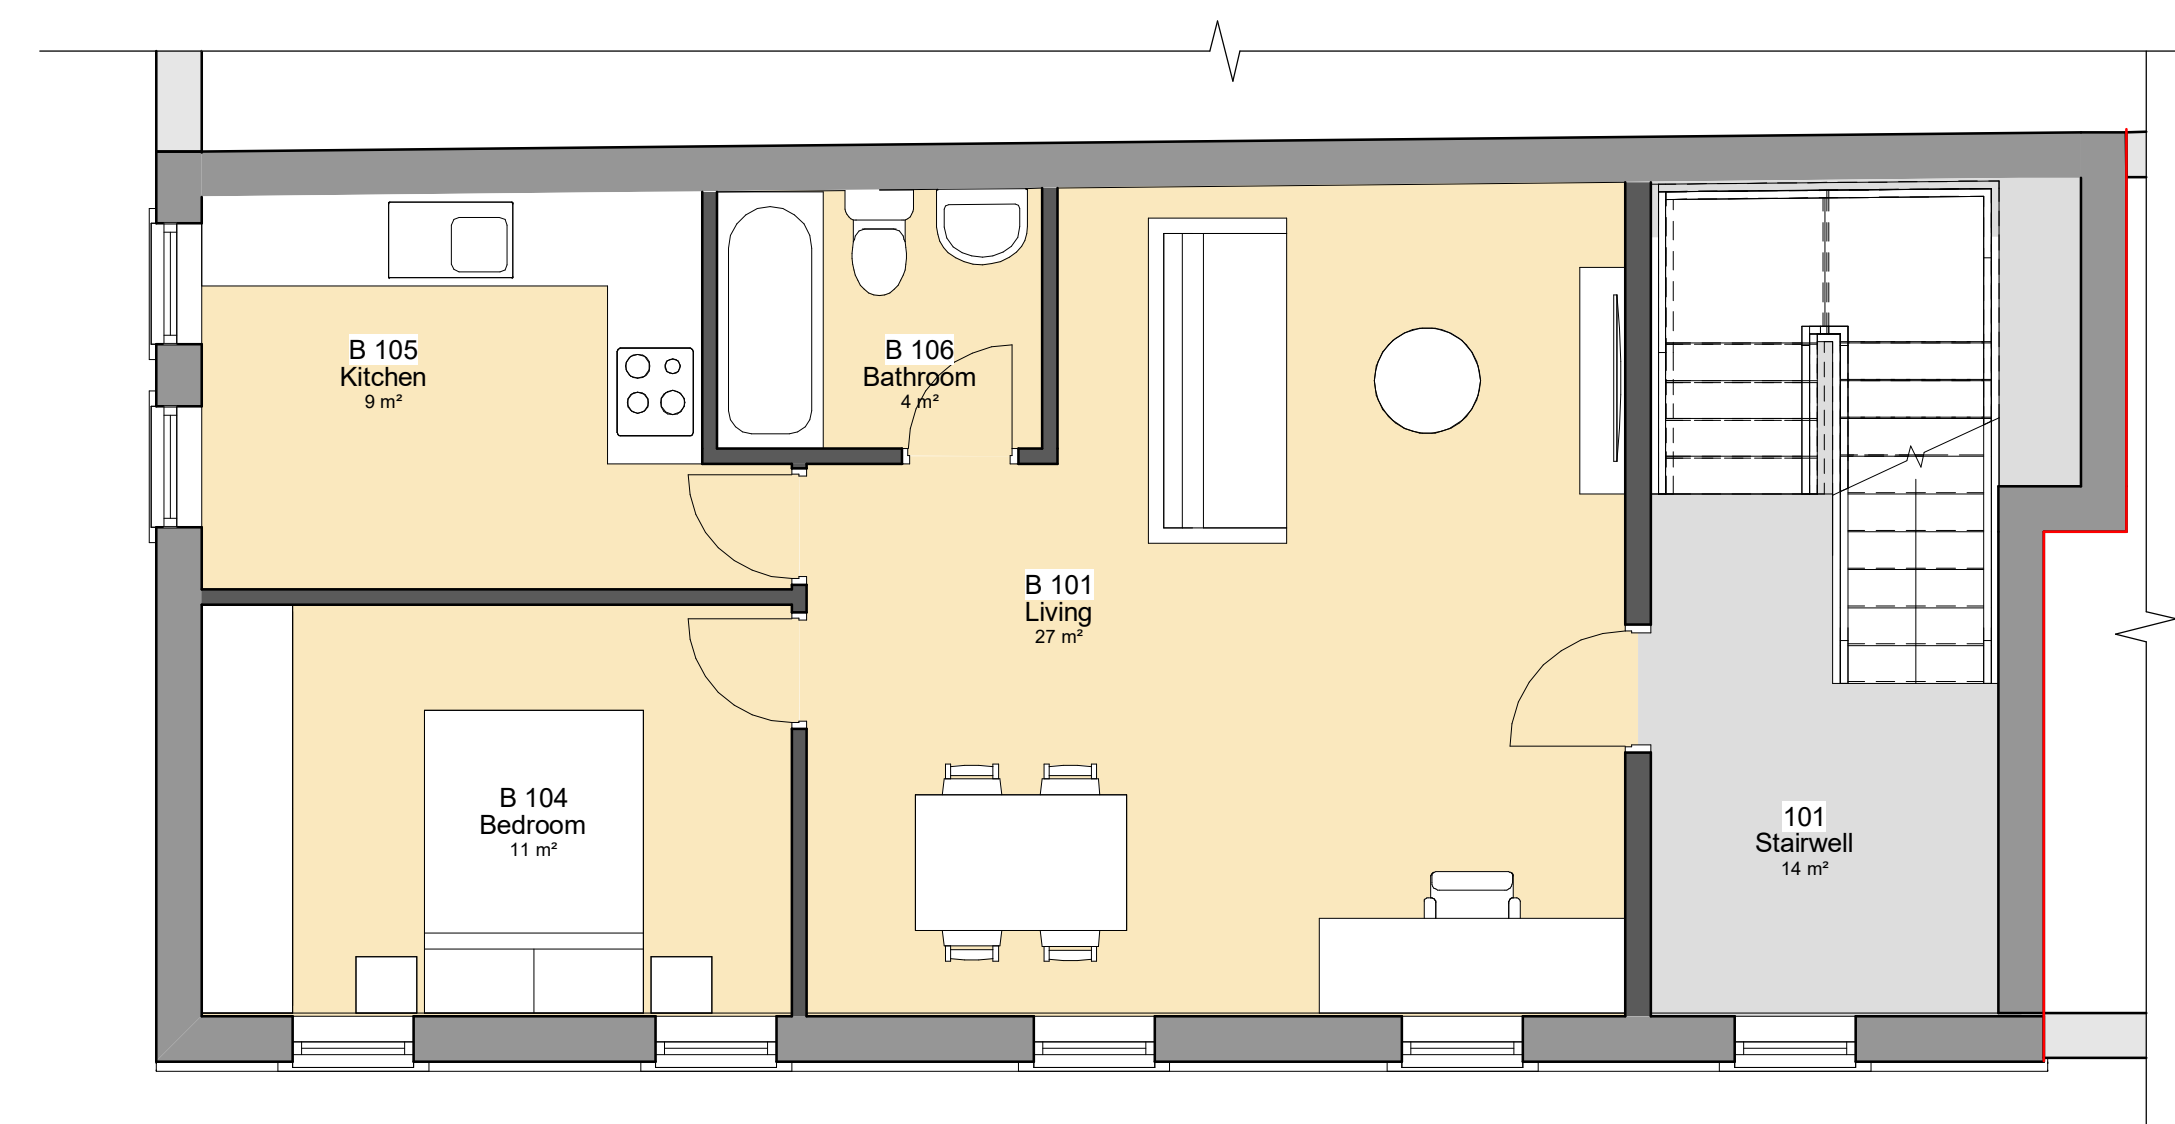


6. Level 1 - Proposed




9. 3D Axo - Proposed

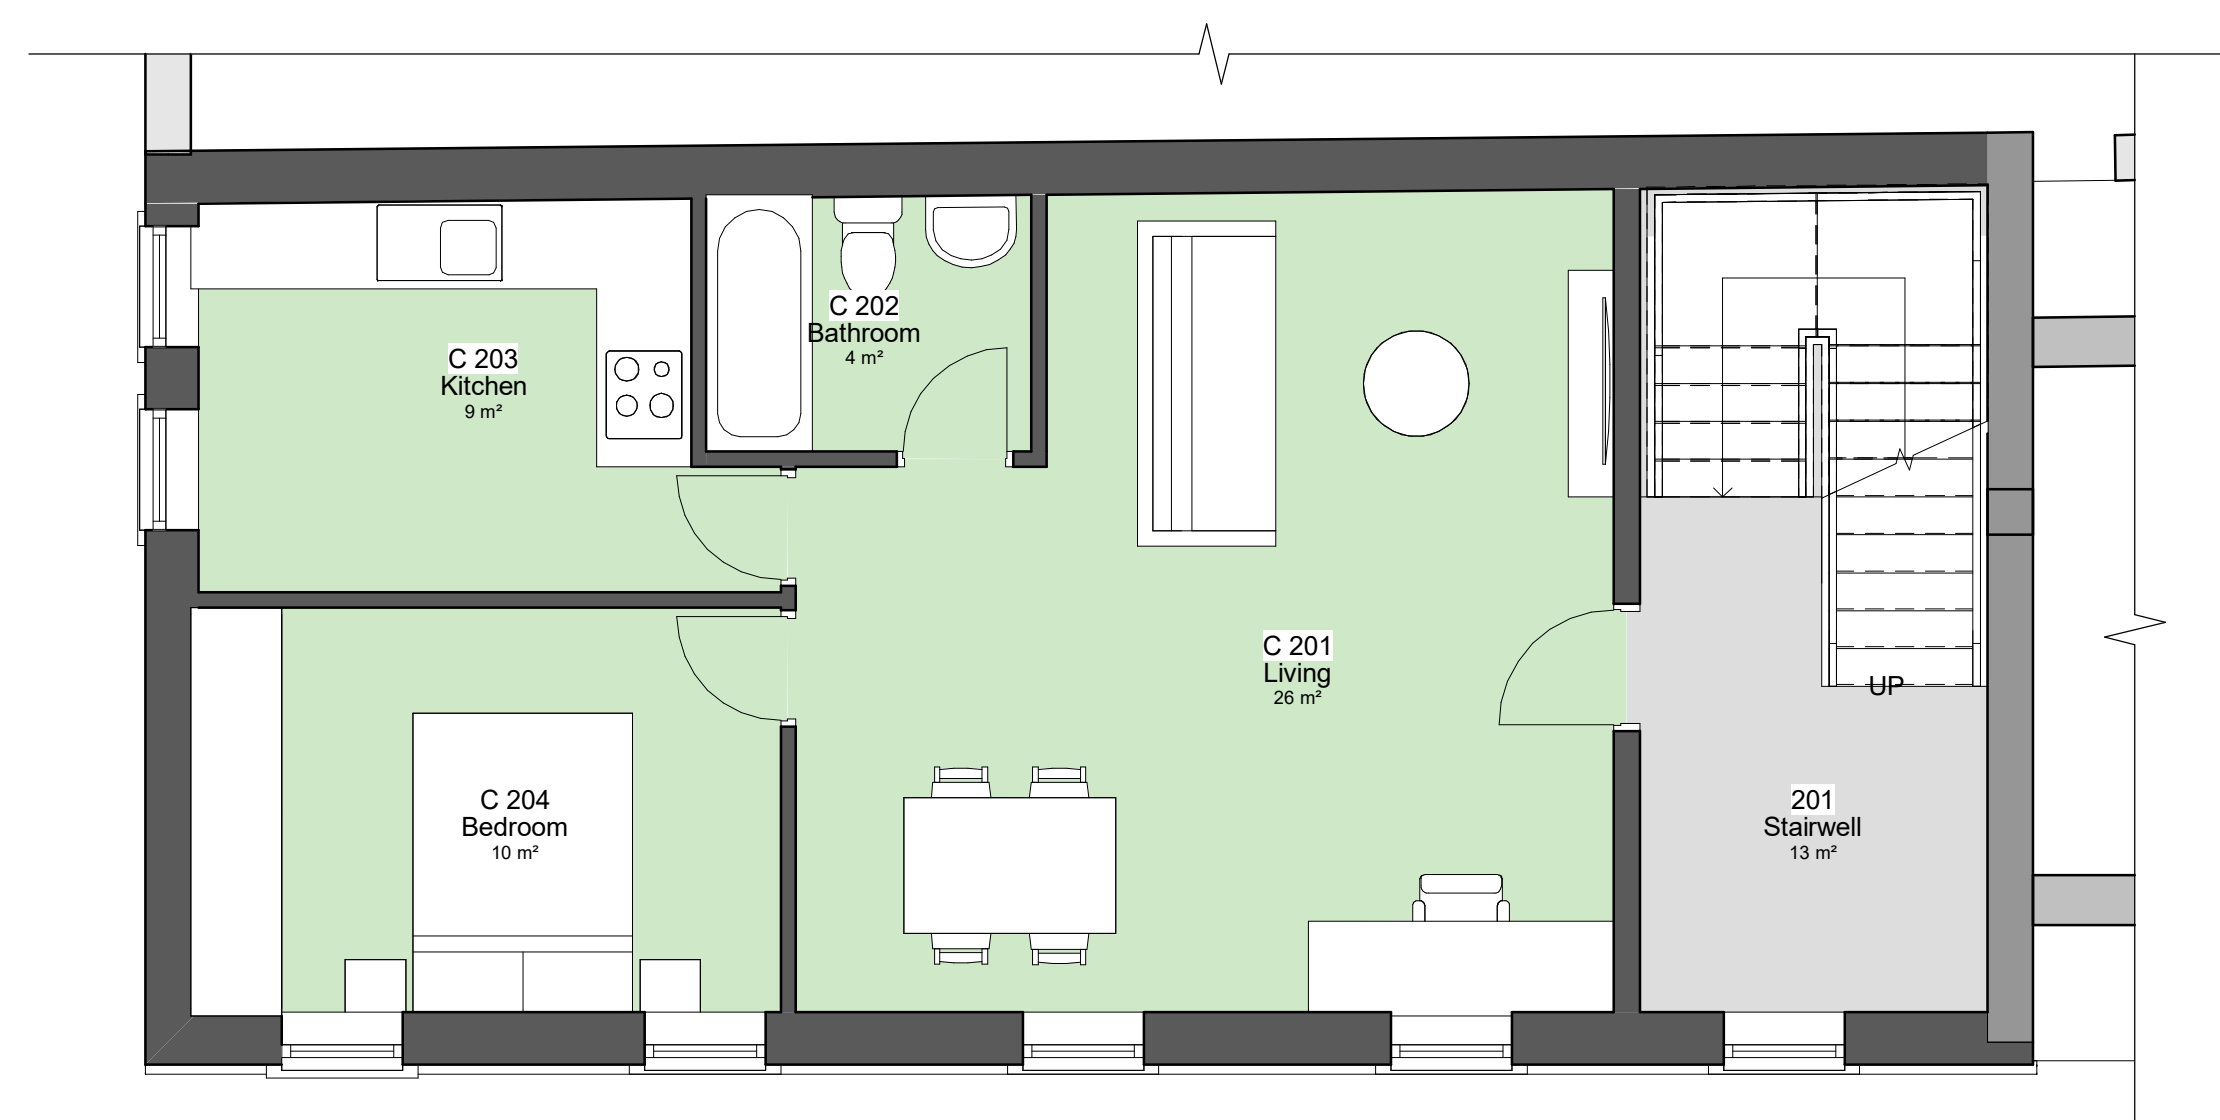

7. Level 2 - Proposed

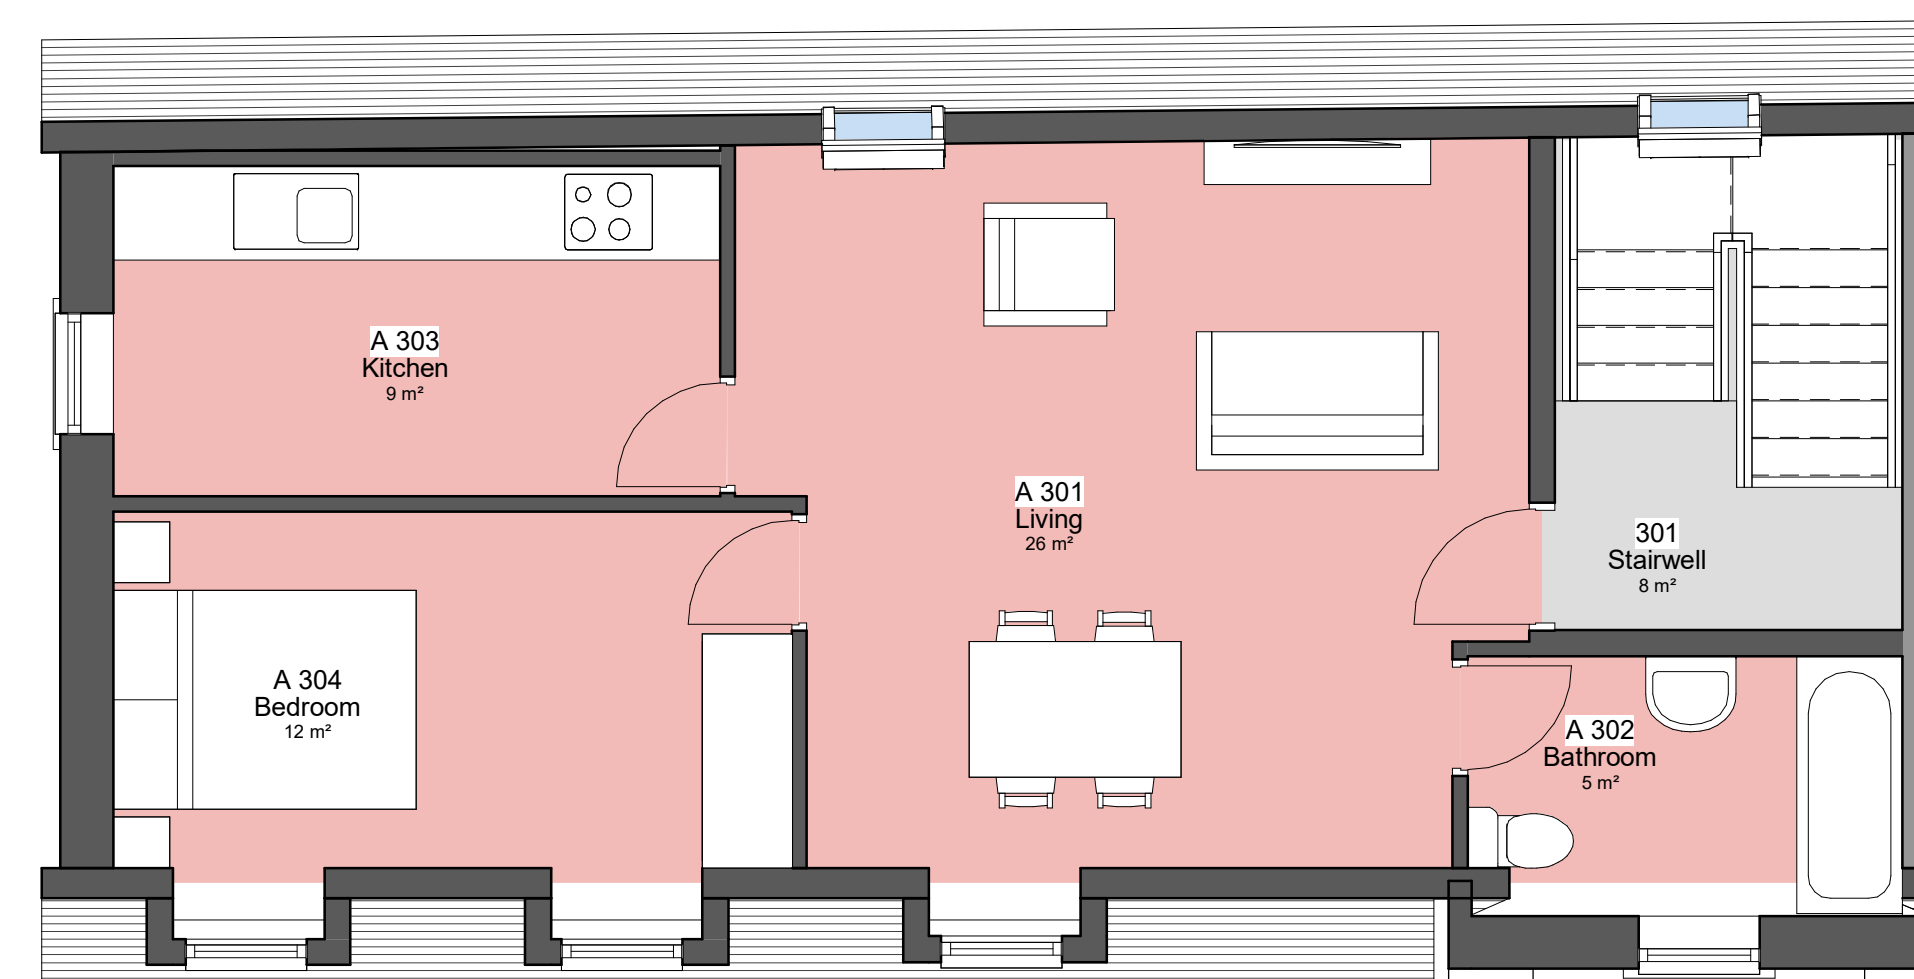

8. Level 3 - Proposed

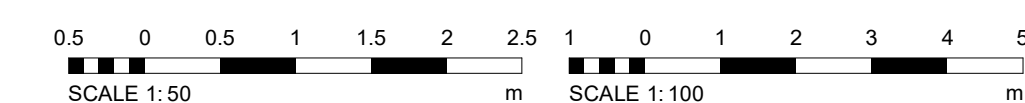

4	Site area	ER	08-06
5	Planning app	ER	27-07
6	Witness to filing	ER	23-07
7	Layout variations	ER	24-07
REV	DESCRIPTION	BY	DATE

	
office@radnorarchitecture.co.uk	
4 Bethel Street	
PROJECT	
PROJECT NO.	RA26114
CLIENT	
DATE	29 JUN 2018
DRAWN BY	ER
TITLE	Proposed Plans and Elevations
SHEET NO.	REV.
003.	4
SCALE @ A1	As indicated
NOTES © COPYRIGHT. ALL RIGHTS RESERVED. NO PART OF THIS PUBLICATION MAY BE REPRODUCED OR TRANSMITTED IN ANY FORM OR BY ANY MEANS WITHOUT THE WRITTEN PERMISSION FROM THE DESIGNER. ALL DIMENSIONS AND SETTING OUT ARE TO BE CHECKED AND VERIFIED BY THE CLIENT. THE DESIGNER DOES NOT GUARANTEE OR WARRANT IT WILL BE SUITABLE TO THE DESIGNER PRIOR TO THE COMMENCEMENT OF ANY WORK. ALL DIMENSIONS AND SETTING OUT ARE TO BE IN ACCORDANCE WITH CURRENT STANDARDS. ALL DIMENSIONS ON THIS DRAWING ARE IN MILLIMETRES UNLESS STATED OTHERWISE.	