


Location Plan

Site Address: 17, Oswald Street, Rochdale, OL16 2LA

Date Produced: 03-Sep-2026

Scale: 1:1250 @A4

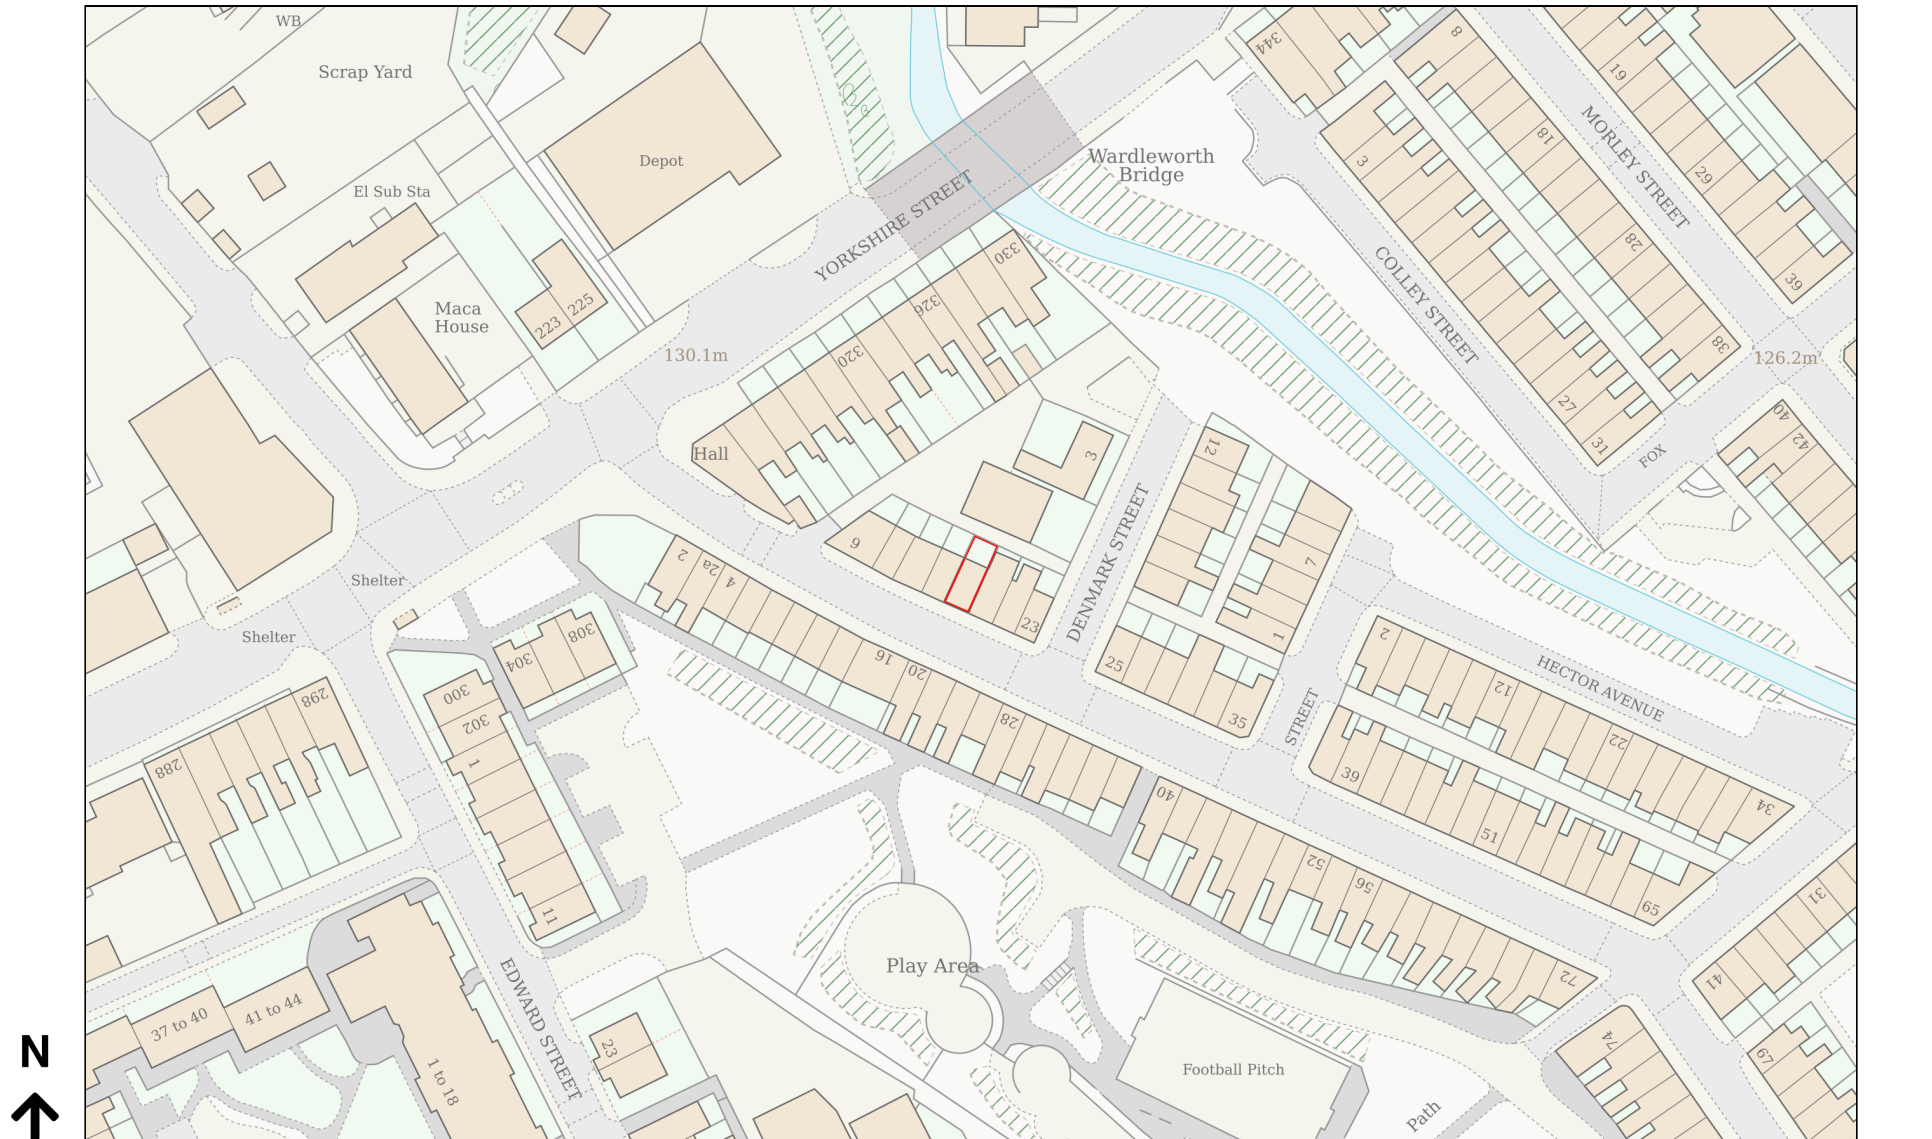

Planning Portal Reference: PP-15202751v1