
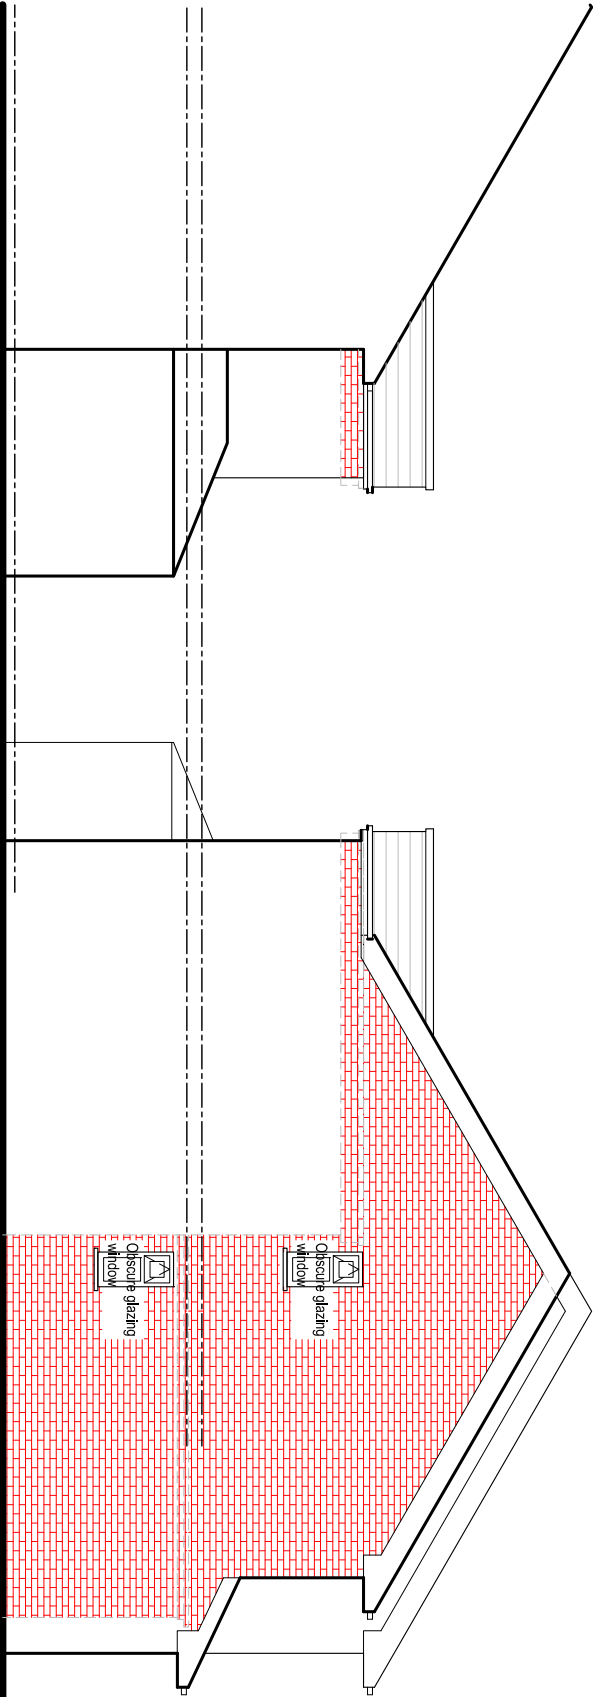
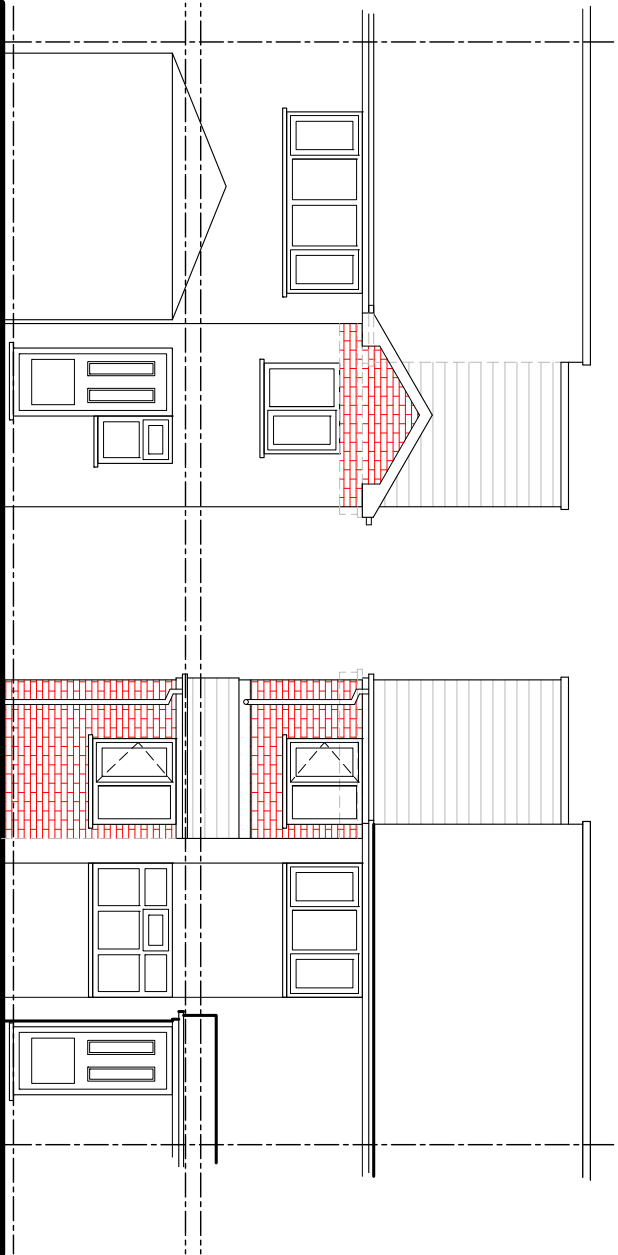
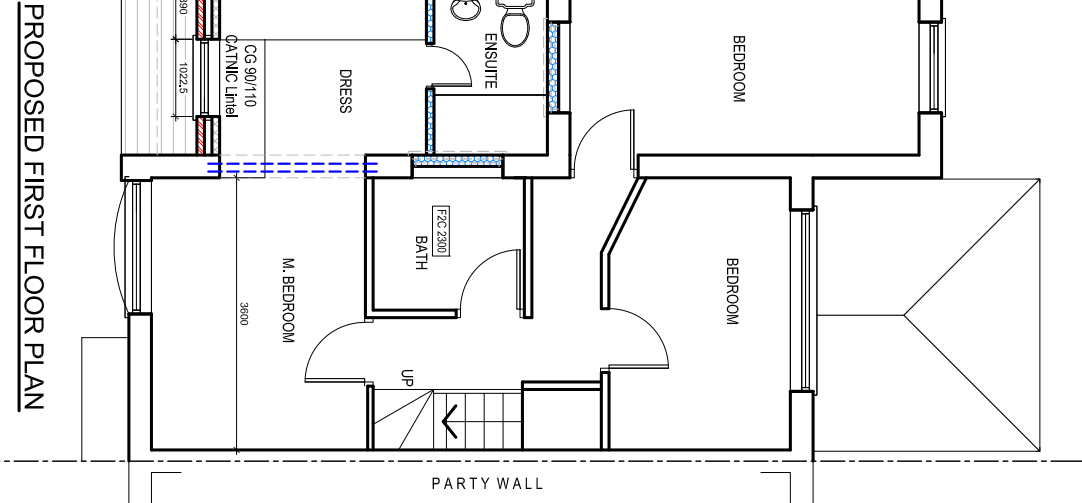
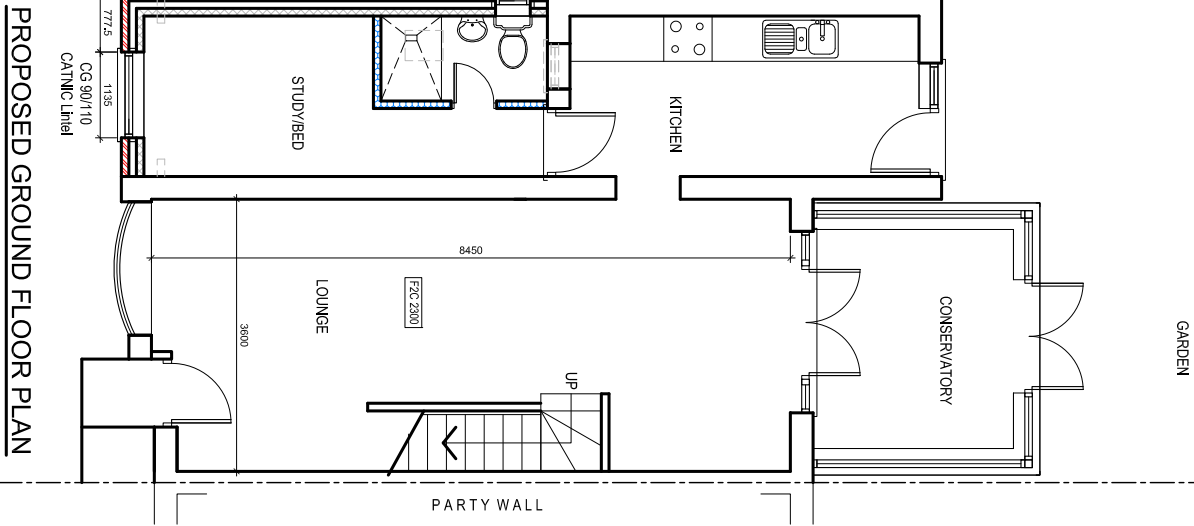


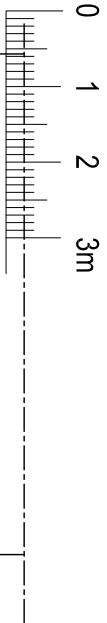

PROJECT
42 Arden Avenue,
Middelton

CLIENT
Mr. Ibtayo Arifayan

DRAWING TITLE
Proposed Plan

JOB NO. DRAWING NO.
NA-P02

SCALE DATE REVISION
1:100@A3 Aug. 2026 -

t: 0782 895 3405
e: nadesignandbuilds@gmail.com