




Front Elevation

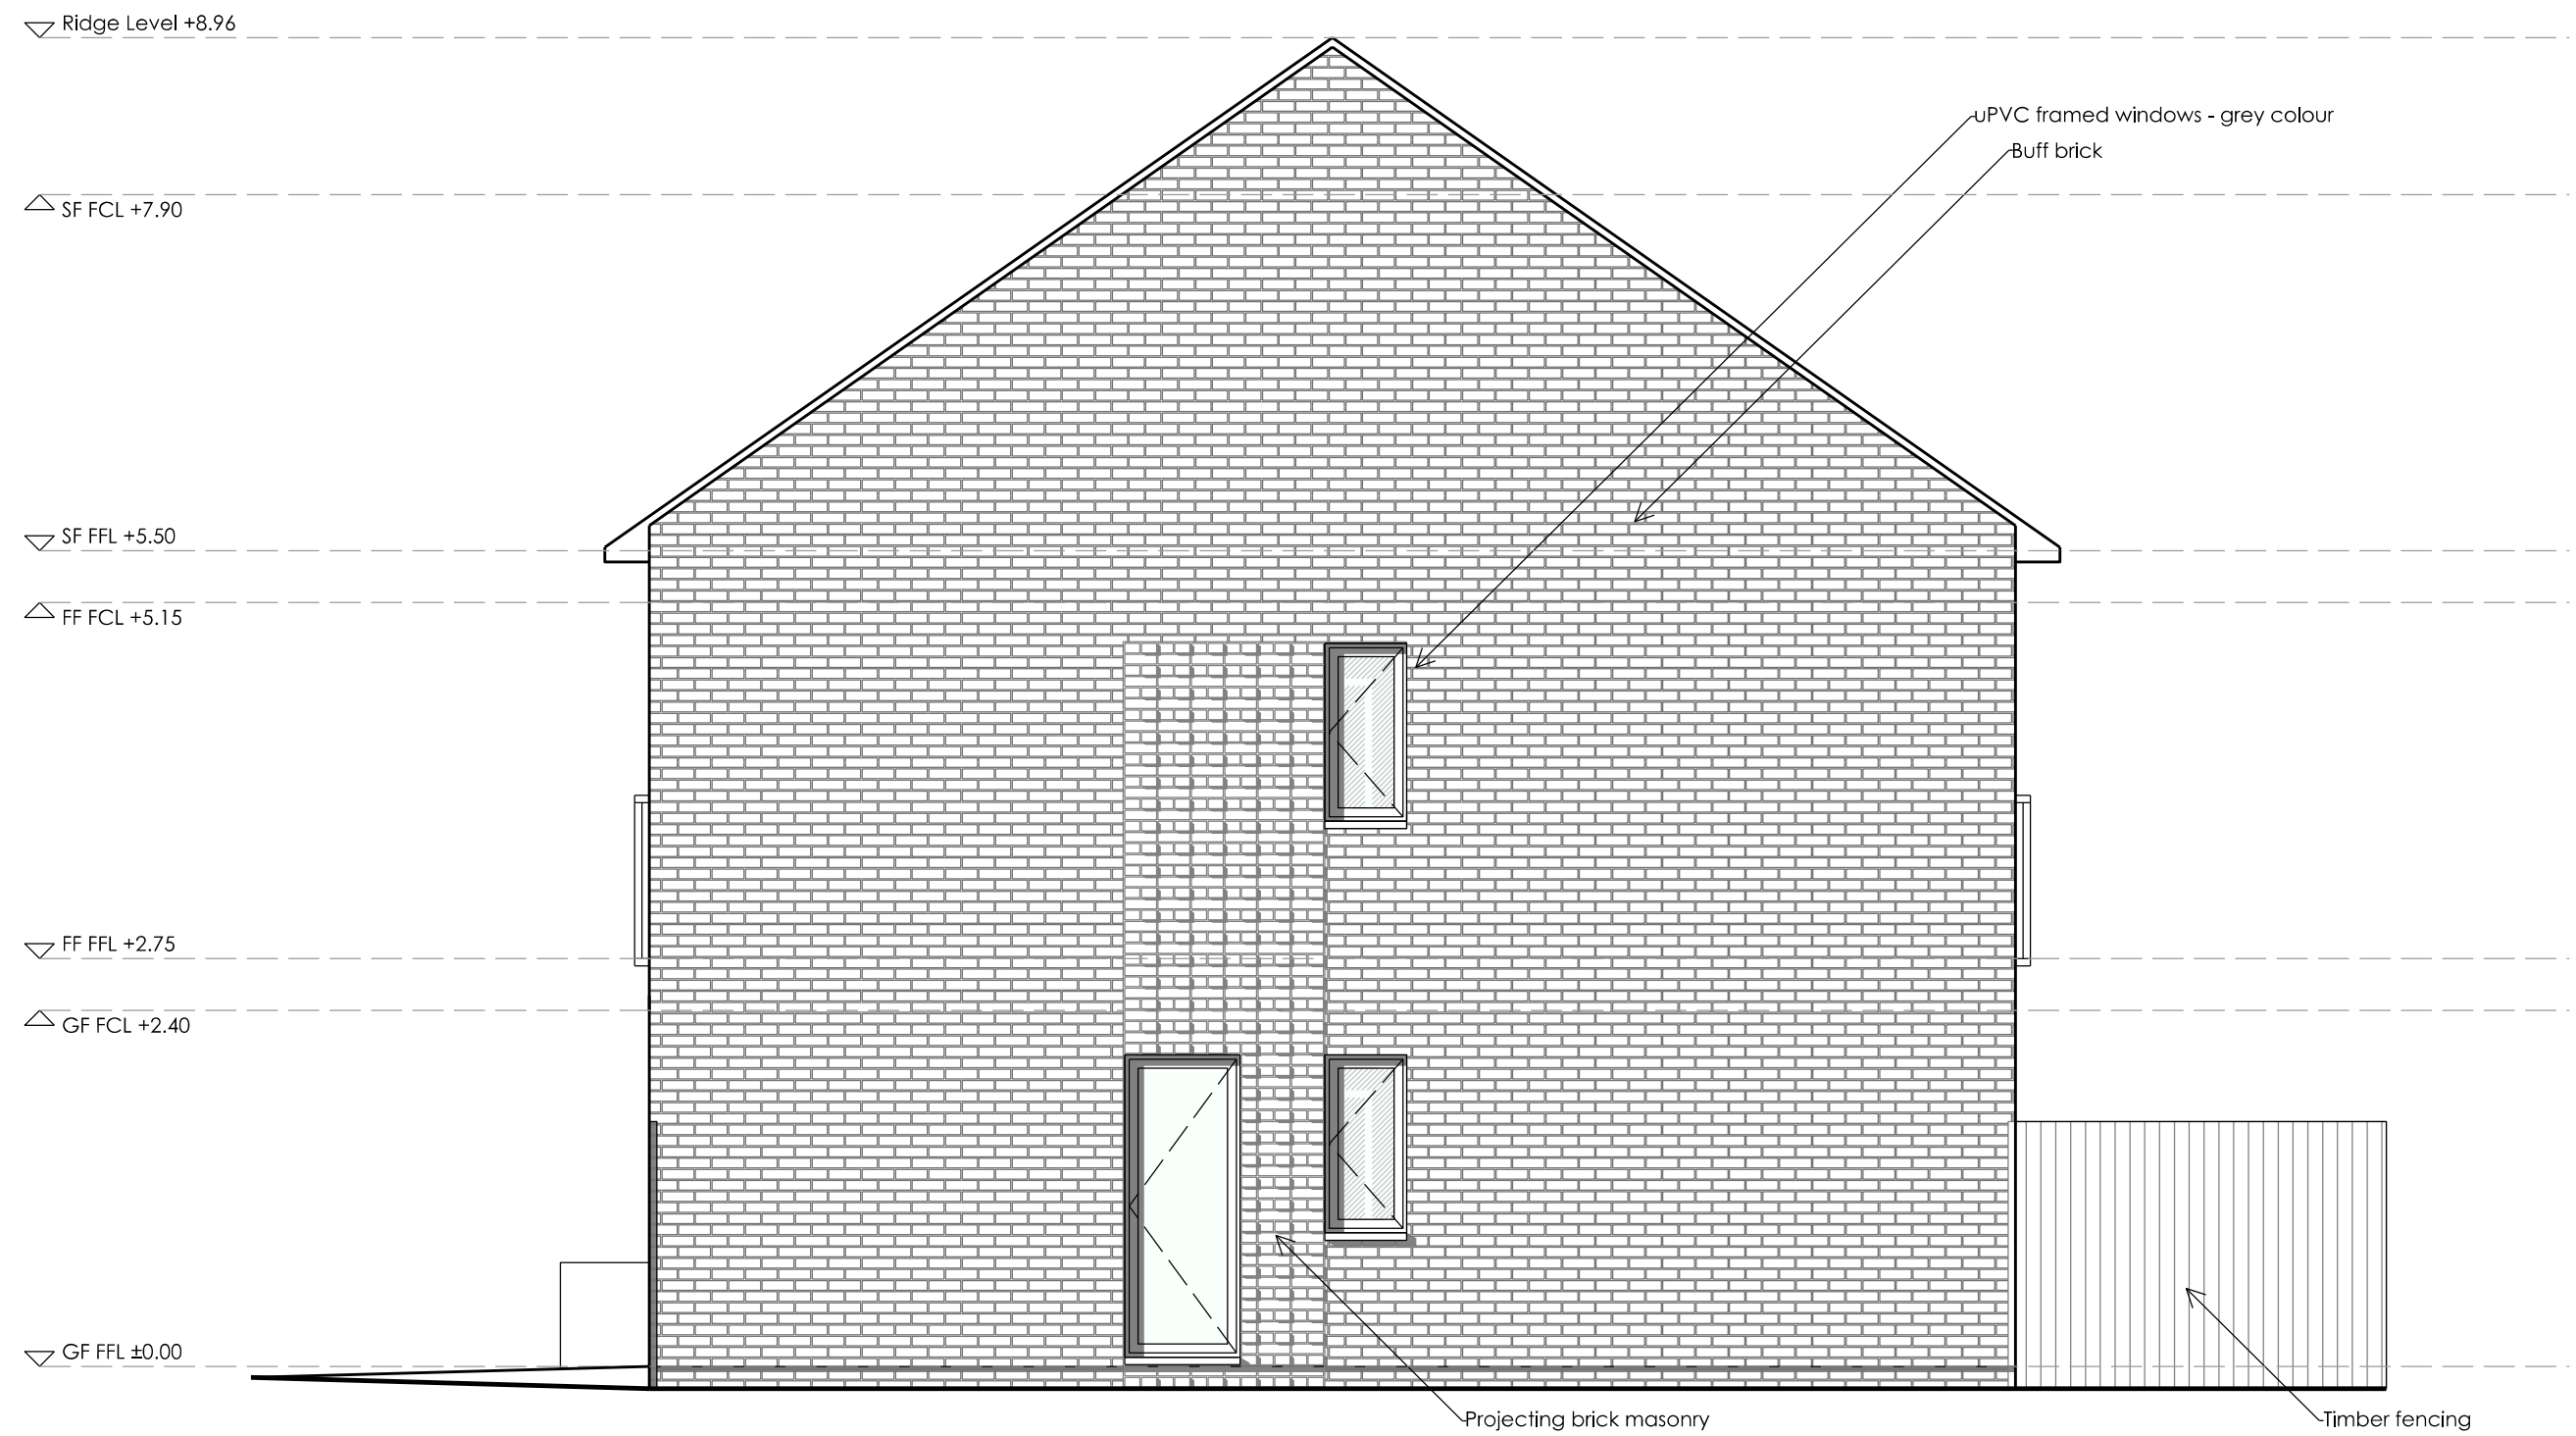

Side Elevation

Revisions / Notes			
All drawings to be checked by the architect prior to construction. Do not scale the drawings. Report any discrepancies to the architect / CA immediately. The drawing is copyright of GA Studio Ltd. Drawings are not to be reproduced without written consent.			
REV	DATE	BY	DESCRIPTION
F-01	13.06.25	AL	Revised to consultant comments
F-02	16.09.25	AL	Revised layout
F-03	03.10.25	AL	Revised layout
F-04	04.06.26	AL	Revised layout
F-05	08.06.26	AL	Revised dormer
F-06	11.06.26	AL	Levels added and elevations split across two drawings
F-07	17.07.26	AL	Revised layout