


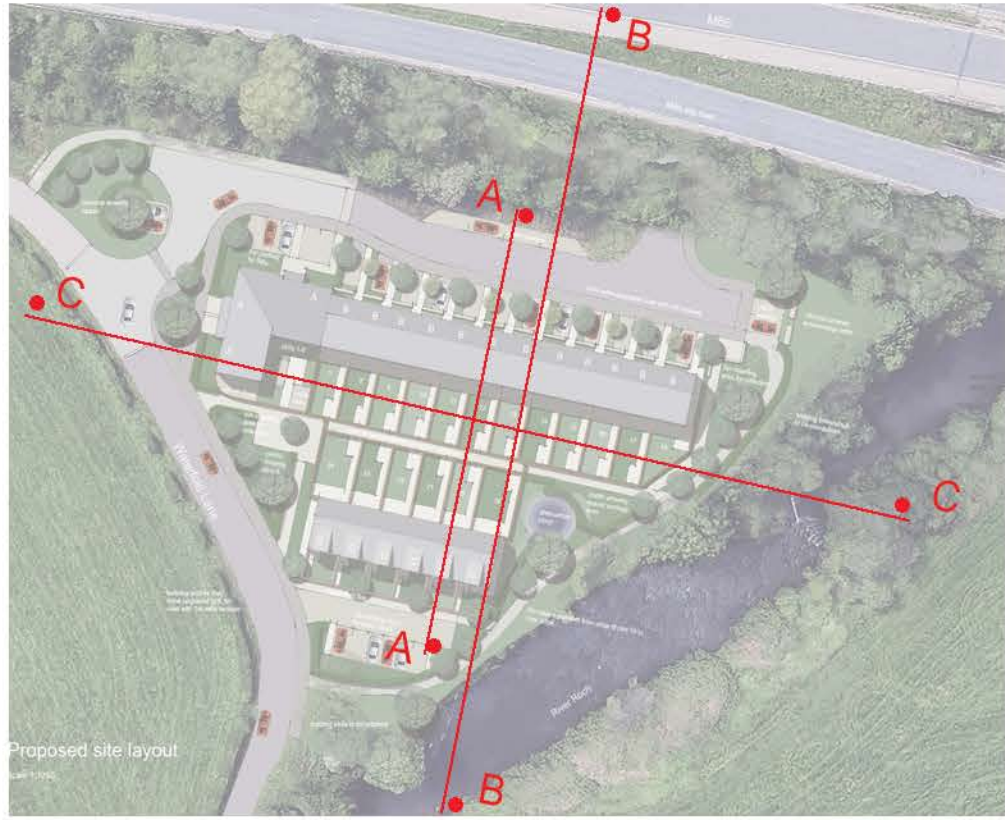

Proposed site section A-A scale 1:100



Proposed site section B-B scale 1:250



Proposed site section C-C scale 1:250

Drawing Status:	
-----------------	--

NJLConsulting
Planning+Development

A	Amendments following internal review	Aug 26	RF
REV	DESCRIPTION	CHECK	DATE

CLIENT

Franstep

PROJECT

Proposed residential development at
Waterfold Lane, Heap Bridge, Heywood

DRAWING

Site Sections

SCALE	DATE	DRAWN	CHECKED
1:250 at A1	May 2026		
DRAWING NO.	CAD REFERENCE NO.	REVISION	
R 0832	PL 28	A	

equilibrium
ARCHITECTS

3 Manchester Road, Bury, BL9 0DR T:0161 797 2077
info@equilibriumarchitects.co.uk www.equilibriumarchitects.co.uk