



North West (Manchester Road) Elevation

Scale 1:250

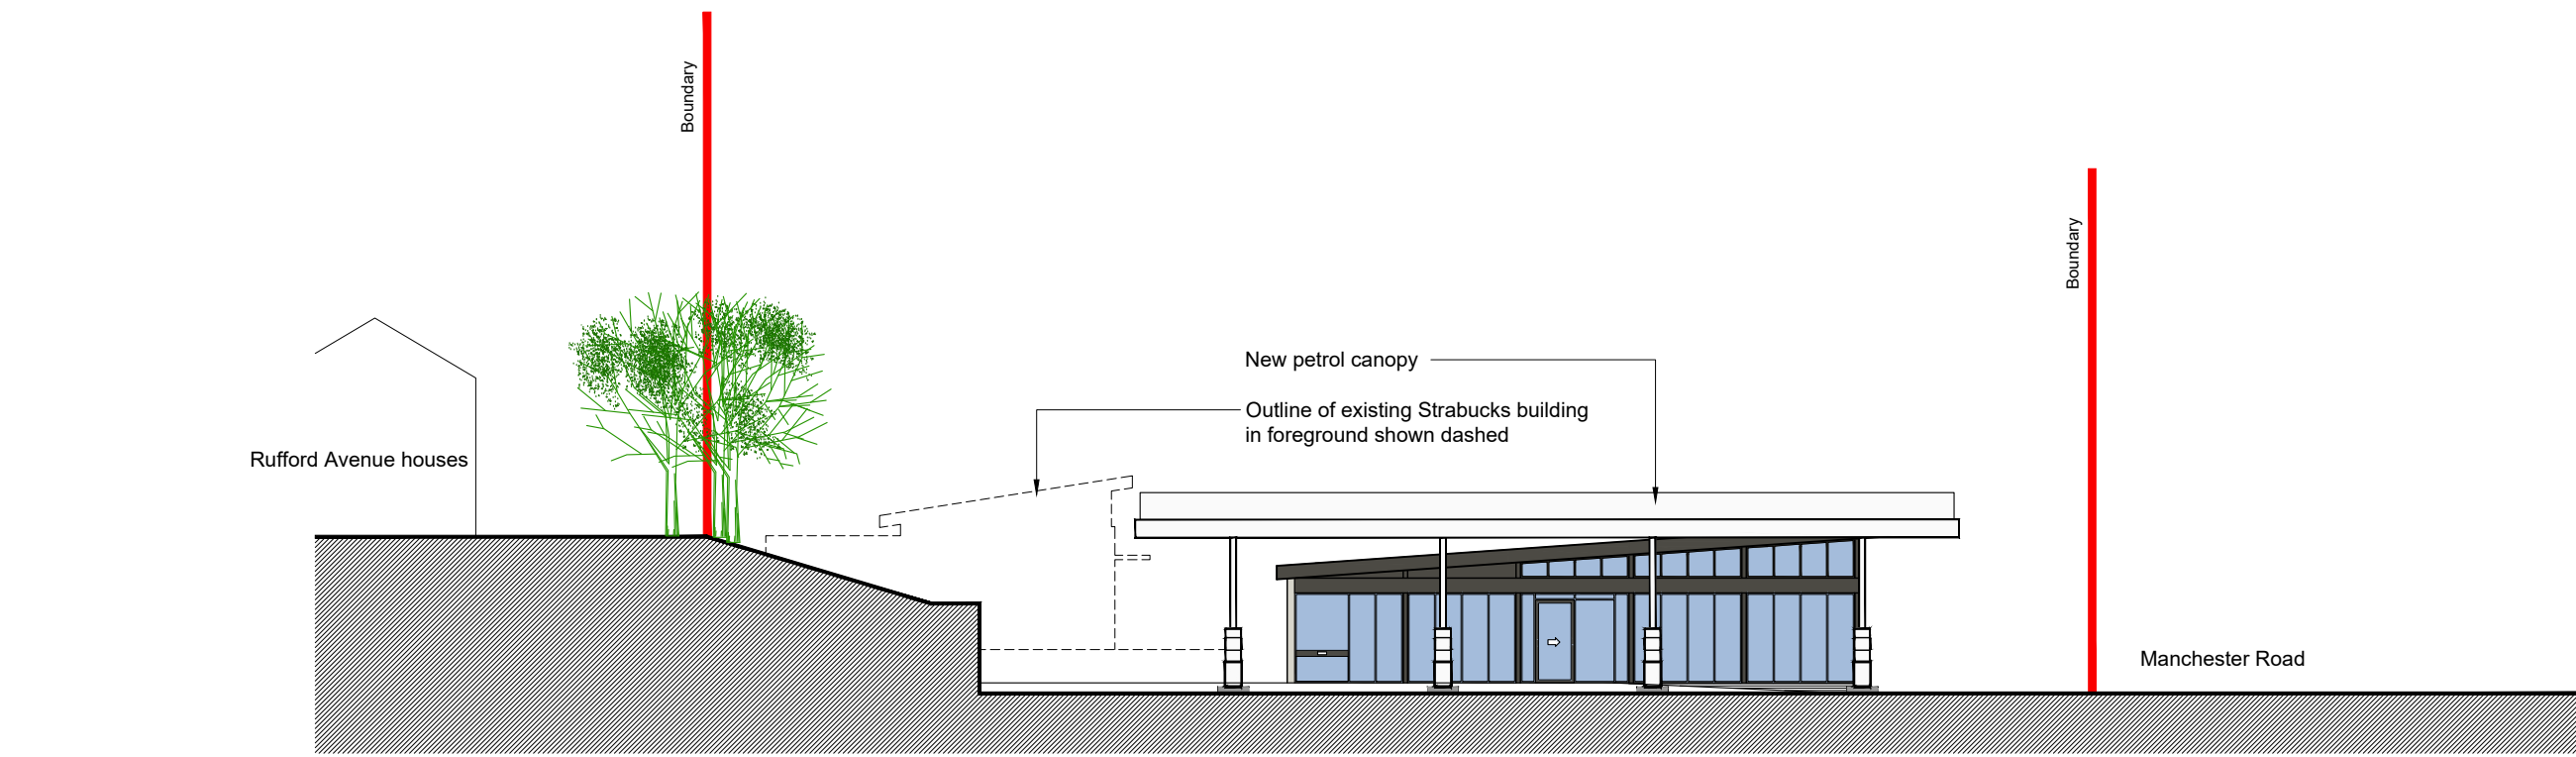


South East (Side) Elevation

Scale 1:250

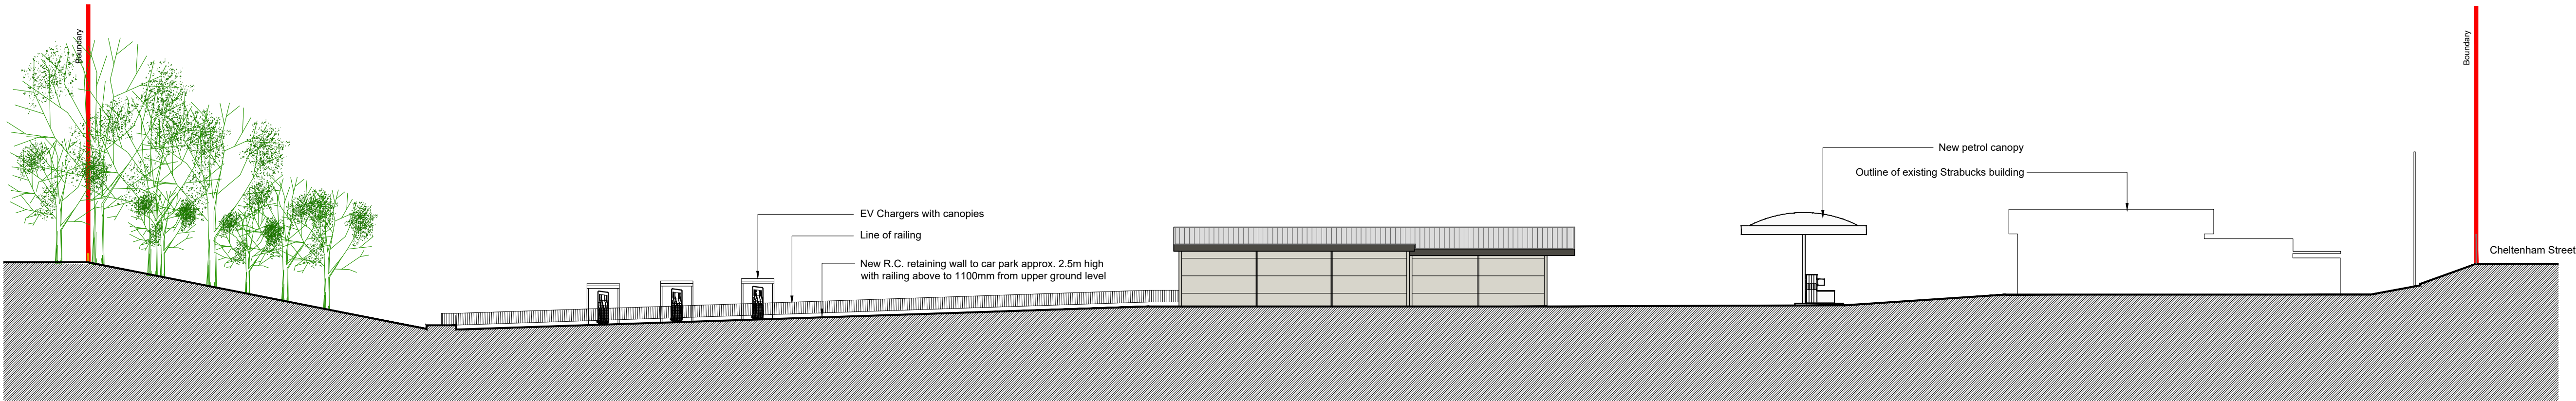

South West (Rear) Elevation

Scale 1:250

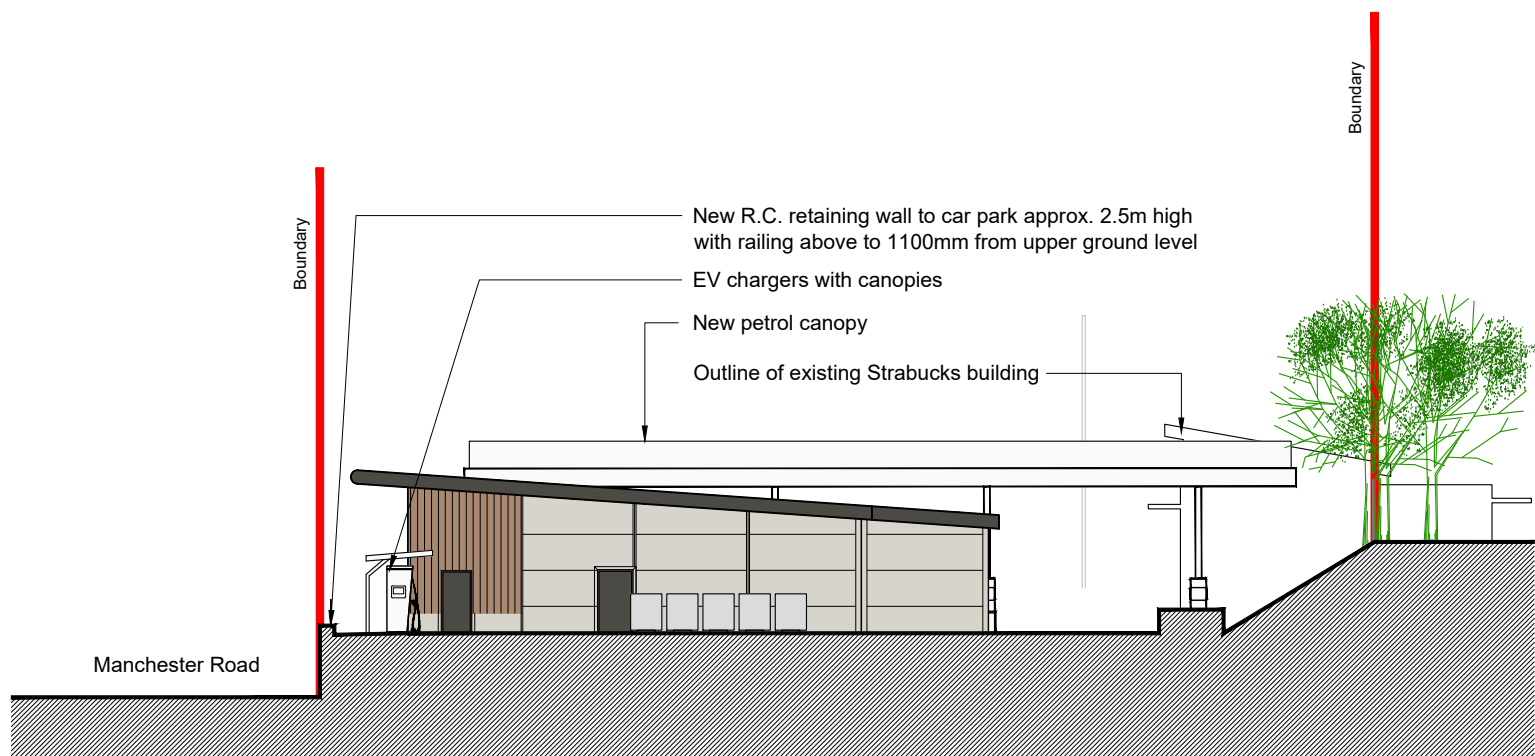

North East (Forecourt) Elevation

Scale 1:250

B	02.09.26	AC UNITS ADDED. TITLE
	UPDATED	UPDATED
A	27.08.26	SCALE BAR ADDED. SW
		ELEVATION REVISED. VENT PIPES SHOWN

REVISIONS

CLIENT EG ON THE MOVE

PROJECT MANCHESTER ROAD
ROCHDALE
OL11 3PT

TITLE PROPOSED SITE
ELEVATIONS

DATE 27.04.23

SCALE 1:250 @ A1

JOB ID 1809

DWG 12b