


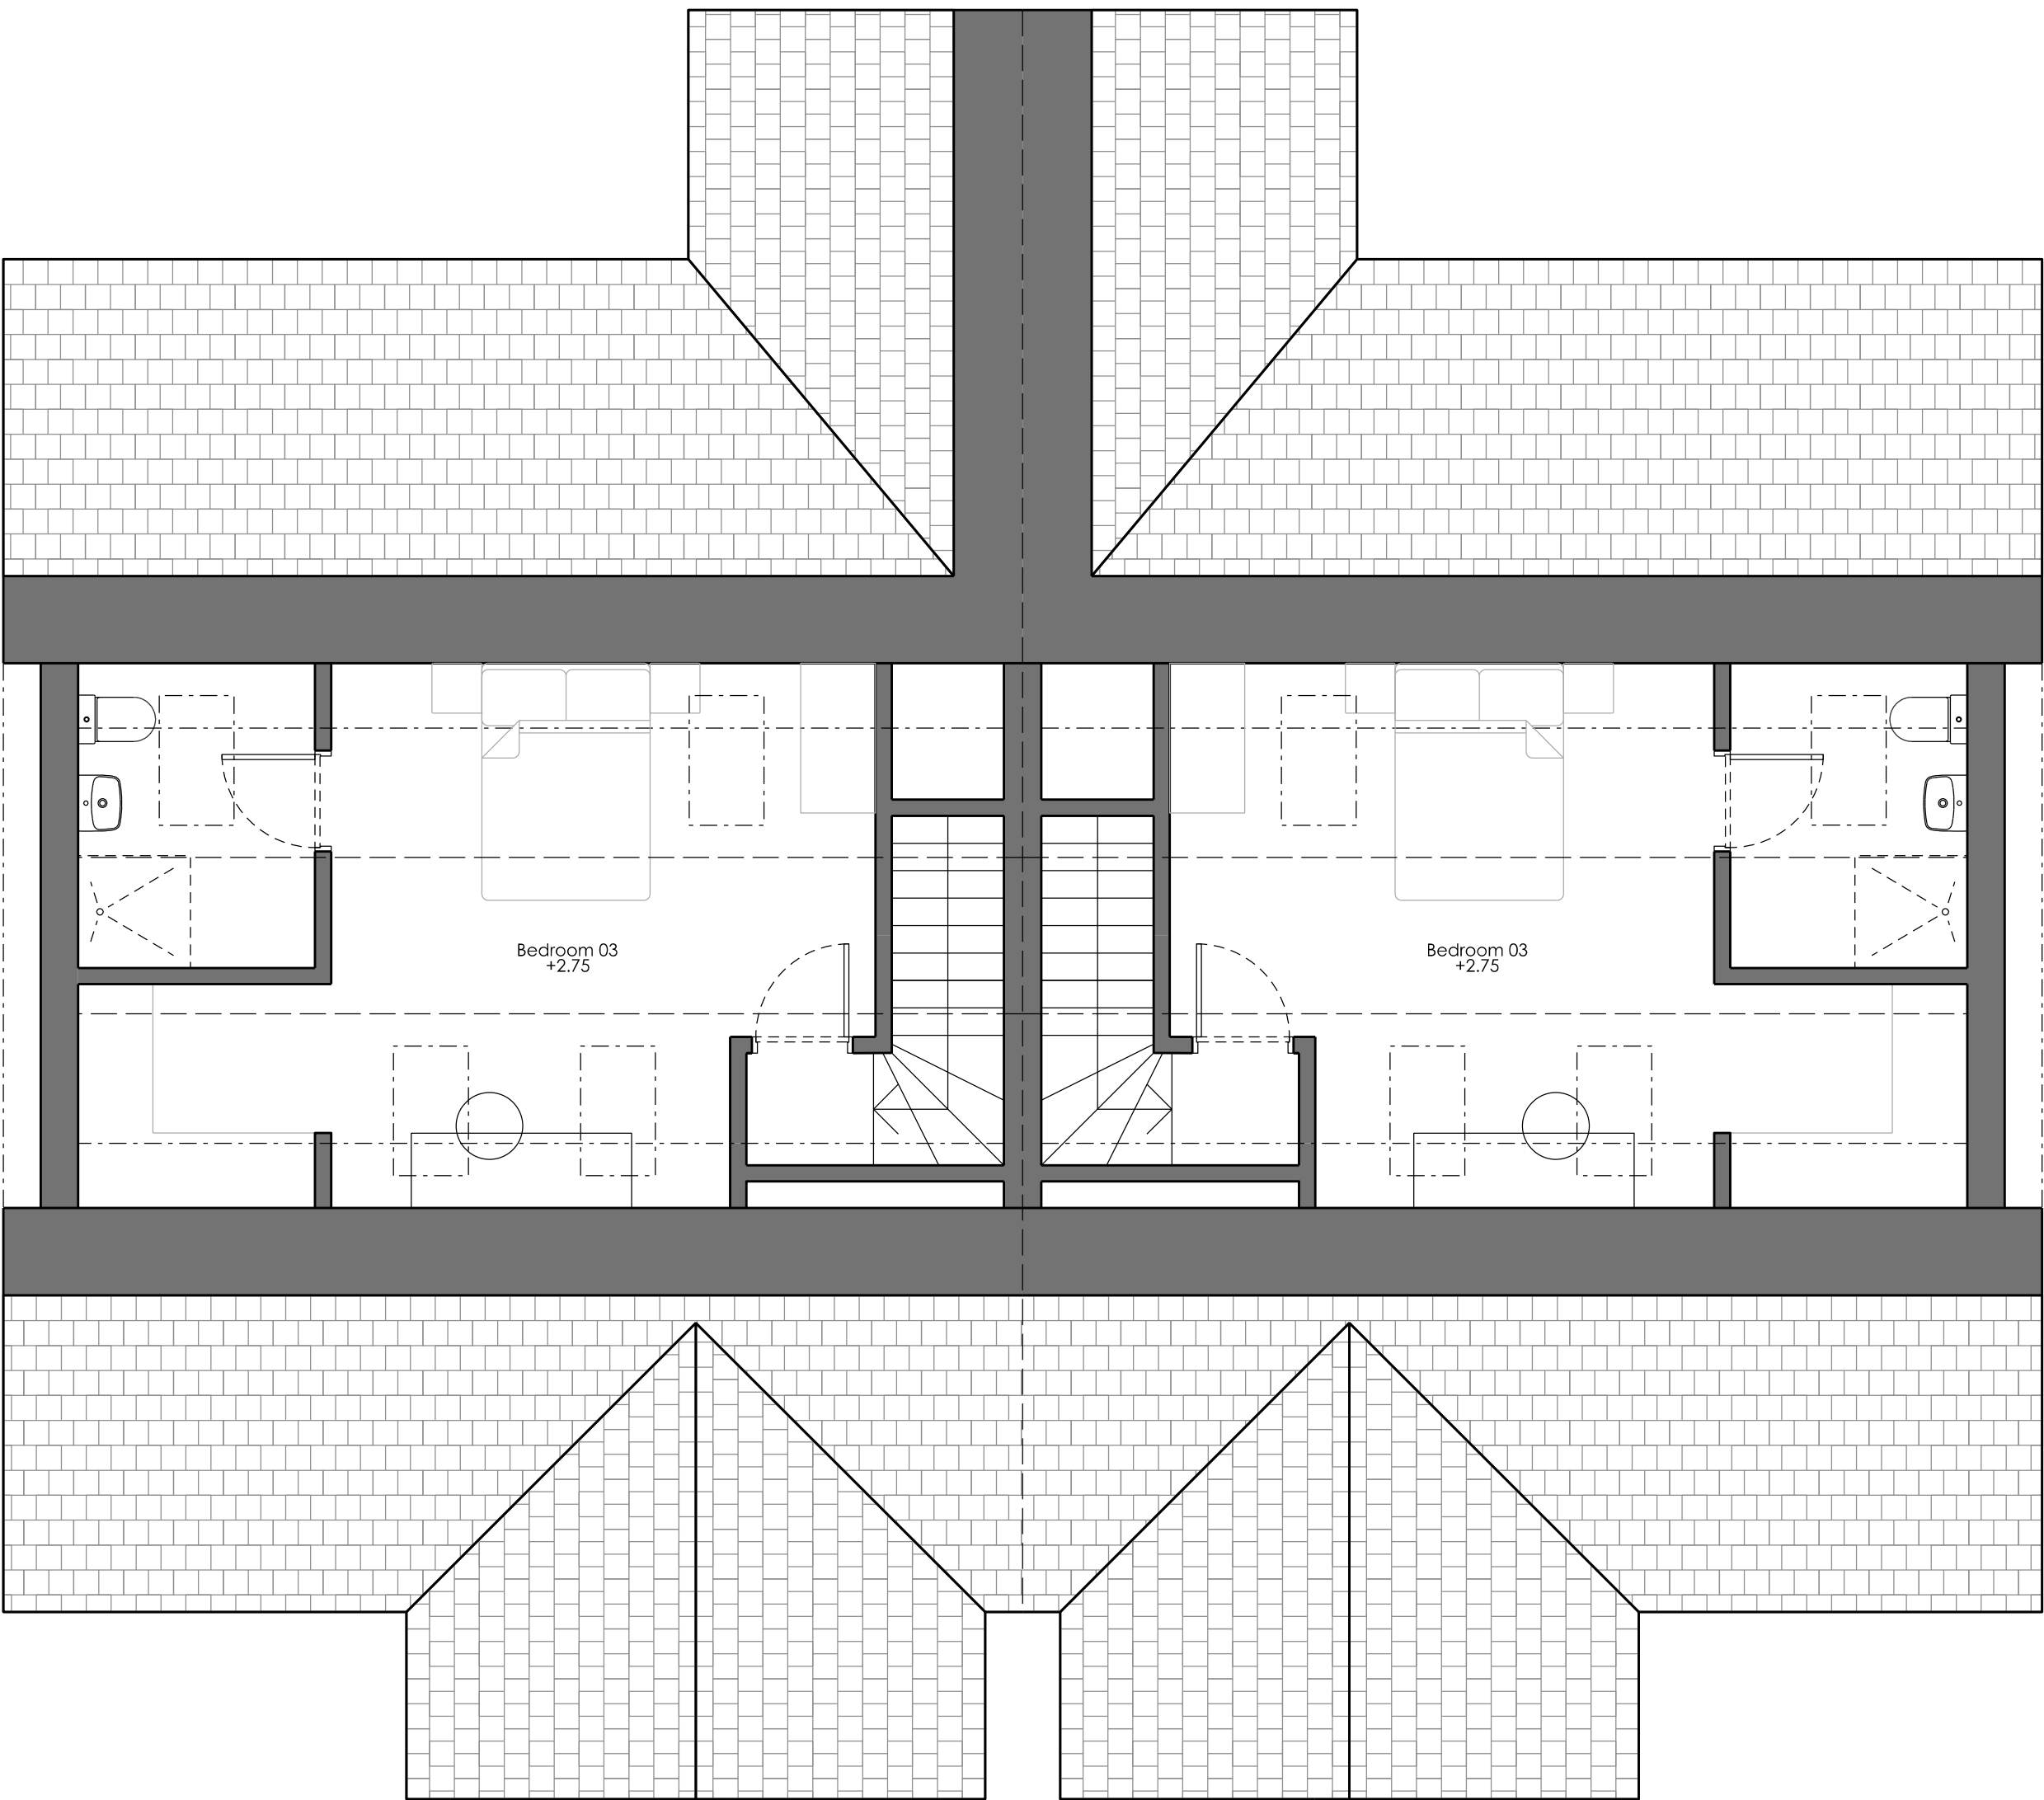

Revisions / Notes			
All drawings to be checked by the architect before production. Do not make any changes to the drawing without the architect's approval. The drawing is the property of GA Studio Ltd. Drawings are not to be reproduced without written consent.			
REV	DATE	BY	DESCRIPTION