
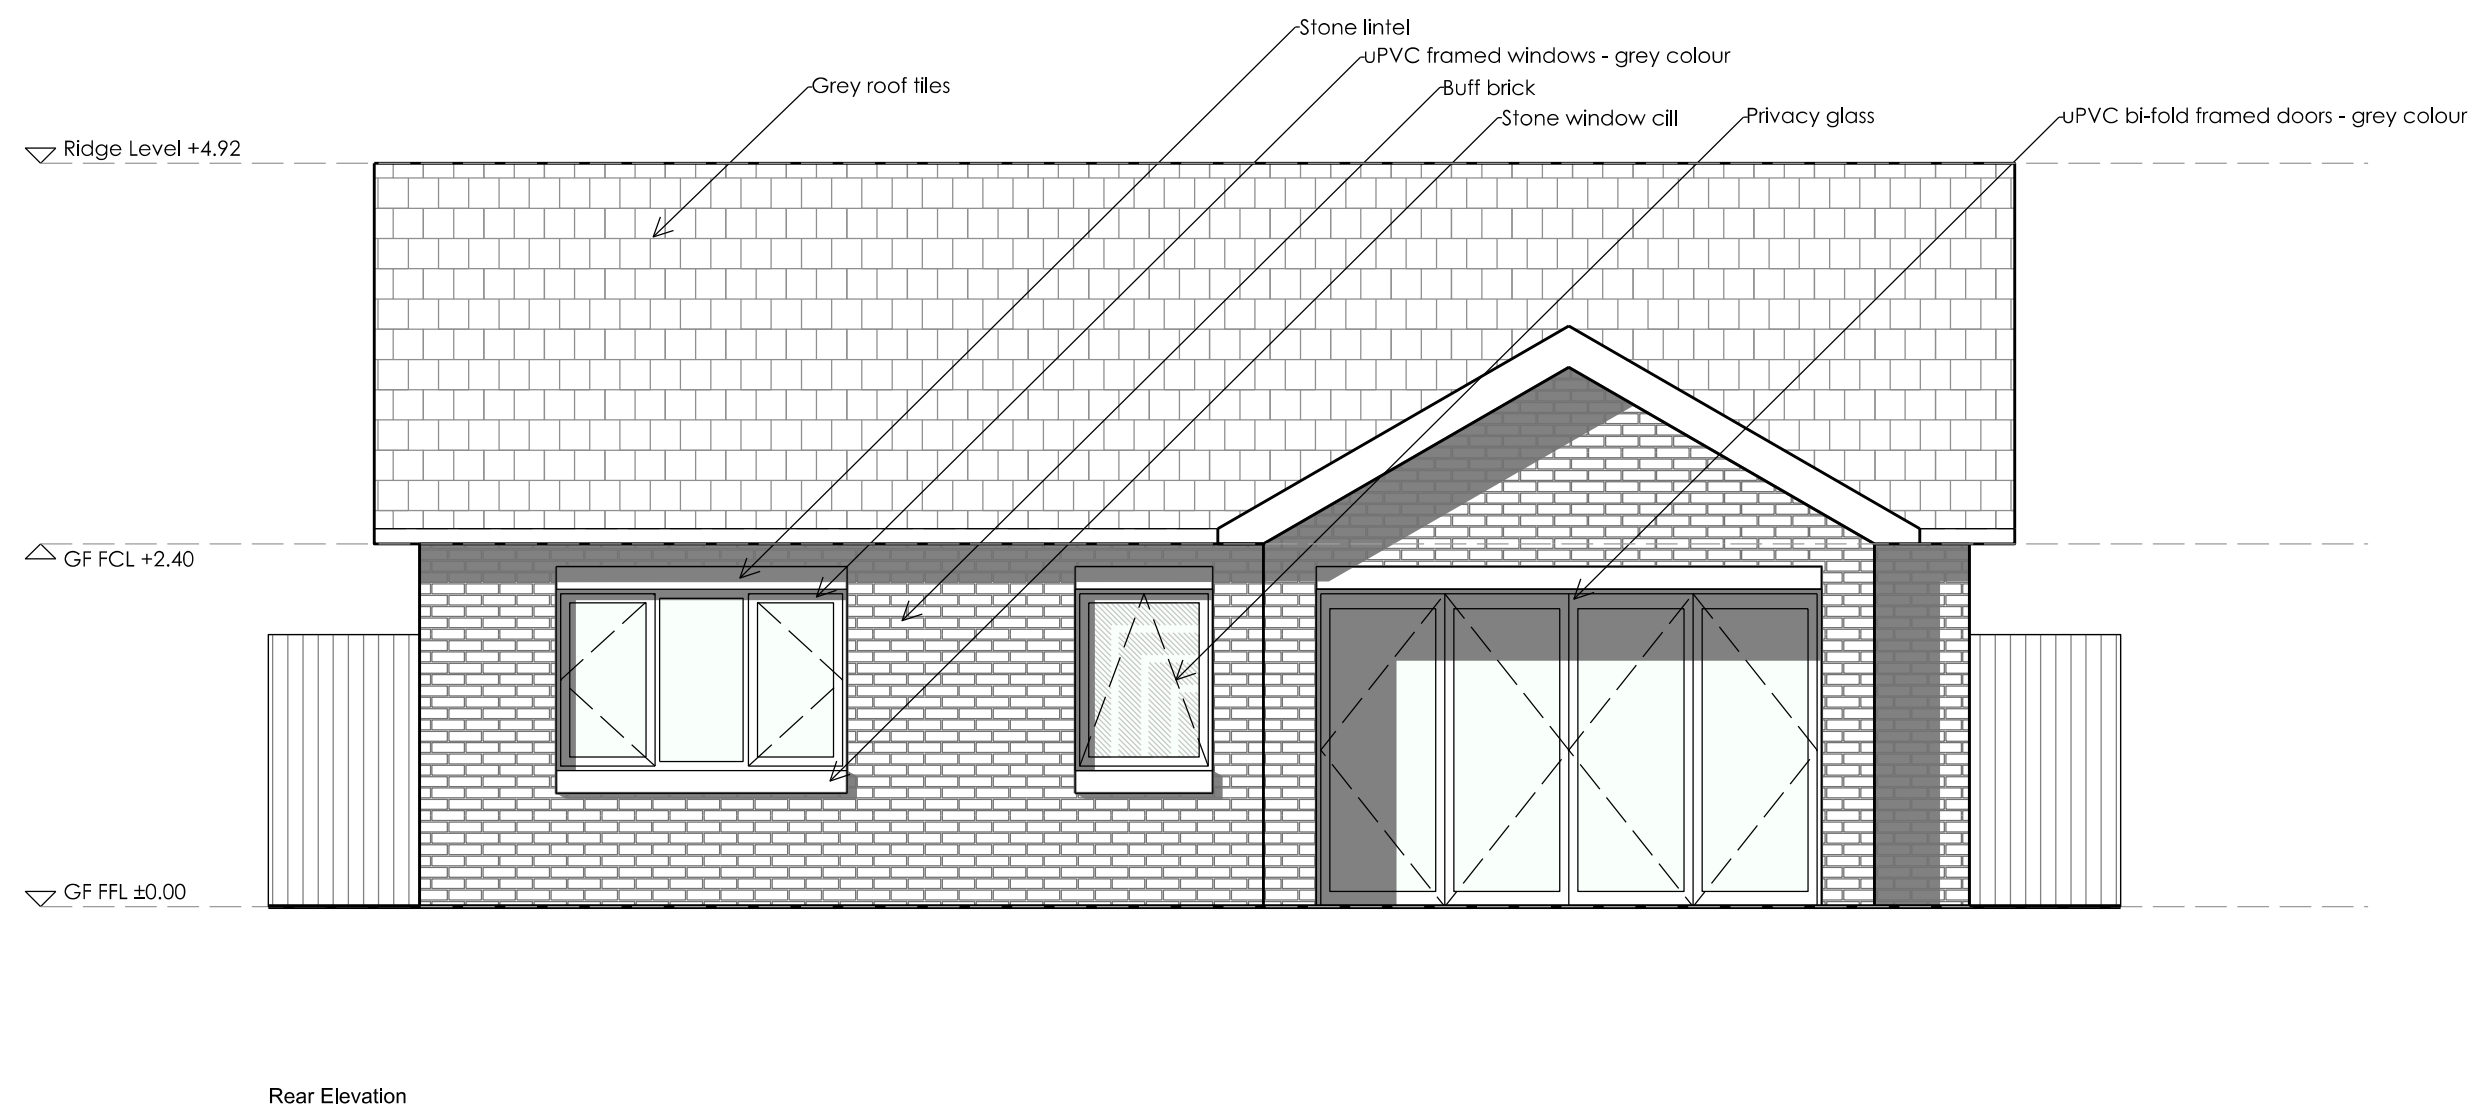


Revisions / Notes

All drawings to be checked by the architect prior to construction. Do not scale the drawings. Report any discrepancies to the architect / CA immediately. The drawing is copyright of GA Studio Ltd. Drawings are not to be reproduced without written consent.

REV	DATE	BY	DESCRIPTION
-----	------	----	-------------

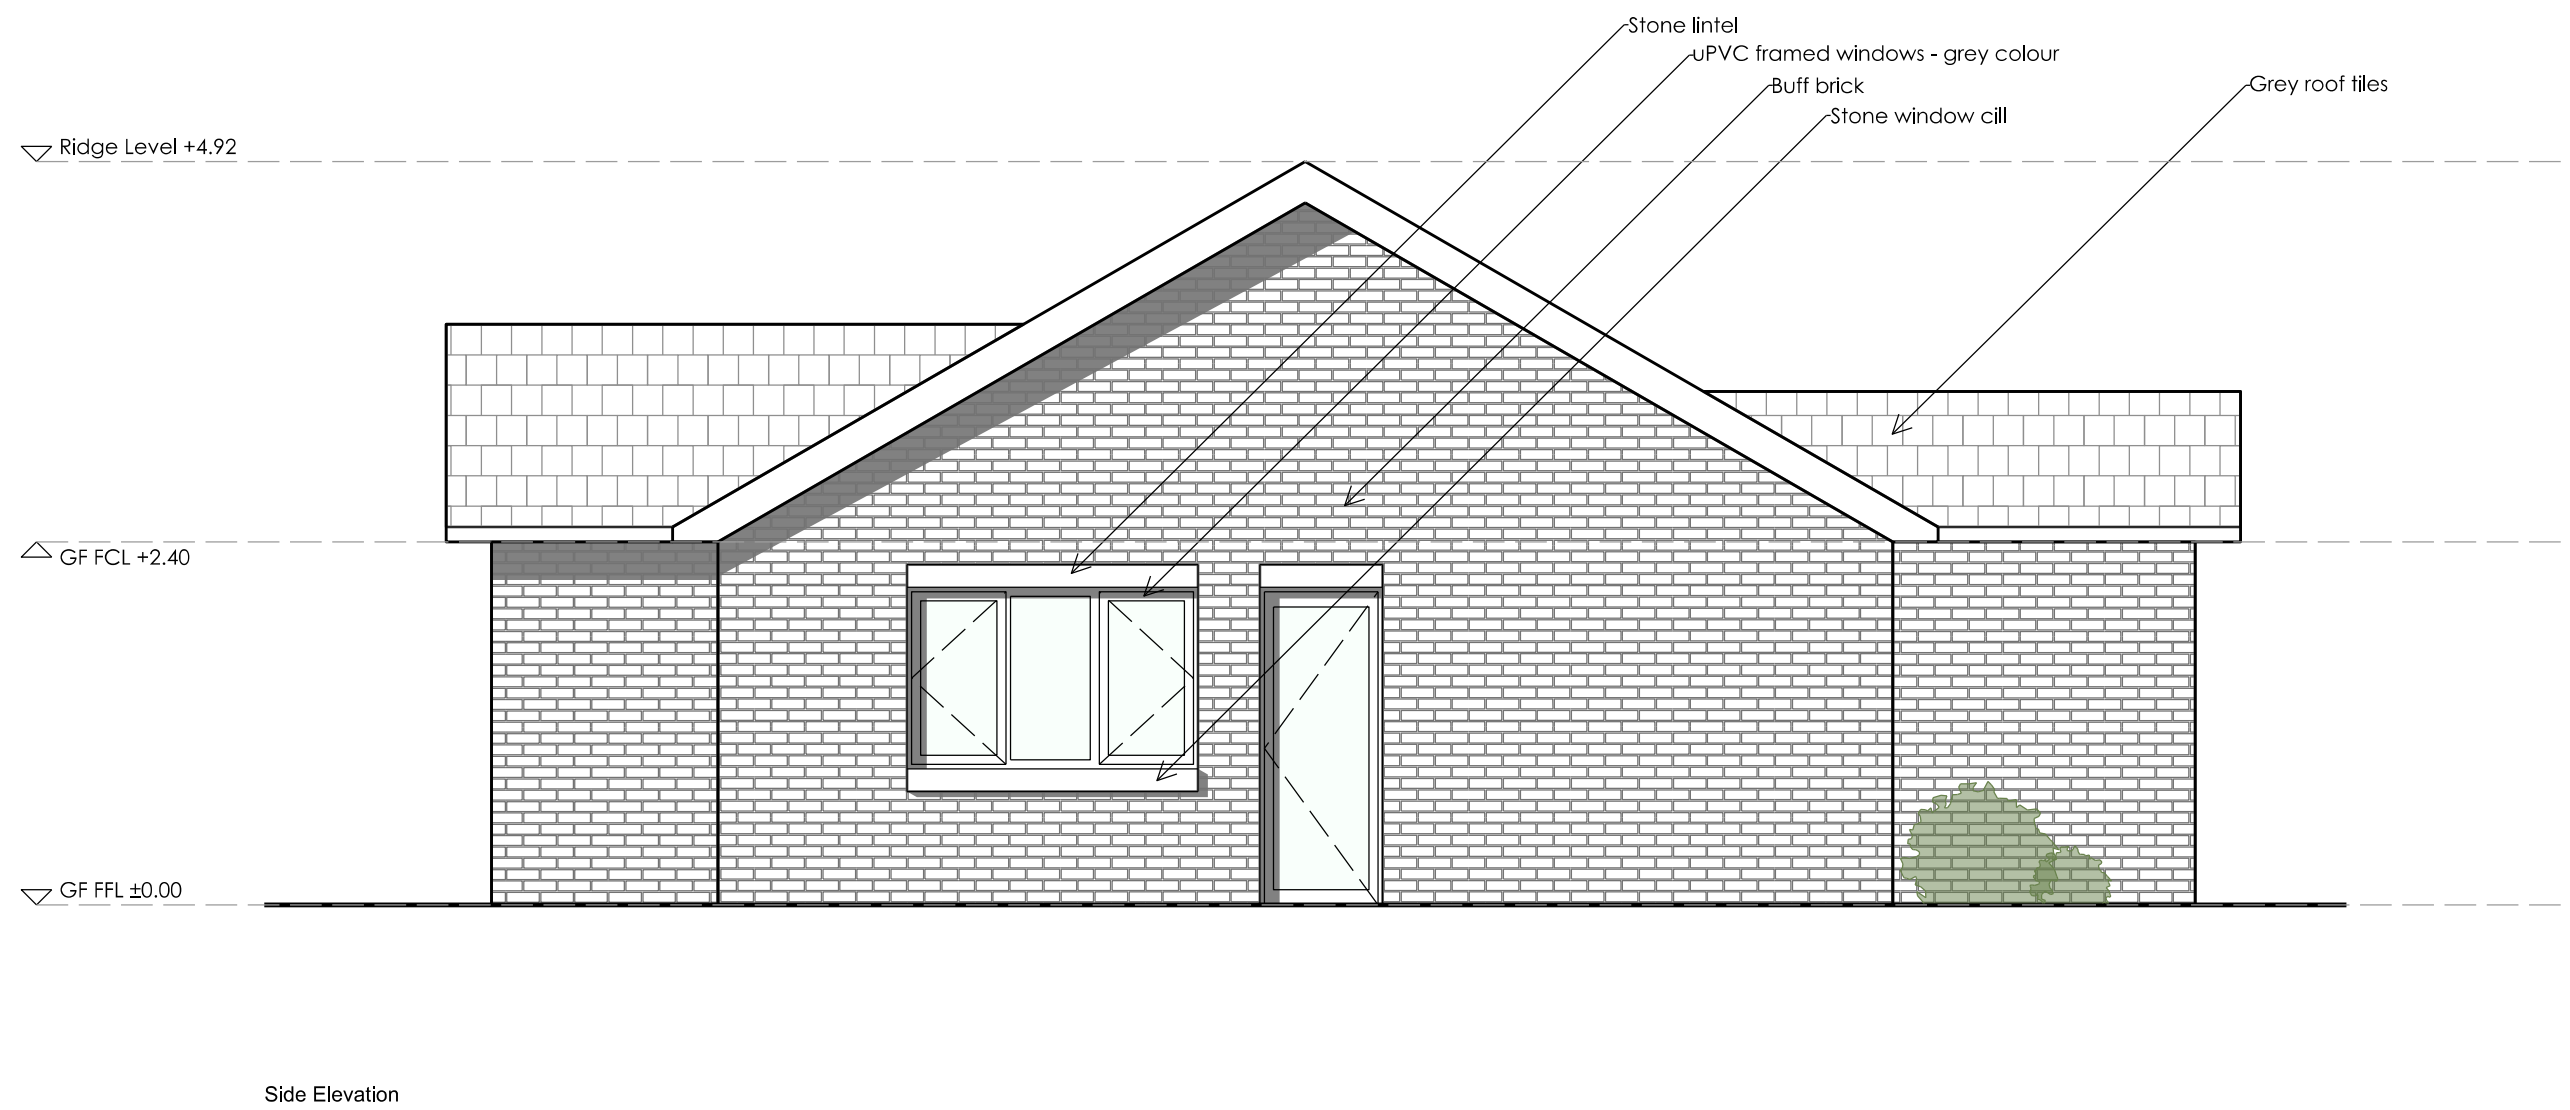

GA Studio
mail@gastudio.co.uk
www.gastudio.co.uk
tel. 0161 835 3538
Architects / Masterplanning / Urban Design / Interiors



CALLIARDS MILL
House Typology 03 - Elevations 02
Proposed
Project No - 25-01 | DWG No - L(-4)031 | SEP 25 | 1:50 @ A1

REV - F-00
by - AL
check - MJG

