


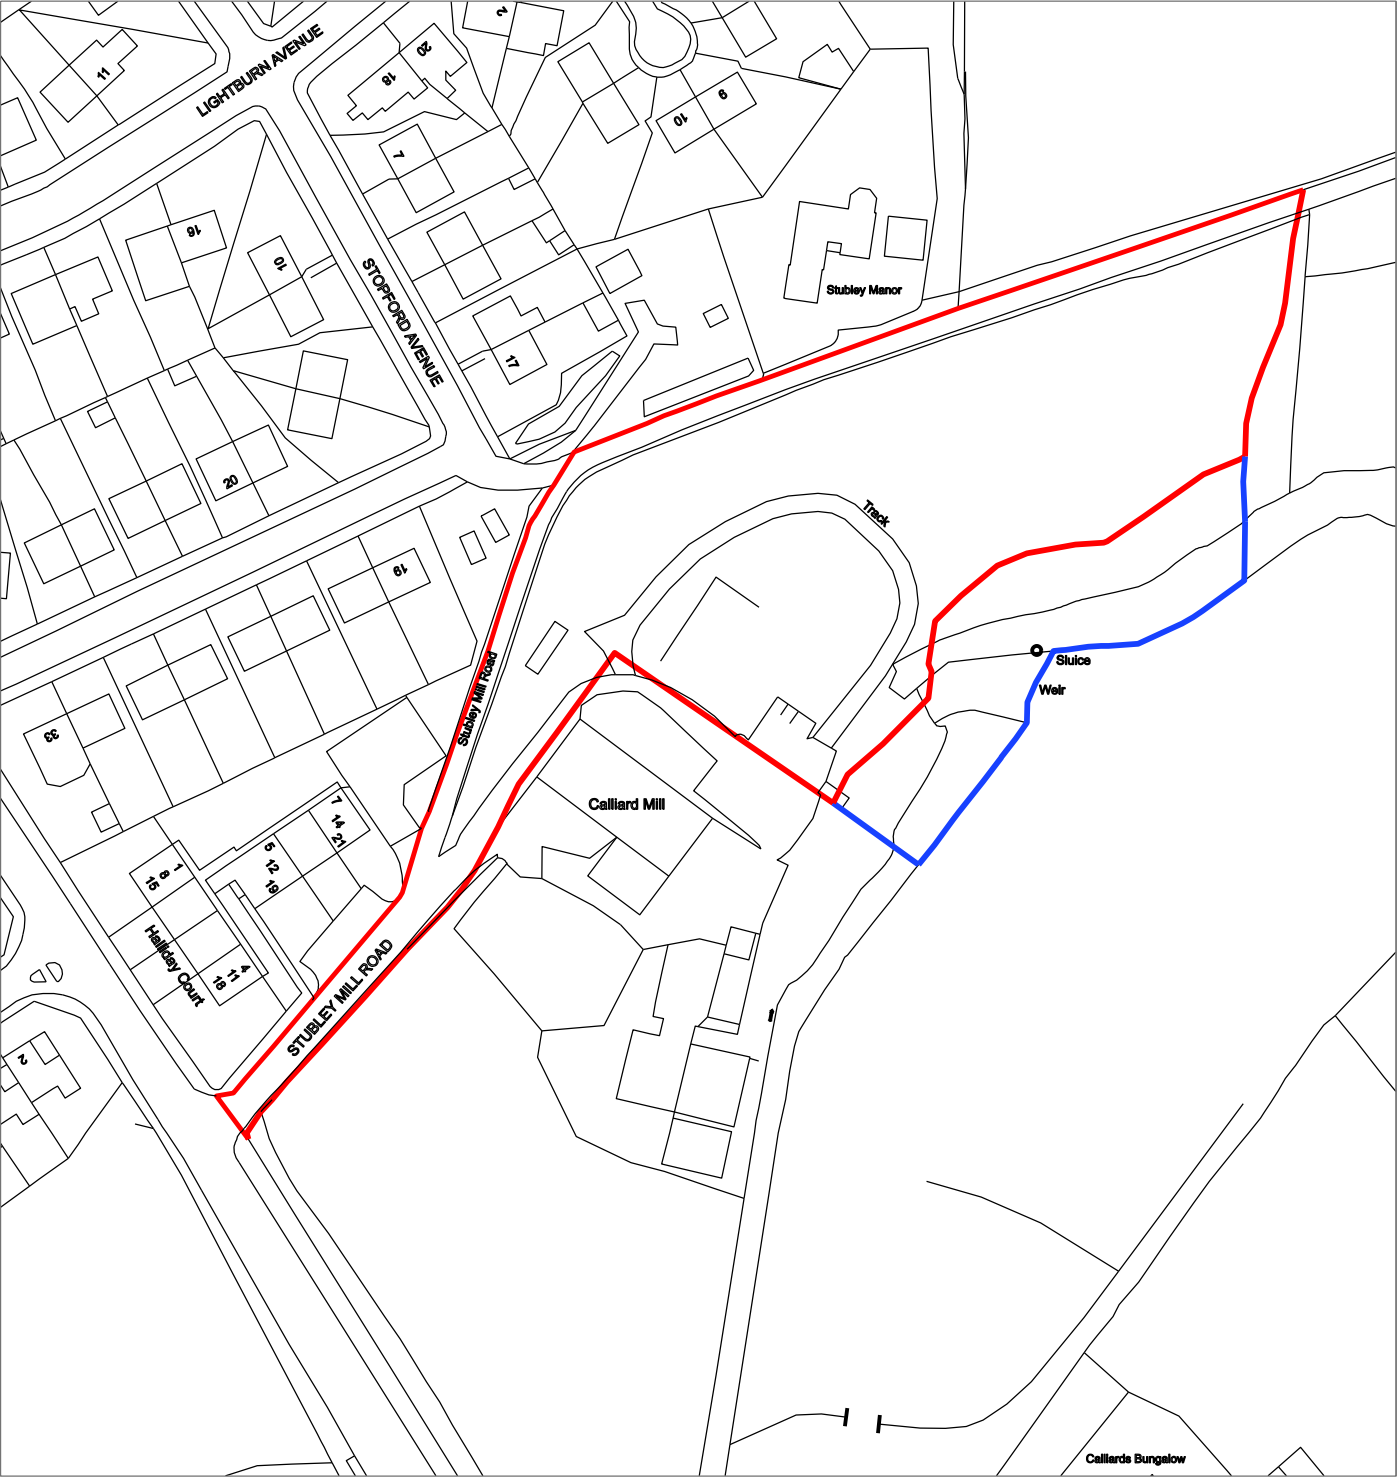

Revisions / Notes

All dimensions to be as noted (to be checked on site prior to manufacture). Do not scale of this drawing. Report any discrepancies to the Architect / CA immediately. This drawing is copyright of GA Studio Ltd, drawings are not to be reproduced without written consent.

REV	DATE	BY	DESCRIPTION
F-01	15.05.26	AL	Red line boundary updated

GA Studio

mail@gastudio.co.uk
www.gastudio.co.uk
tel. 0161 835 3538

Architects / Masterplanning / Urban Design / Interiors



CALLIARDS MILL

Location Plan

Existing

Project No - 25-01 | DWG No - L(-1)000 | MAY 26 | 1:1250 @ A4

REV - F-01

by - AL

check - MJG

