

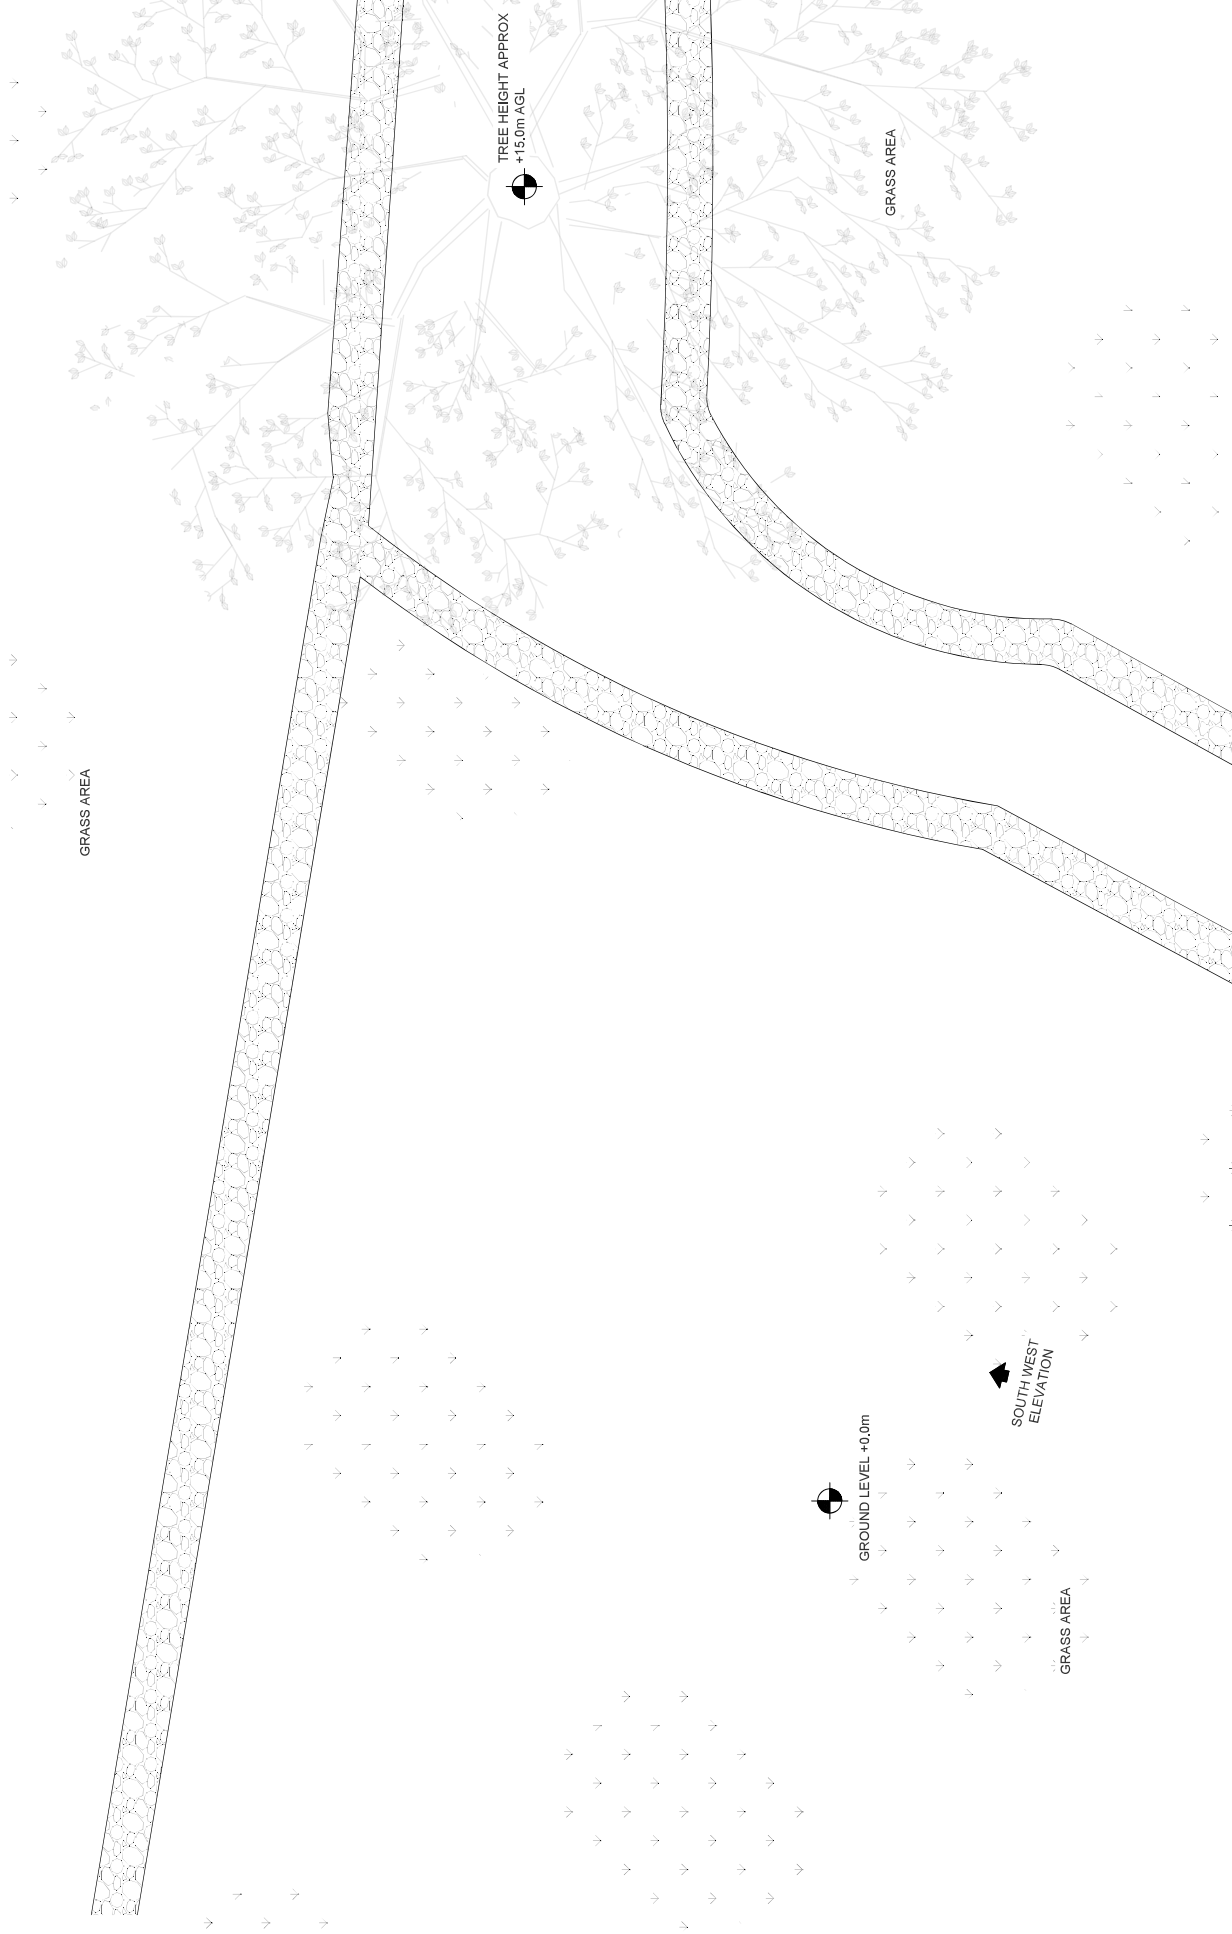


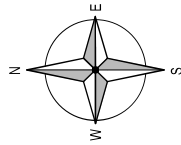

EXISTING SITE PLAN
(1:100)

Jet Infrastructure		Project:		Site Address:		Jet network solutions		ALL DIMENSIONS ARE IN mm UNLESS NOTED OTHERWISE				Drawing Title:		Purpose of Issue:		Virgin media O₂	
JET336		DUNISHBOOTH STABLES LAND TO THE EAST OF KNACKS LANE ROCHDALE OL12 6BU		JET336		DUNISHBOOTH STABLES LAND TO THE EAST OF KNACKS LANE ROCHDALE OL12 6BU		Rev		Modification		By		Date		EXISTING SITE PLAN	
		JET336		JET336		JET336		A		Issued for Approval		RM JE		17.07.25		Drawing No.: B	
Share 1 Ref: 104805		Share 2 Ref: -		JET336		JET336		B		Location Change		PR JE		20.08.26		Drawing Revision: B	
																Principal Designer: JET NETWORK SOLUTIONS	
																Drawn On: 20.08.26	
																Checked On: 20.08.26	
																Design By: JE	
																Surveyed By: CM&G	

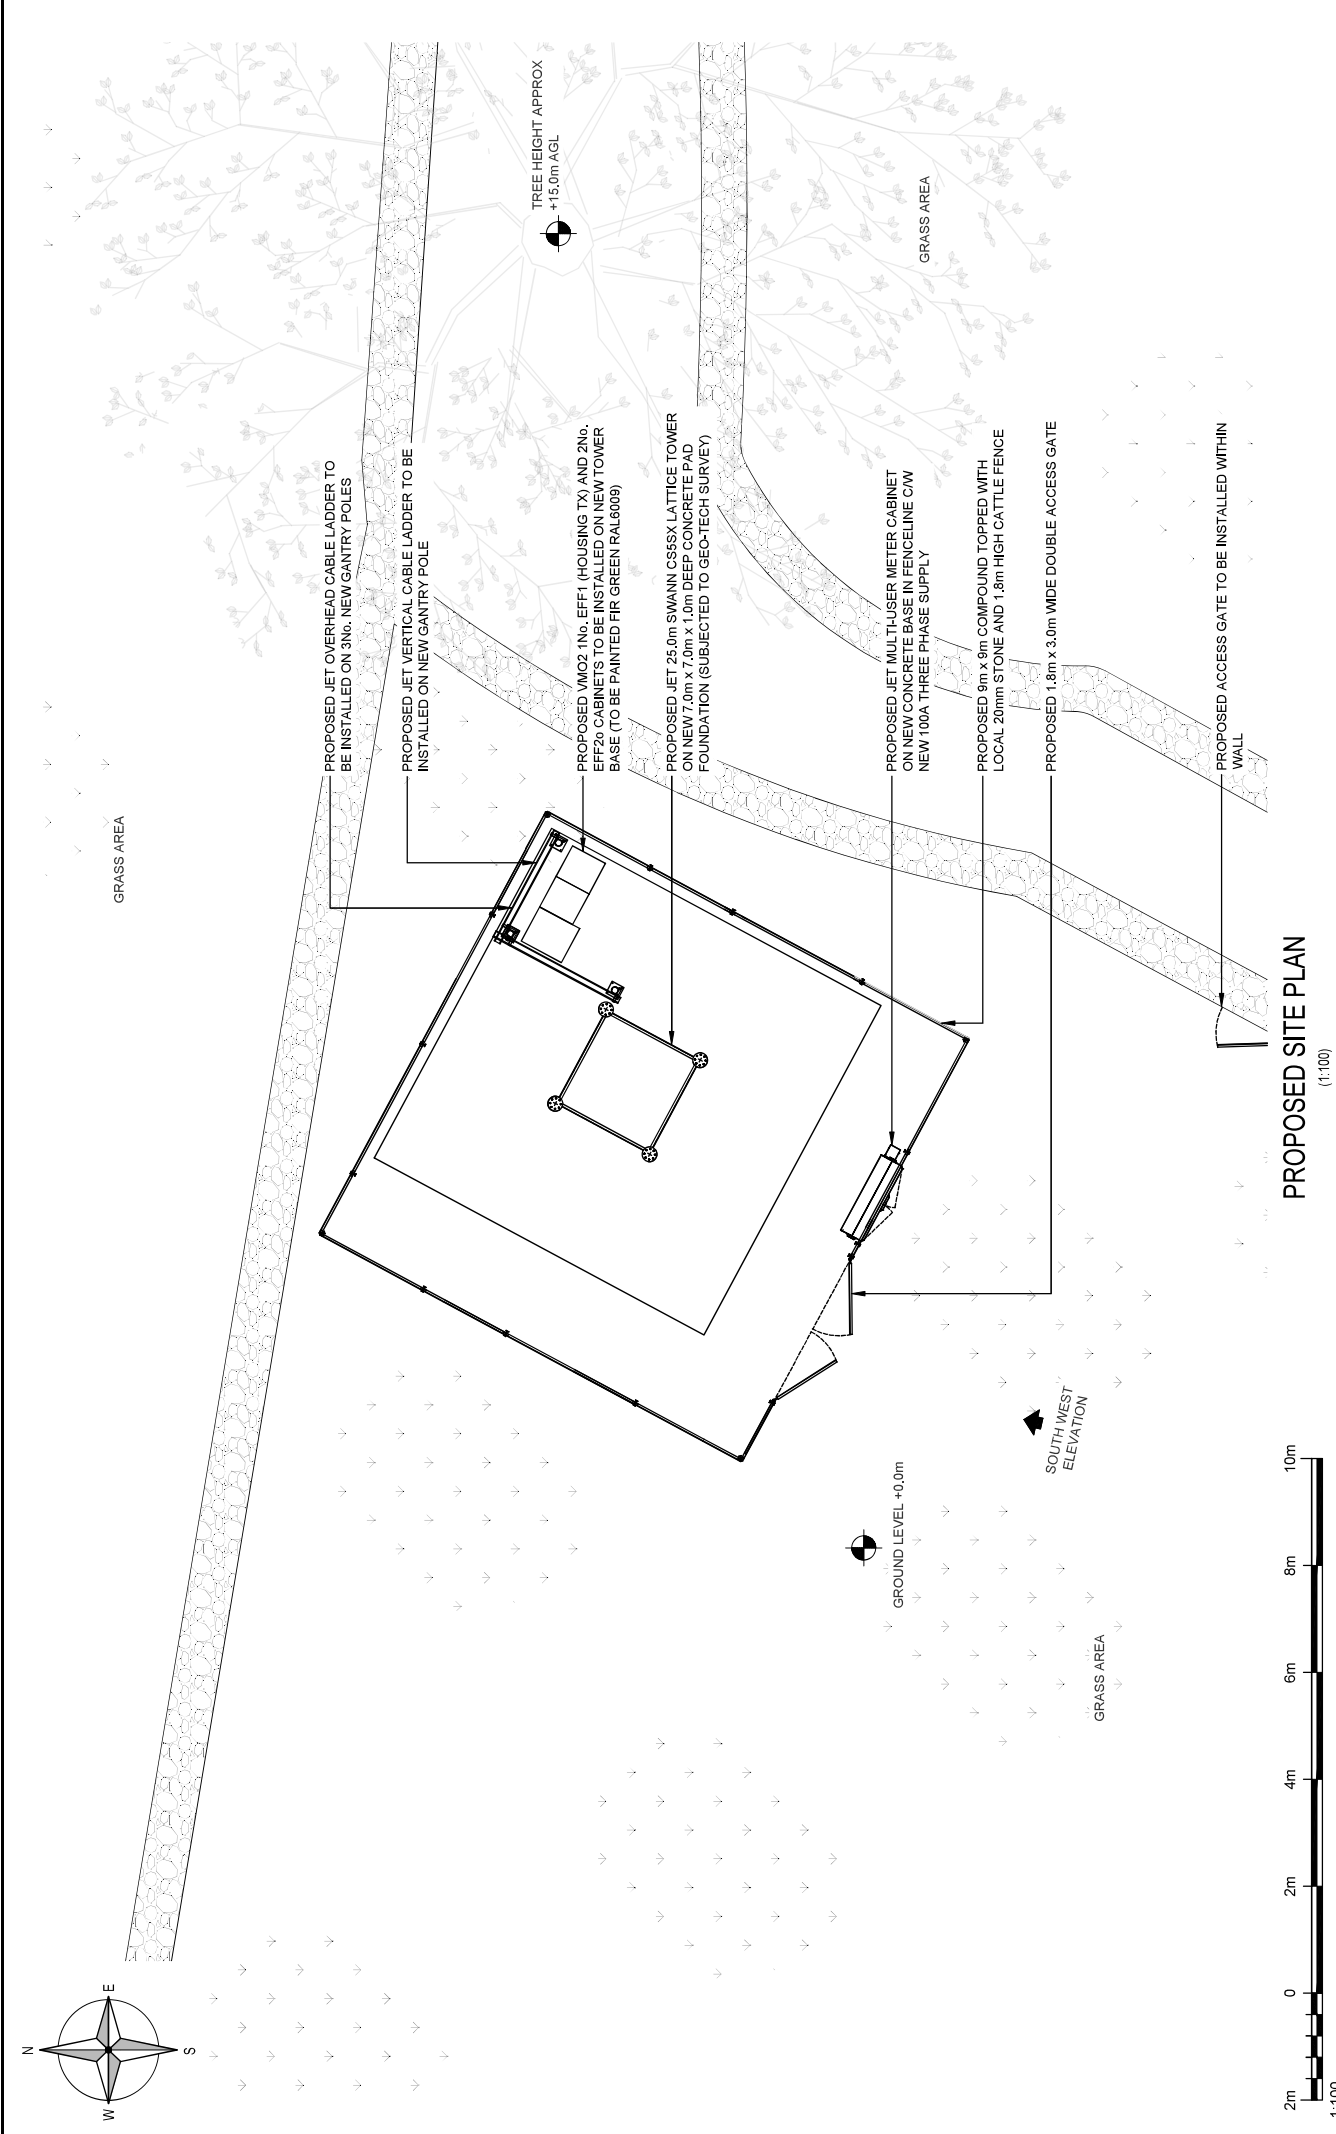

PROPOSED SITE PLAN
(1:100)

Jet Infrastructure	Project: JET336 Sharer 1 Ref: 104805 Sharer 2 Ref: - Cell Name: DUNISHBOOTH STABLES	Site Address: DUNISHBOOTH STABLES LAND TO THE EAST OF KNACKS LANE ROCHDALE OL12 8BJ	JET network solutions	ALL DIMENSIONS ARE IN mm UNLESS NOTED OTHERWISE										Drawing Title: PROPOSED SITE PLAN		Purpose of Issue: PLANNING	
				Rev	Issued for Approval		Modification		By	Ch	Date	Drawing No:	Drawing Revision:	Date of Issue	Pack Revision:	Principal Designer: JET NETWORK SOLUTIONS	
				A	Location Change				RM	JE	17.07.25	201	B	17.07.25	B		
				B					PR	JE	20.08.25						

EXISTING SOUTH WEST ELEVATION
(1:125)

	Project:		Site Address:				ALL DIMENSIONS ARE IN mm UNLESS NOTED OTHERWISE		Drawing Title:		Purpose of Issue	
	JET336		DUNISHBOOTH STABLES LAND TO THE EAST OF KNACKS LANE ROCHDALE OL12 6BJ						EXISTING SITE ELEVATION		PLANNING	
	Sharer 1 Ref: 104805		Sharer 2 Ref: -						Drawing No.: 300		Date of Issue: 17.07.26	
									Drawing Revision: B		Pack Revision: B	
									Drawing On:		Principal Designer: JET NETWORK SOLUTIONS	
									Checked By: JE		Designer: JE	
									Checked On: 20.08.26		Surveyed By: CMGG	

TOP OF PROPOSED TOWER +25.05m AGL

TOP OF PROPOSED ANTENNAS +25.00m AGL


U/S OF PROPOSED ANTENNAS +24.23m AGL

TOP OF PROPOSED ANTENNAS +23.73m AGL

U/S OF PROPOSED ANTENNAS +21.53m AGL

C/L OF PROPOSED DISHES +19.87m AGL

TREE HEIGHT APPROX
+15.0m AGL

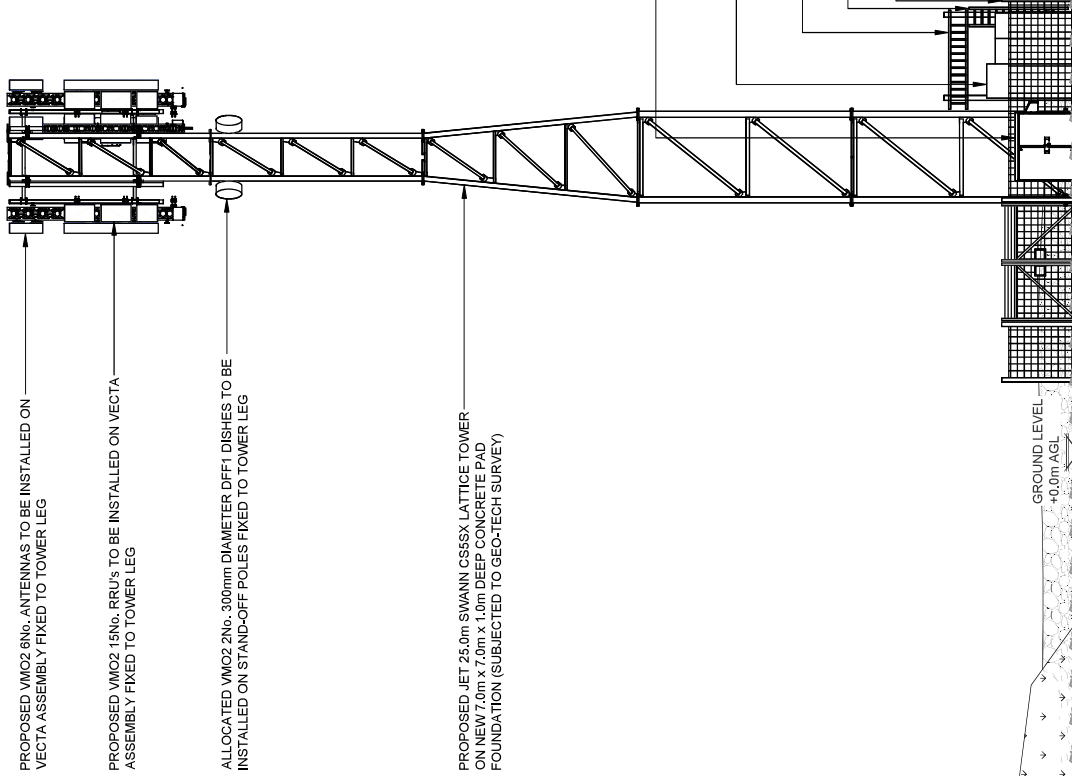

PROPOSED VMO2 8No. ANTENNAS TO BE INSTALLED ON VECTA ASSEMBLY FIXED TO TOWER LEG

PROPOSED VMO2 15No. RRU's TO BE INSTALLED ON VECTA ASSEMBLY FIXED TO TOWER LEG

ALLOCATED VMO2 2No. 300mm DIAMETER DFF1 DISHES TO BE INSTALLED ON STAND-OFF POLES FIXED TO TOWER LEG

PROPOSED JET 25.0m SWANN CS&SX LATTICE TOWER ON NEW 7.0m x 7.0m x 1.0m DEEP CONCRETE PAD FOUNDATION (SUBJECTED TO GEO-TECH SURVEY)

PROPOSED JET MULTI-USER METER CABINET ON NEW CONCRETE BASE IN FENCELINE C/W NEW 100A THREE PHASE SUPPLY

PROPOSED VMO2 1No. EFF1 (HOUSING TX) AND 2No. EFF2o CABINETS TO BE INSTALLED ON NEW TOWER BASE (TO BE PAINTED FIR GREEN PAL6009)

PROPOSED JET OVERHEAD CABLE LADDER TO BE INSTALLED ON 3No. NEW GANTRY POLES

PROPOSED JET VERTICAL CABLE LADDER TO BE INSTALLED ON NEW GANTRY POLE

PROPOSED 9m x 9m COMPOUND TOPPED WITH LOCAL 20mm STONE AND 1.8m HIGH CATTLE FENCE

PROPOSED SOUTH WEST ELEVATION

(1:125)

12.5m

10m

7.5m

5m

2.5m

0

2.5m

1:125

Jet Infrastructure		Project: JET336 Sharer 1 Ref: 104805 Sharer 2 Ref: -		Site Address: DUNISHBOOTH STABLES LAND TO THE EAST OF KNACKS LANE ROCHDALE OL12 6BJ		 JET network solutions		ALL DIMENSIONS ARE IN mm UNLESS NOTED OTHERWISE <table><thead><tr><th>Rev</th><th>Modification</th><th>By</th><th>Cn</th><th>Date</th></tr></thead><tbody><tr><td>A</td><td>Issued for Approval</td><td>RM</td><td>JE</td><td>17.07.26</td></tr><tr><td>B</td><td>Location Change</td><td>RM</td><td>JE</td><td>20.08.26</td></tr><tr><td></td><td></td><td></td><td></td><td></td></tr><tr><td></td><td></td><td></td><td></td><td></td></tr><tr><td></td><td></td><td></td><td></td><td></td></tr><tr><td></td><td></td><td></td><td></td><td></td></tr><tr><td></td><td></td><td></td><td></td><td></td></tr></tbody></table>				Rev	Modification	By	Cn	Date	A	Issued for Approval	RM	JE	17.07.26	B	Location Change	RM	JE	20.08.26																										<table><thead><tr><th colspan="2">Drawing Title: PROPOSED SITE ELEVATION</th></tr></thead><tbody><tr><td>Drawing No.: 301</td><td>Drawing Revision: B</td></tr></tbody></table>		Drawing Title: PROPOSED SITE ELEVATION		Drawing No.: 301	Drawing Revision: B	<table><thead><tr><th colspan="2">Purpose of Issue: PLANNING</th></tr></thead><tbody><tr><td>Date of Issue: 17.07.26</td><td>Pack Revision: B</td></tr></tbody></table>		Purpose of Issue: PLANNING		Date of Issue: 17.07.26	Pack Revision: B
Rev	Modification	By	Cn	Date	
A	Issued for Approval	RM	JE	17.07.26	
B	Location Change	RM	JE	20.08.26	
Drawing Title: PROPOSED SITE ELEVATION	
Drawing No.: 301	Drawing Revision: B	
Purpose of Issue: PLANNING	
Date of Issue: 17.07.26	Pack Revision: B	
	
						Principal Designer: JET NETWORK SOLUTIONS	
						Drawn On: 20.08.26	
						Drawn By: RM	
						Checked By: JE		Checked On: 20.08.26		Designer: JE	
								Surveyed By: CMcG	