
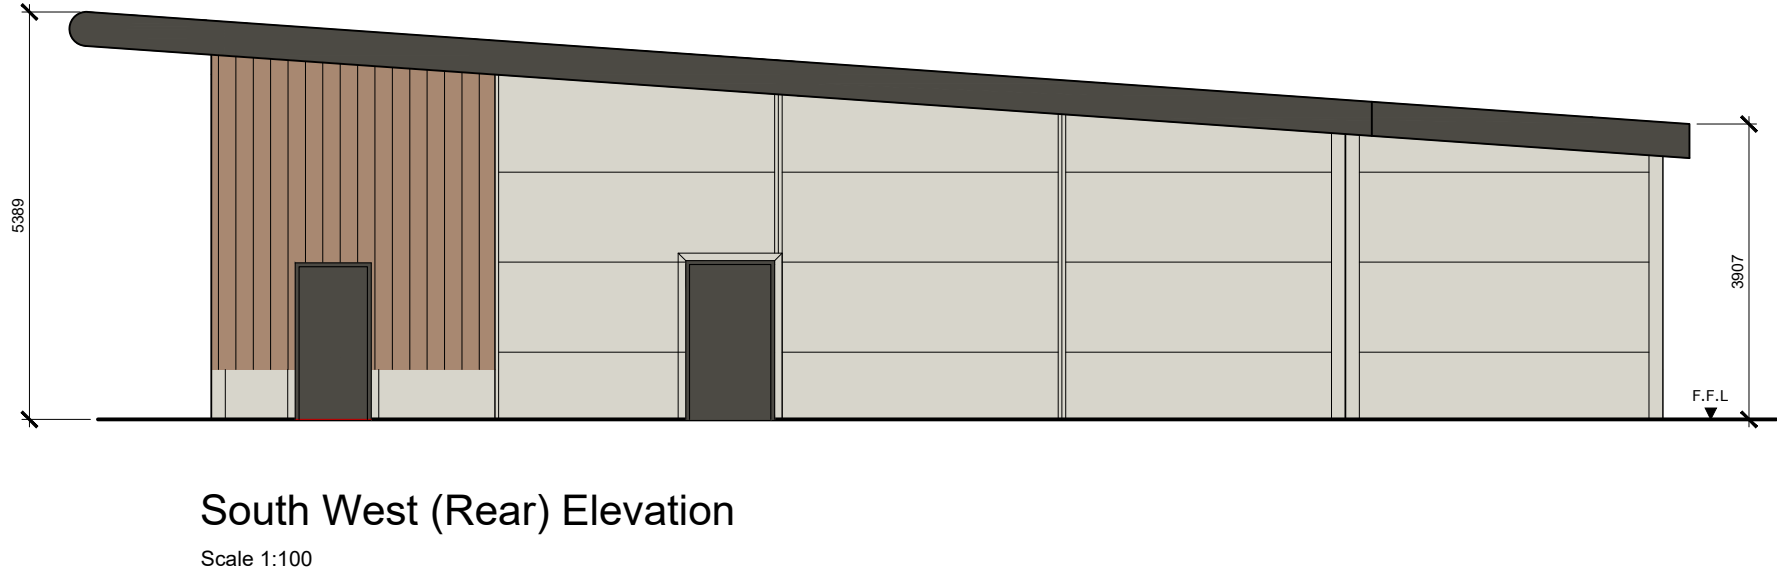
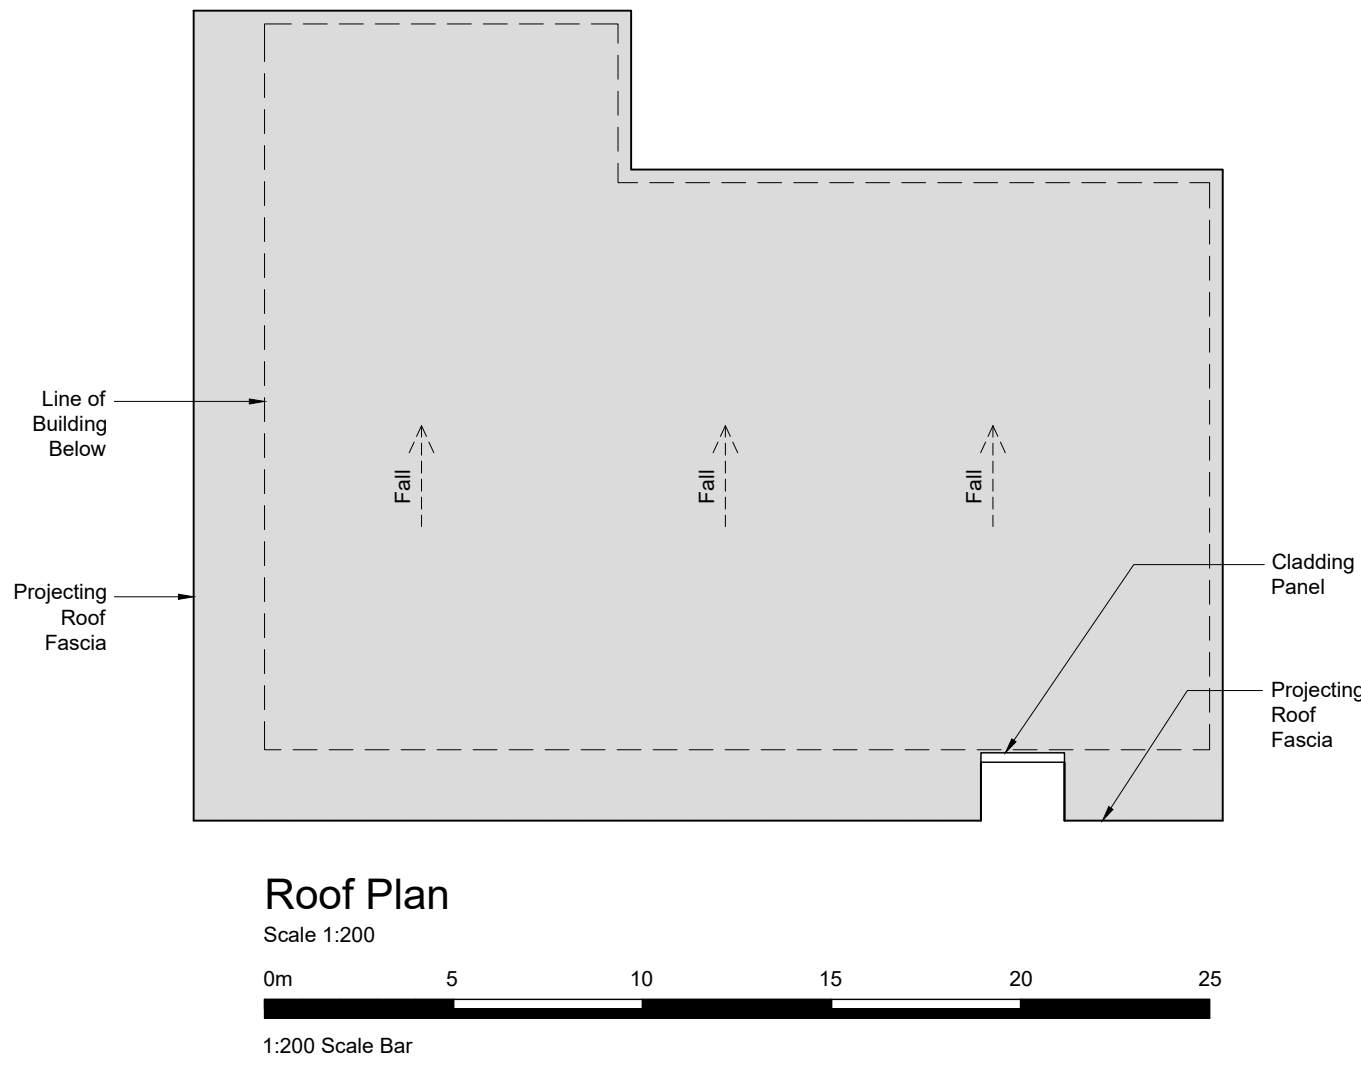
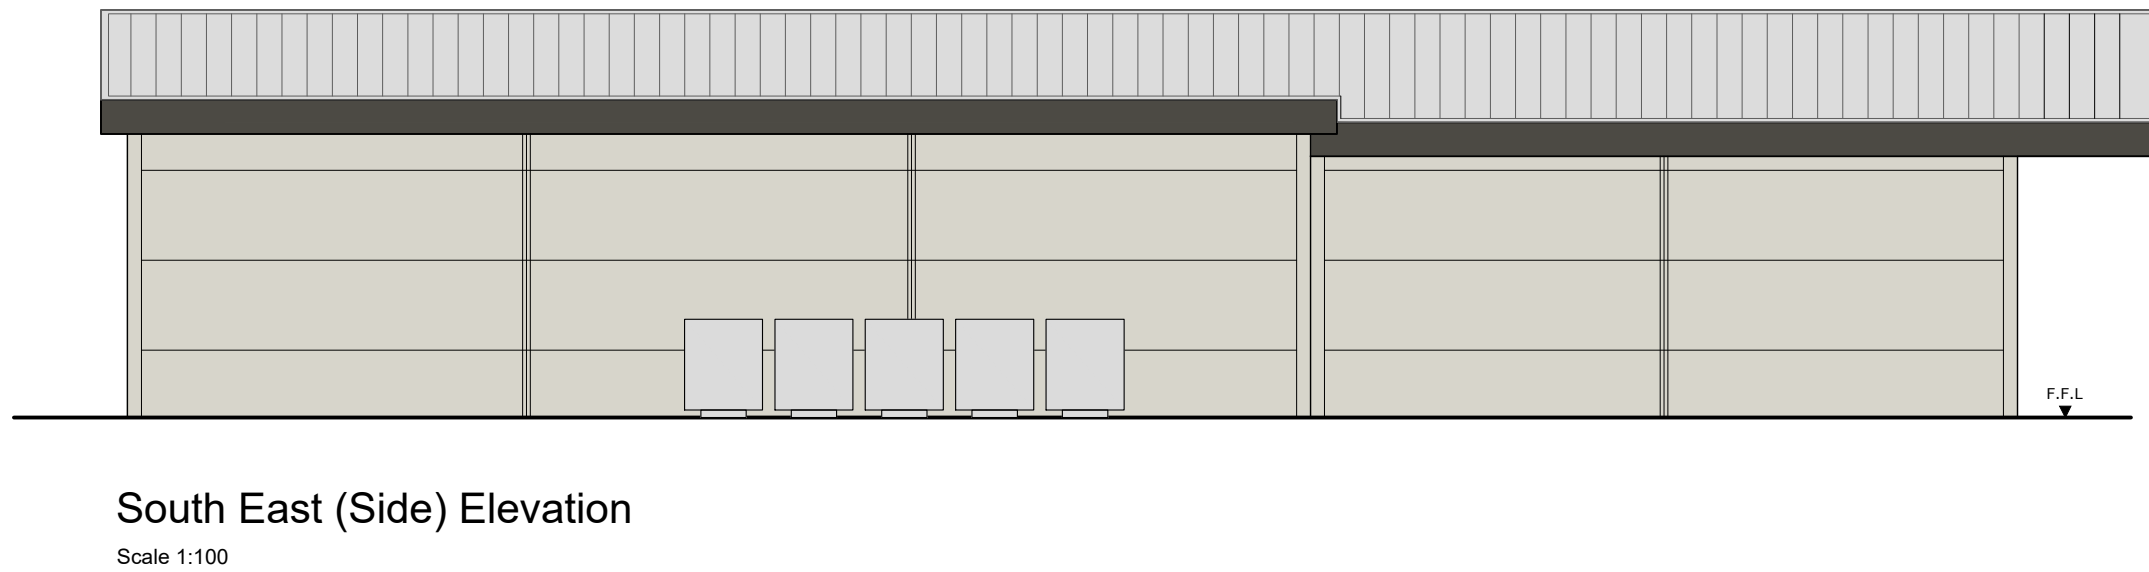
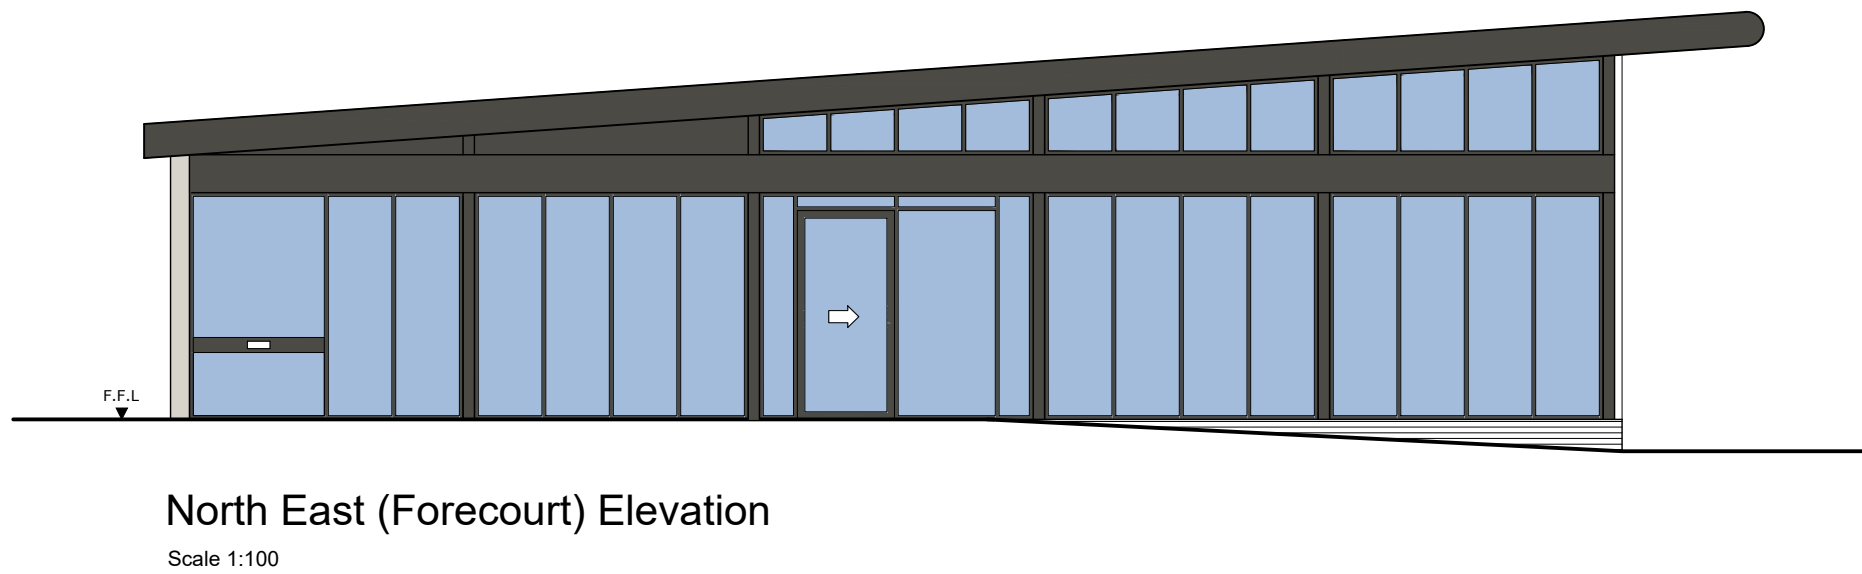


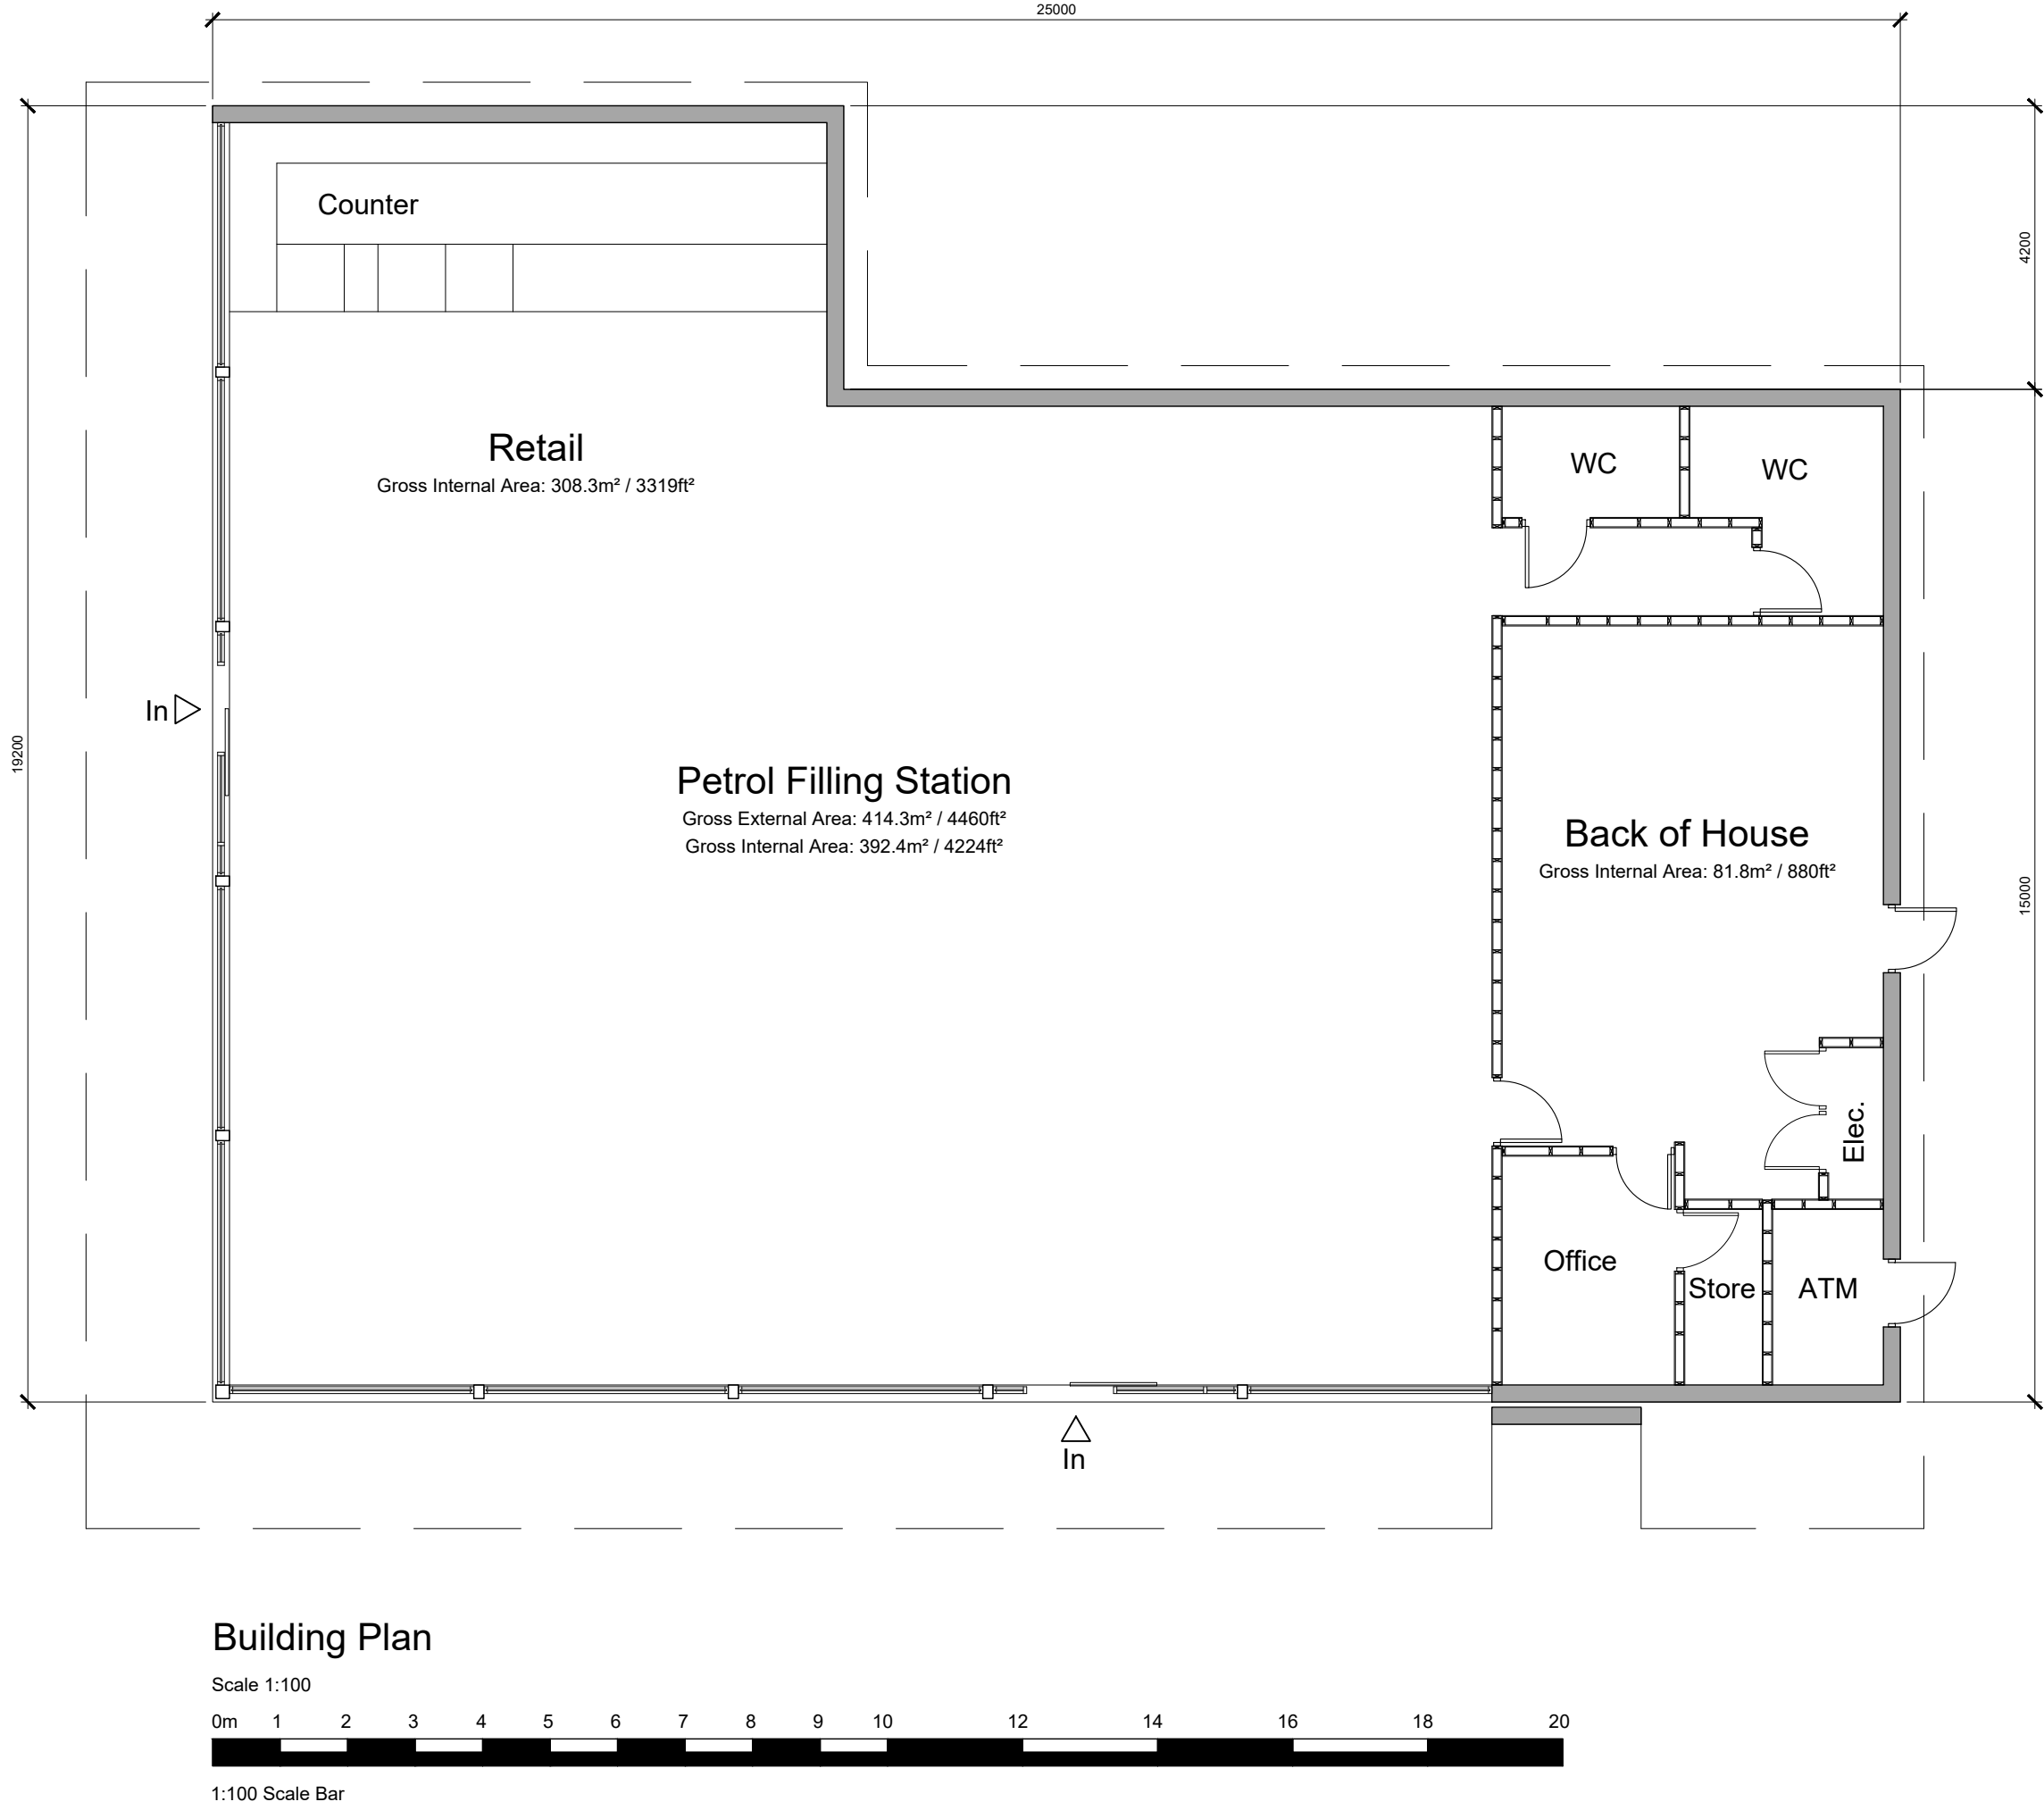

- KEY:**
- FASCIA, CAPPING AND FLASHINGS IN UMBRA GREY RAL 7022
 - ISOCLAD COMPOSITE PANEL IN HAMLET RAL 9002
 - HAVWOODS H0940 CHOCOLATE VERTICALLY LAID TREKKER BOARDS
 - Brickwork retaining wall
 - GLAZING FRAMES IN UMBRA GREY RAL 7022

A	26.08.26
REVISIONS	AC UNITS ADDED
CLIENT	EG ON THE MOVE
PROJECT	MANCHESTER ROAD ROCHDALE OL11 3PT
TITLE	PFS PLANS & ELEVATIONS
DATE	25.04.23
SCALE	1:100 / 1:200 @ A1
JOB ID	1809
DWG	10a