



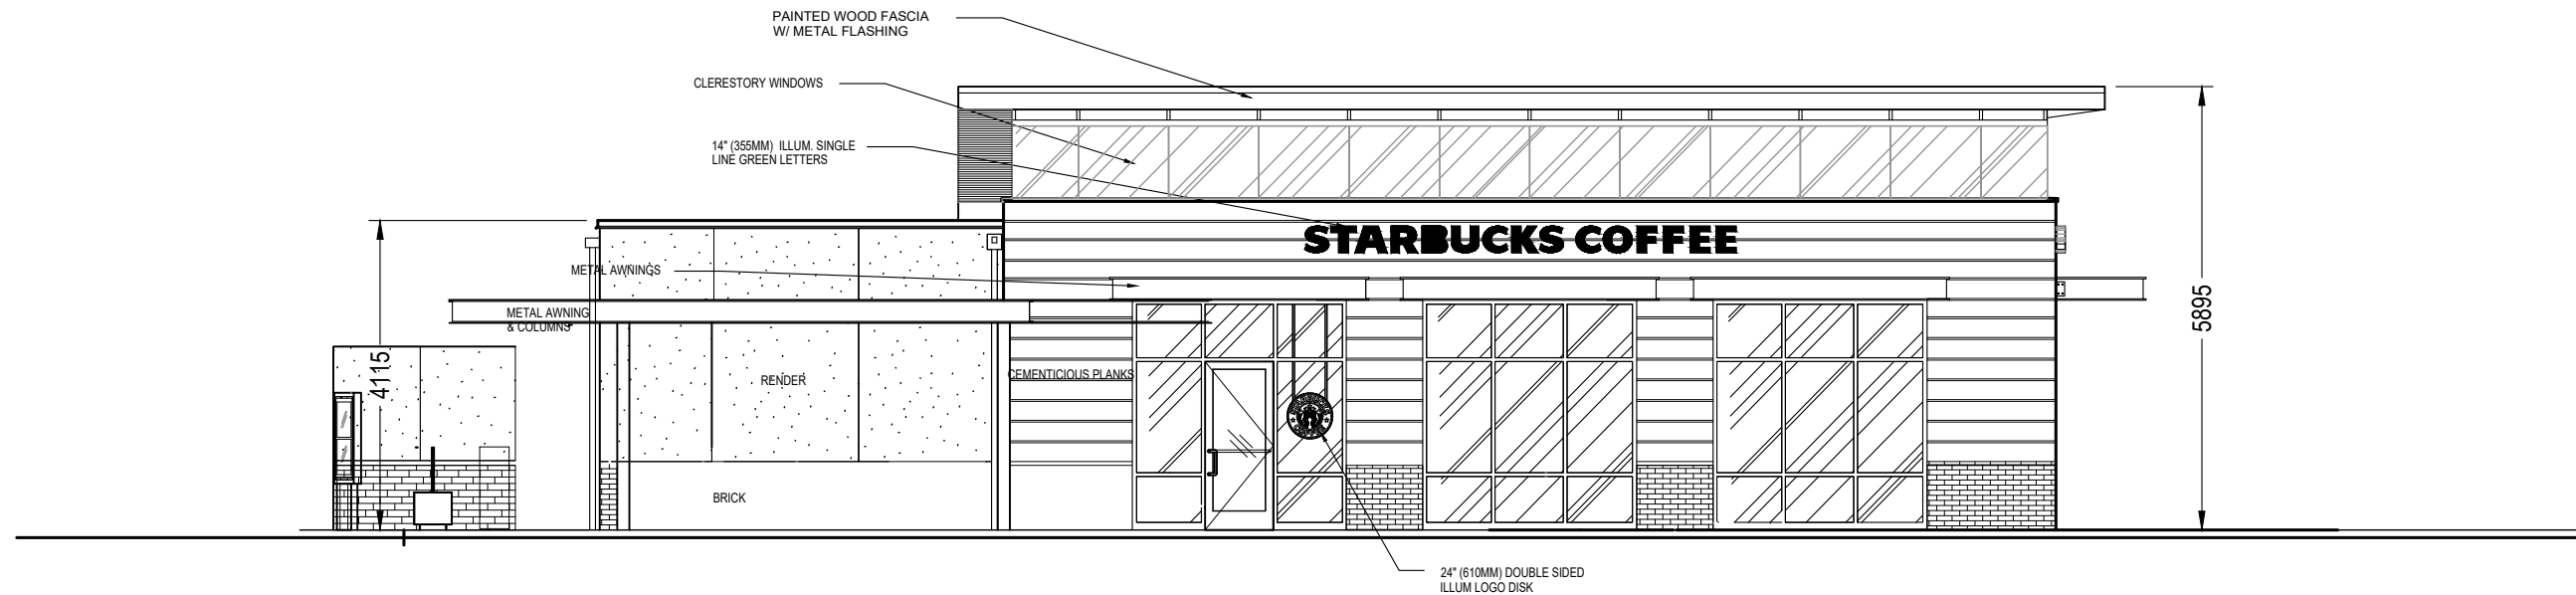


North Elevation


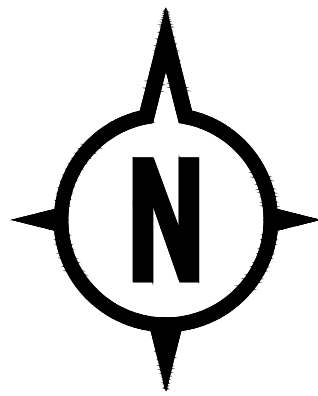


East Elevation

West Elevation

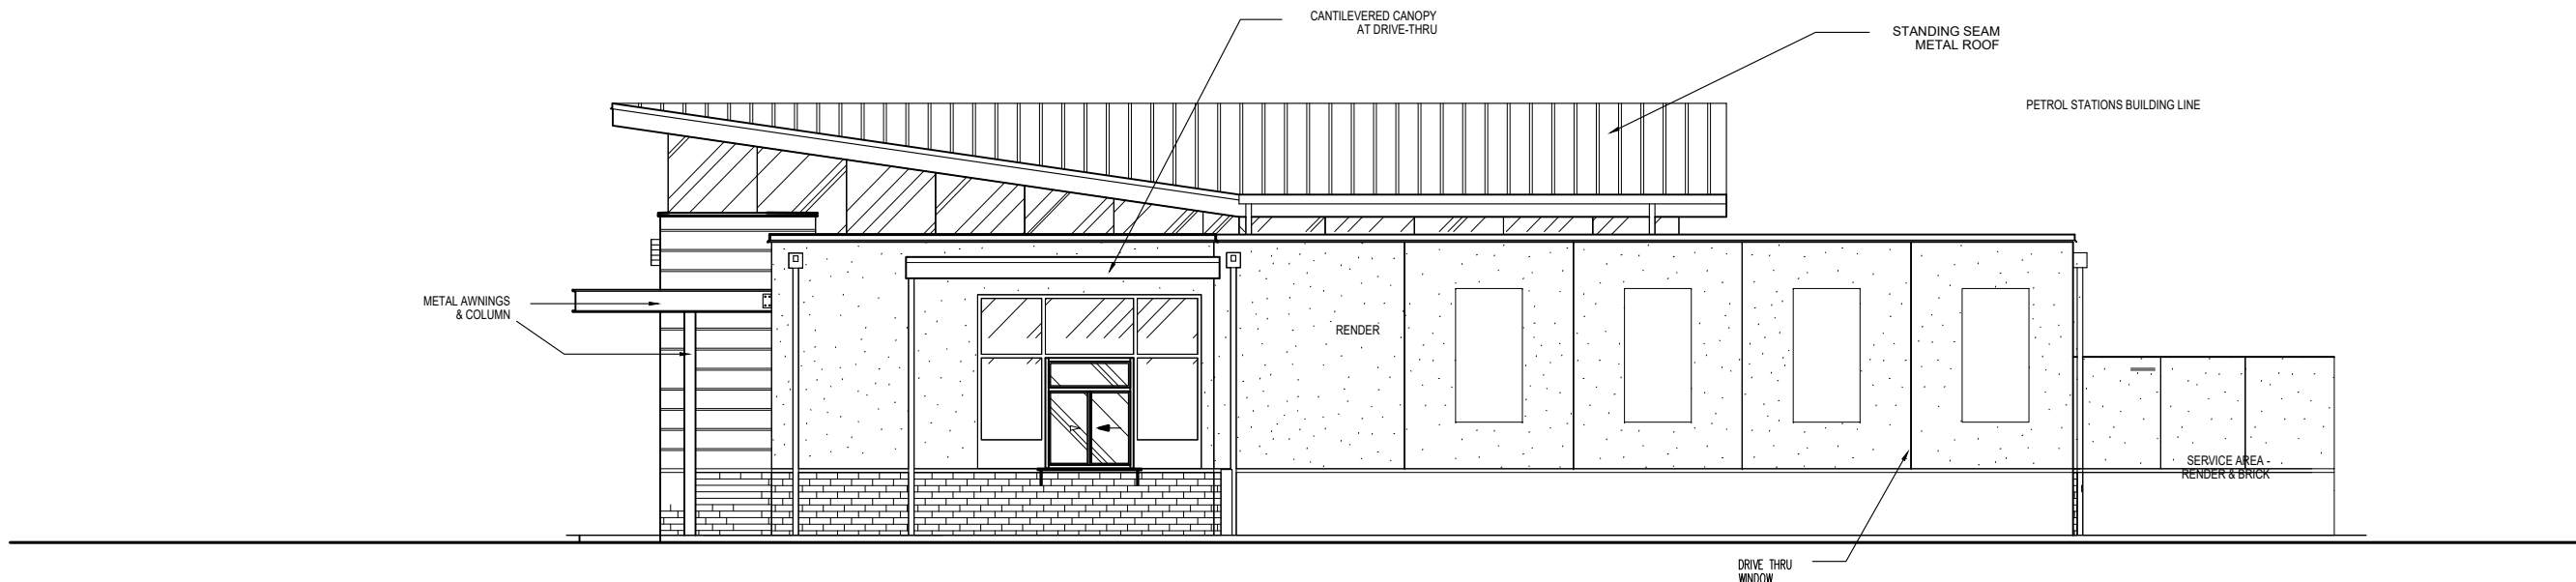

South Elevation

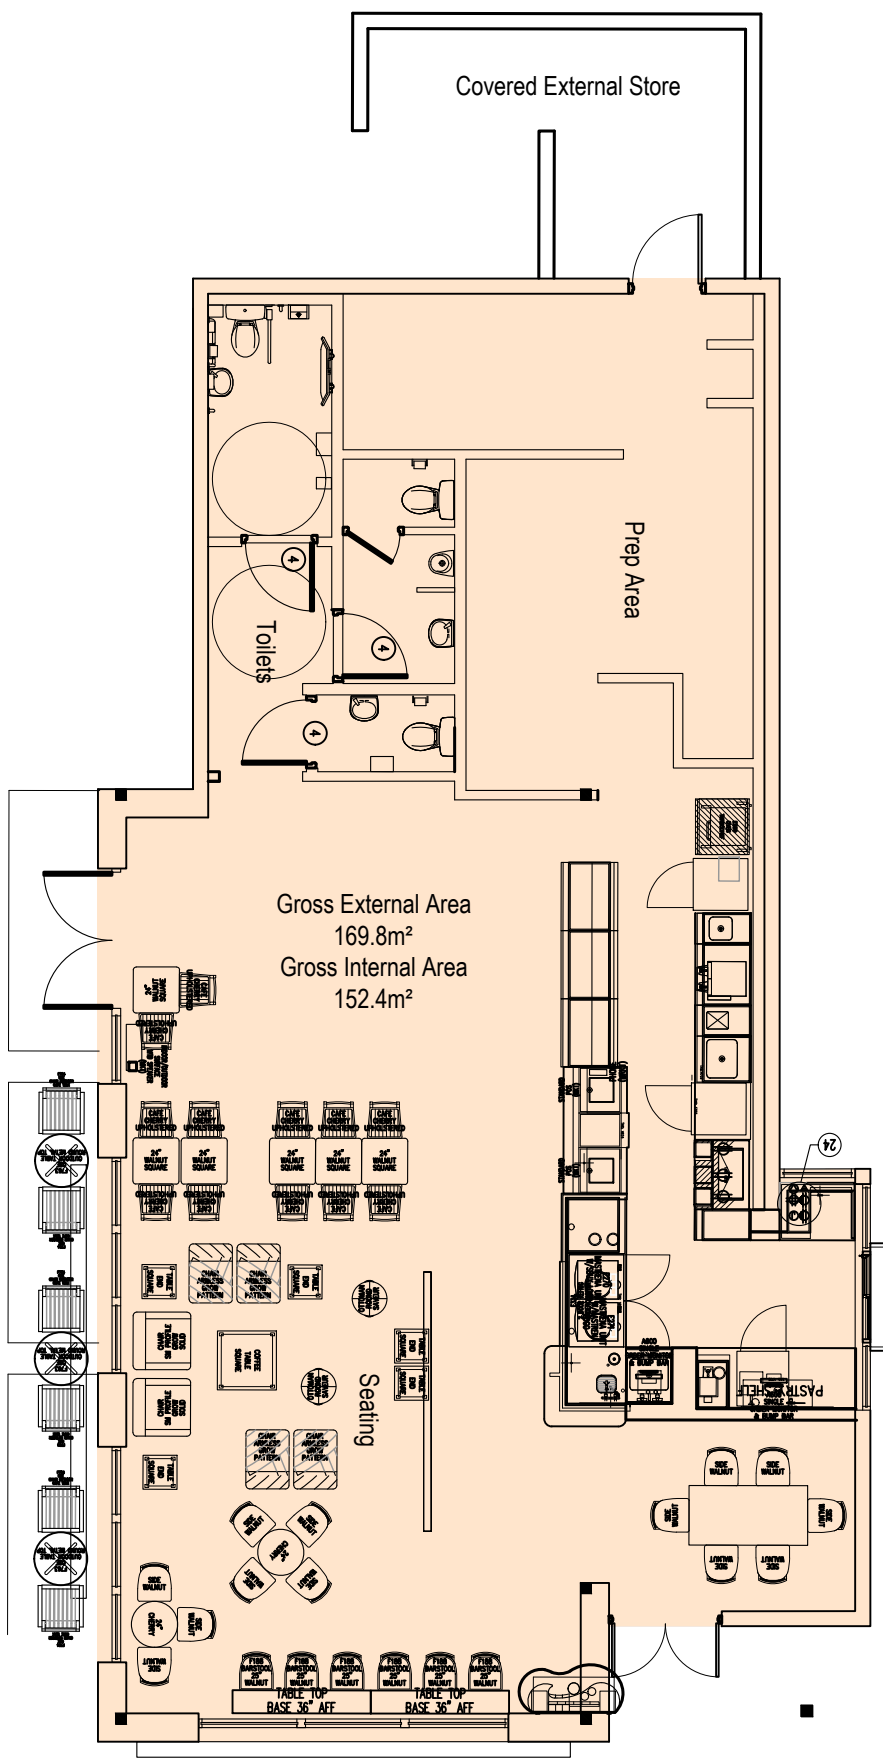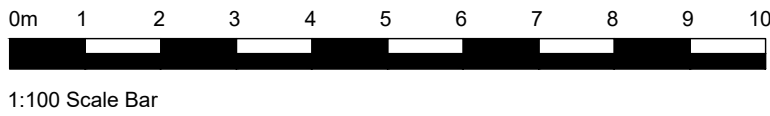

Existing Coffee Shop Floor Plan

A	25.08.26 NOTES AND SCALE BAR ADDED
REVISIONS	
CLIENT	EG ON THE MOVE
PROJECT	MANCHESTER ROAD ROCHDALE OL11 3PT
TITLE	EXISTING COFFEE SHOP BUILDING
DATE	06.06.22
SCALE	1:100 @ A1
JOB ID	1809
DWG	7a