




North West (Manchester Road) Elevation

Scale 1:250



Scale Bar

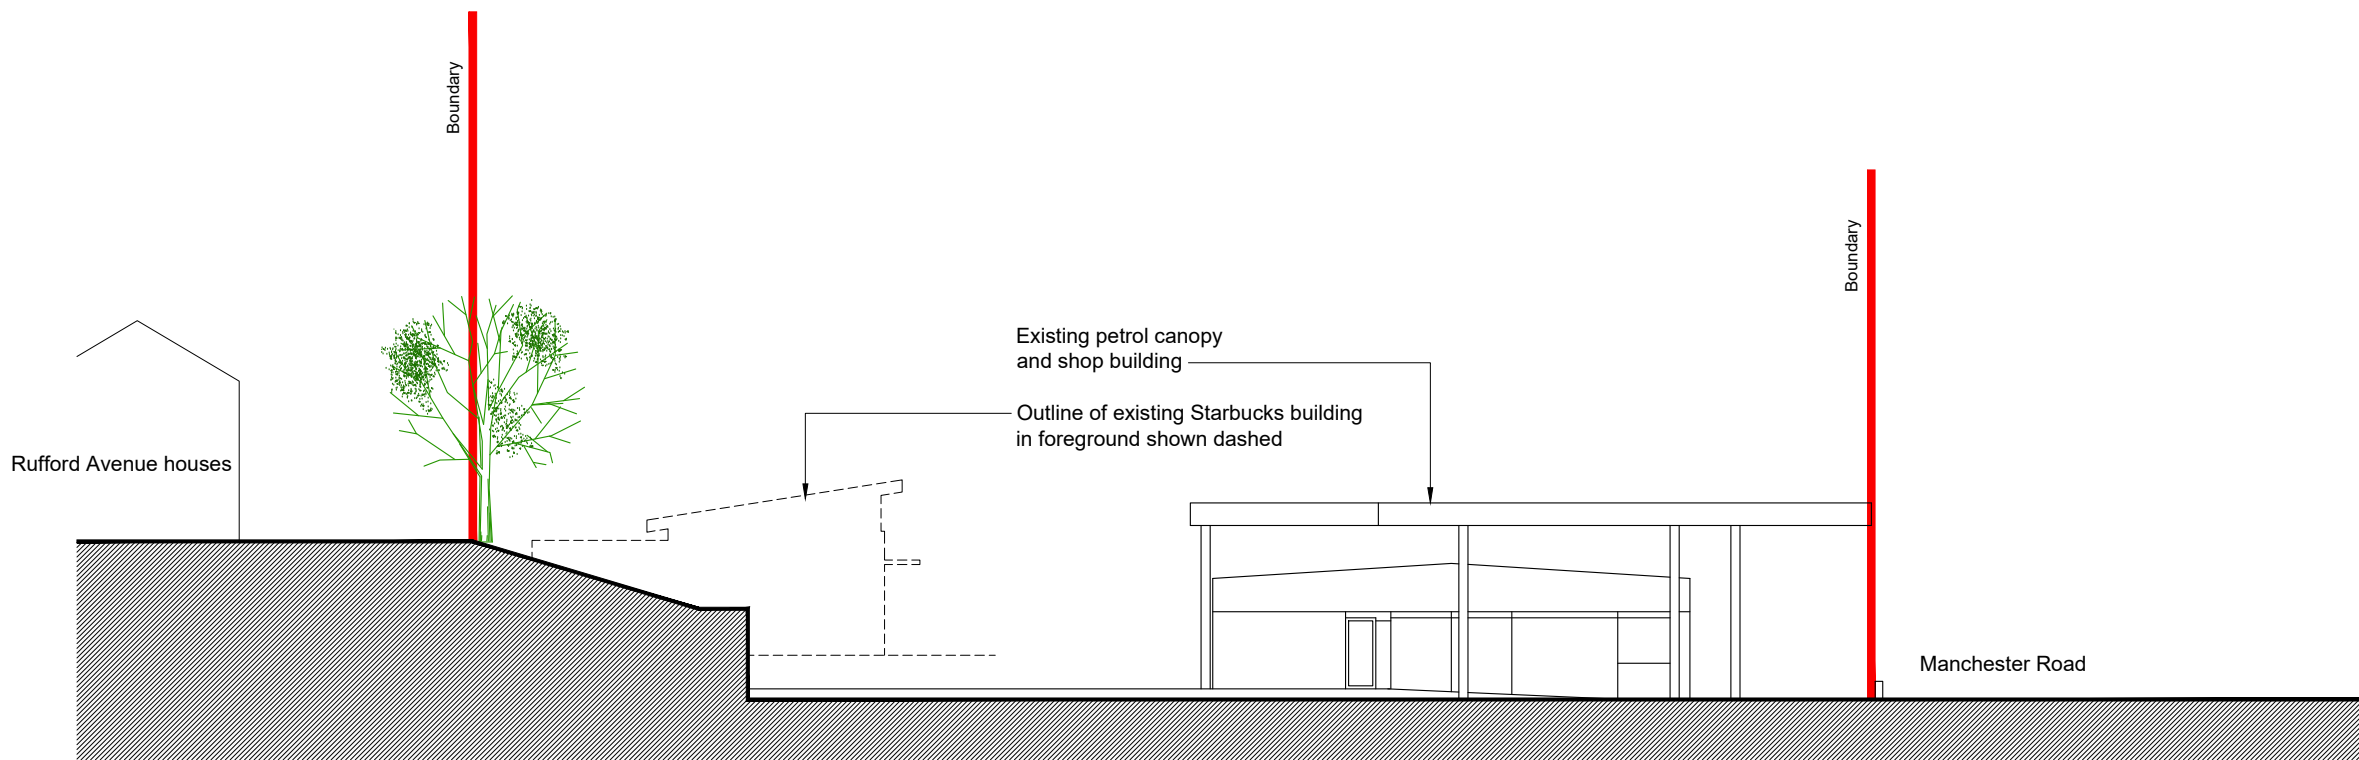


South East (Side) Elevation

Scale 1:250



South West (Rear) Elevation

Scale 1:250

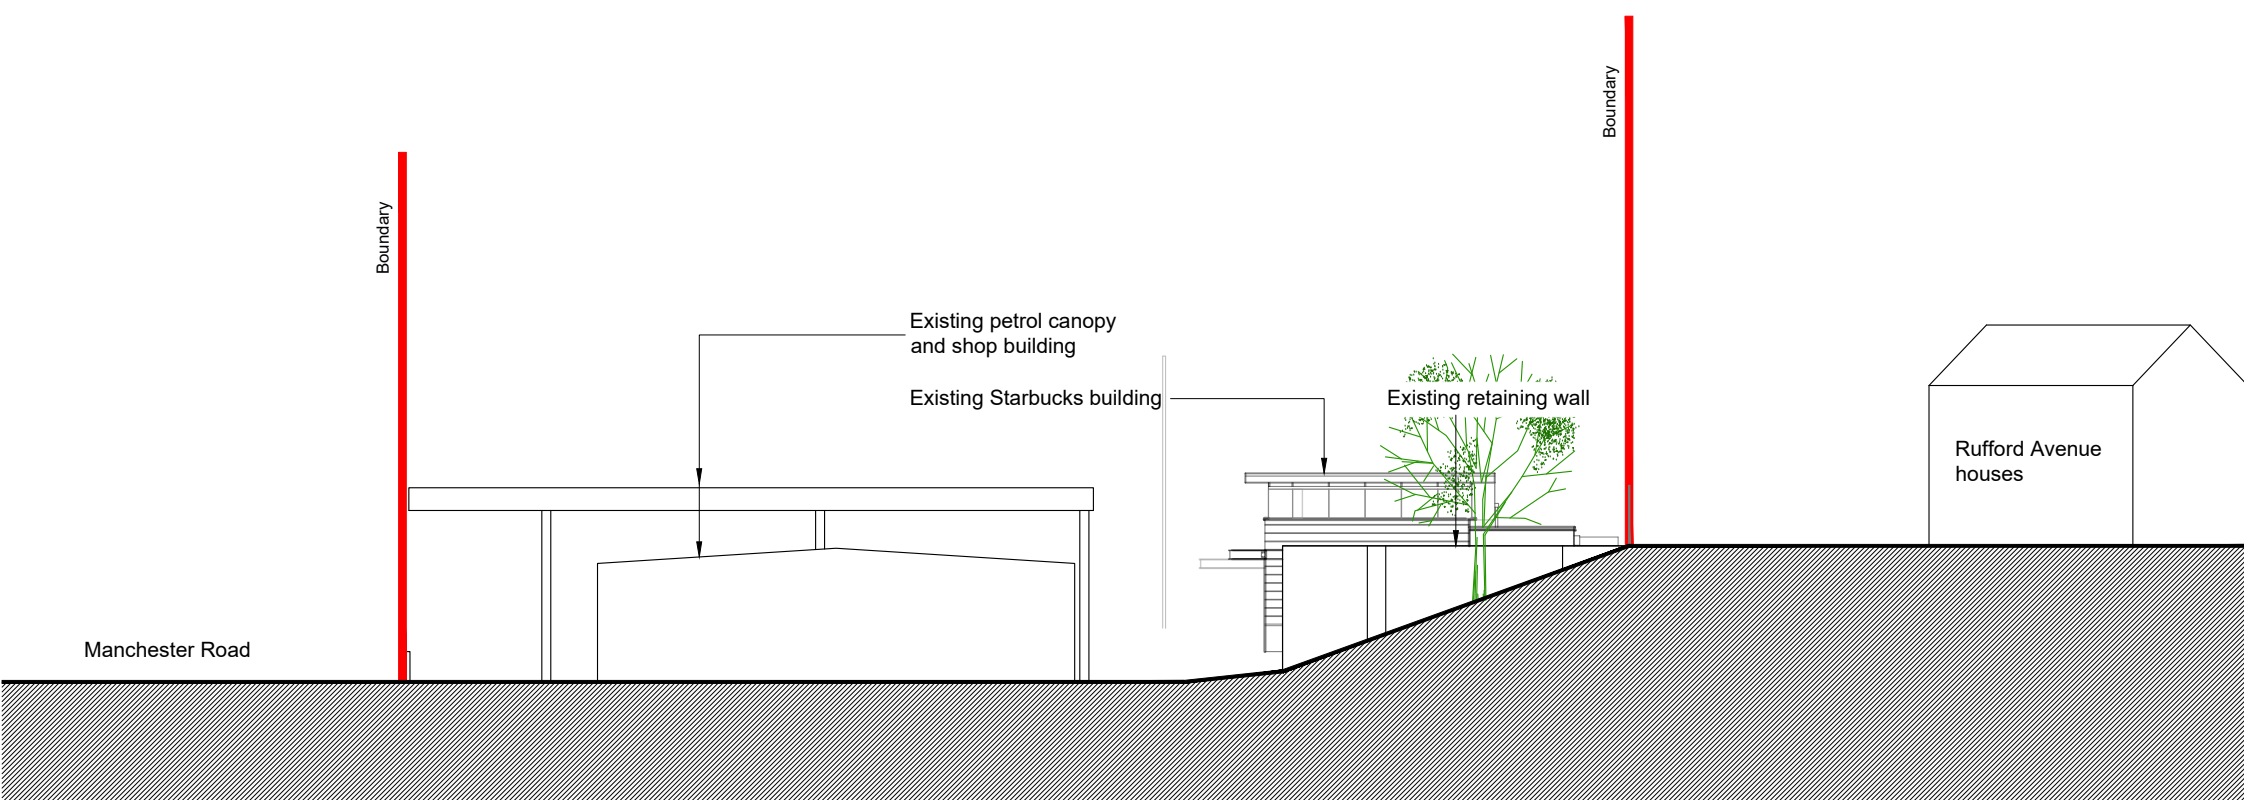

North East (Forecourt) Elevation

Scale 1:250

REVISIONS

CLIENT	EG ON THE MOVE
PROJECT	MANCHESTER ROAD ROCHDALE OL11 3PT
TITLE	EXISTING SITE ELEVATIONS
DATE	27.08.26
SCALE	1:250 @ A1
JOB ID	1809
DWG	18