



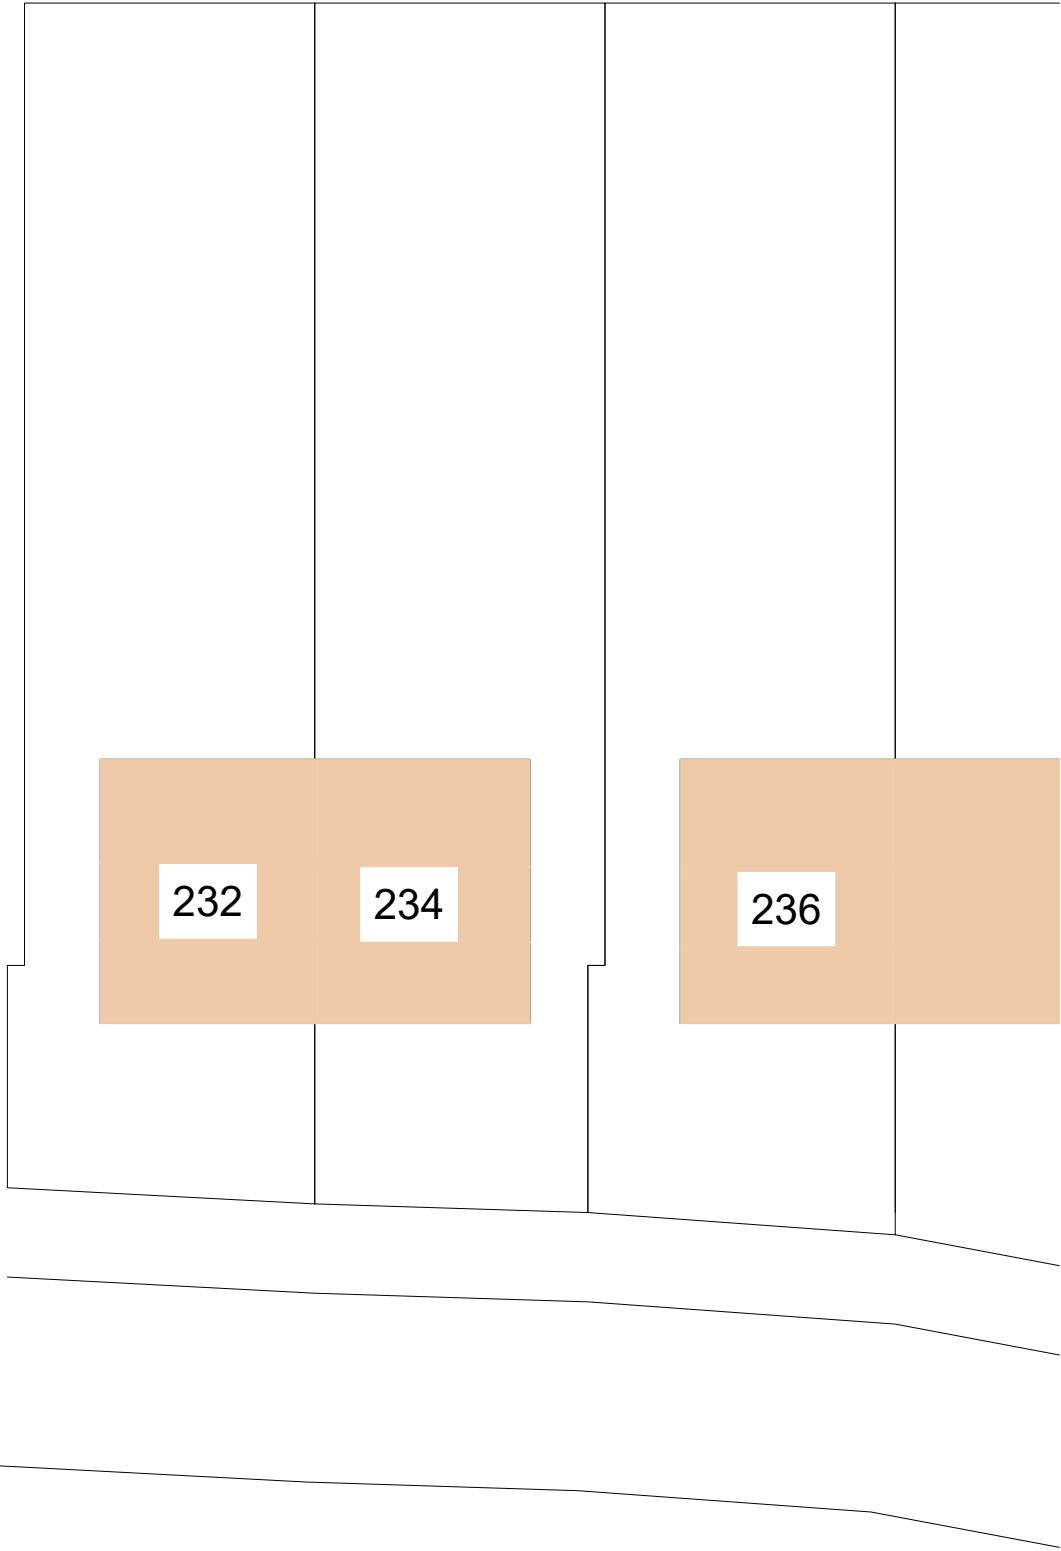

Hill Top Drive

Existing Site plan

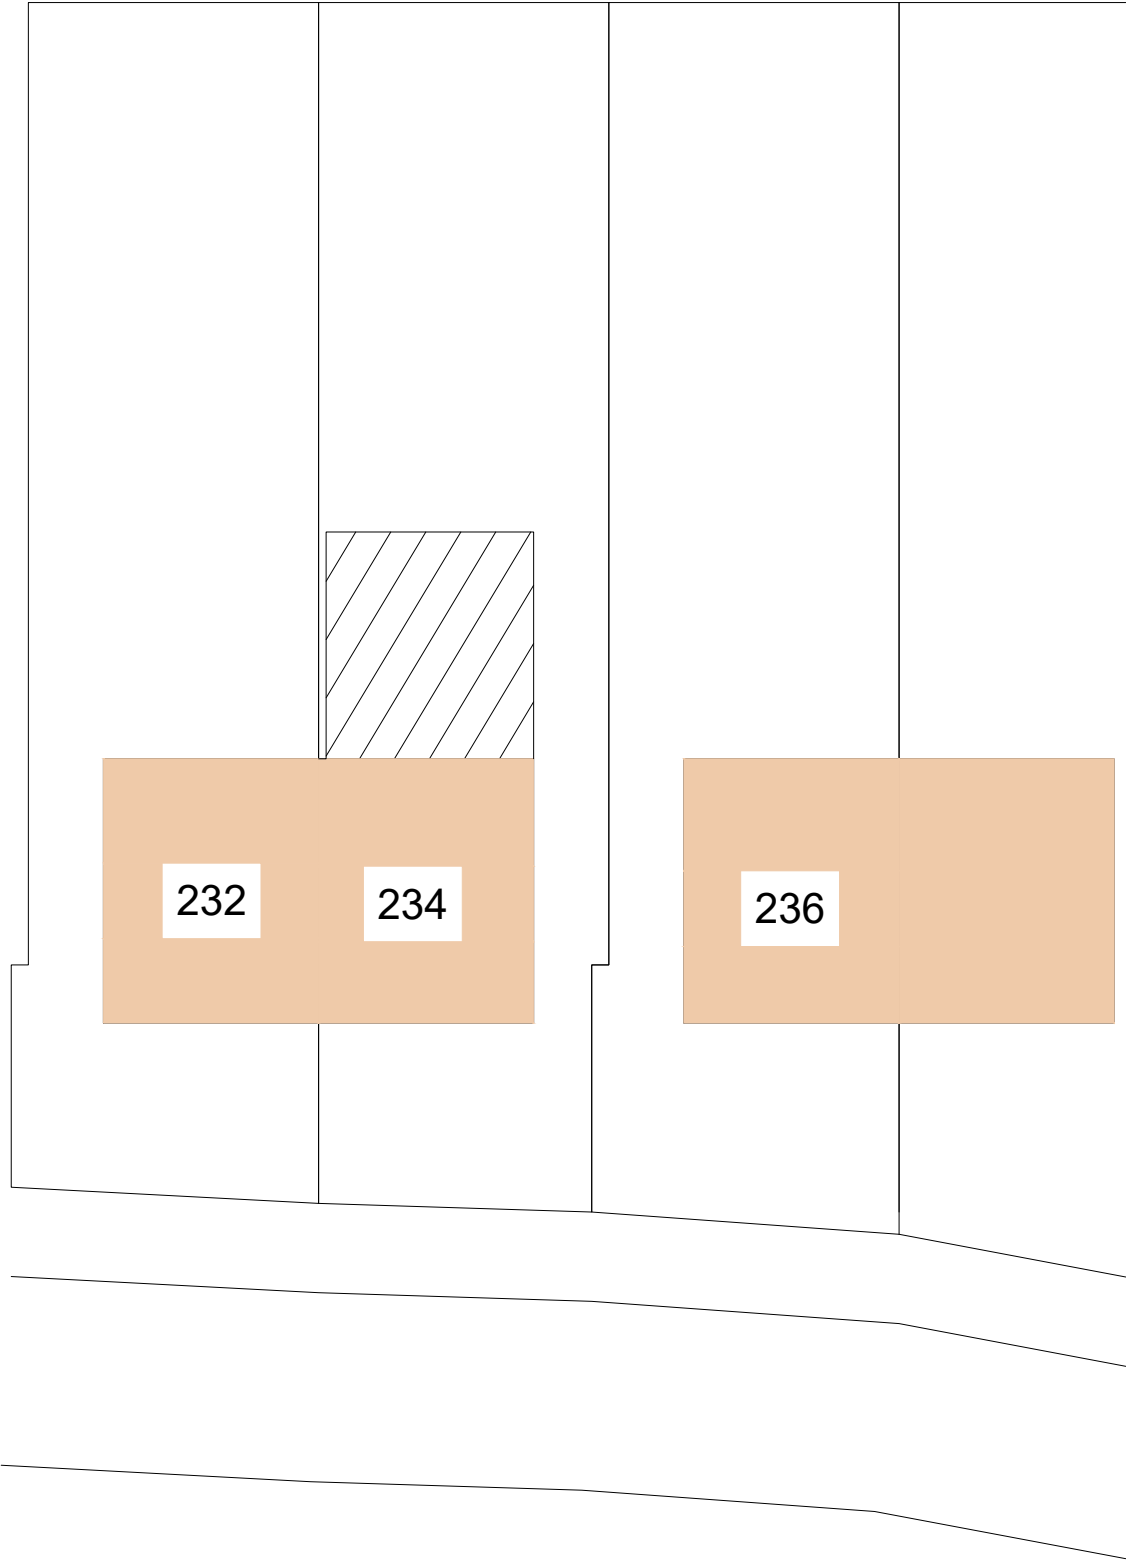

Hill Top Drive

Proposed Site plan



M1 Architecture Ltd
City Tower, New York St, Manchester M1 4BT
www.m1architecture.co.uk
T: 0330 311 9695

Site Plan 1:200@A3
Existing and Proposed

Home extension
234 Hill Top Drive
2612

S1.