


- notes
1. DO NOT SCALE FROM THIS DRAWING - USE FIGURED DIMENSIONS ONLY
 2. TO BE READ IN CONJUNCTION WITH ALL OTHER CONSULTANTS / SPECIALISTS DRAWINGS. REPORT ANY DISCREPANCIES BEFORE AFFECTED WORK COMMENCES
 3. ALL SETTING OUT DIMENSIONS TO BE CHECKED ON SITE BY CONTRACTOR BEFORE WORK COMMENCES

rev.	description			
A	21.01.26	JS	CW	
A	Planning			
A	29.04.26	JS	CW	
A	Planning			

client	Mr & Mrs Oldham
project	Tenterhouse
drawing title	Site Location Plan
drawing number	SW329_100
revision	B
drawing status	Planning
scale	1:500 @A3
date	21.01.26
drawn by	JS
checked by	CW

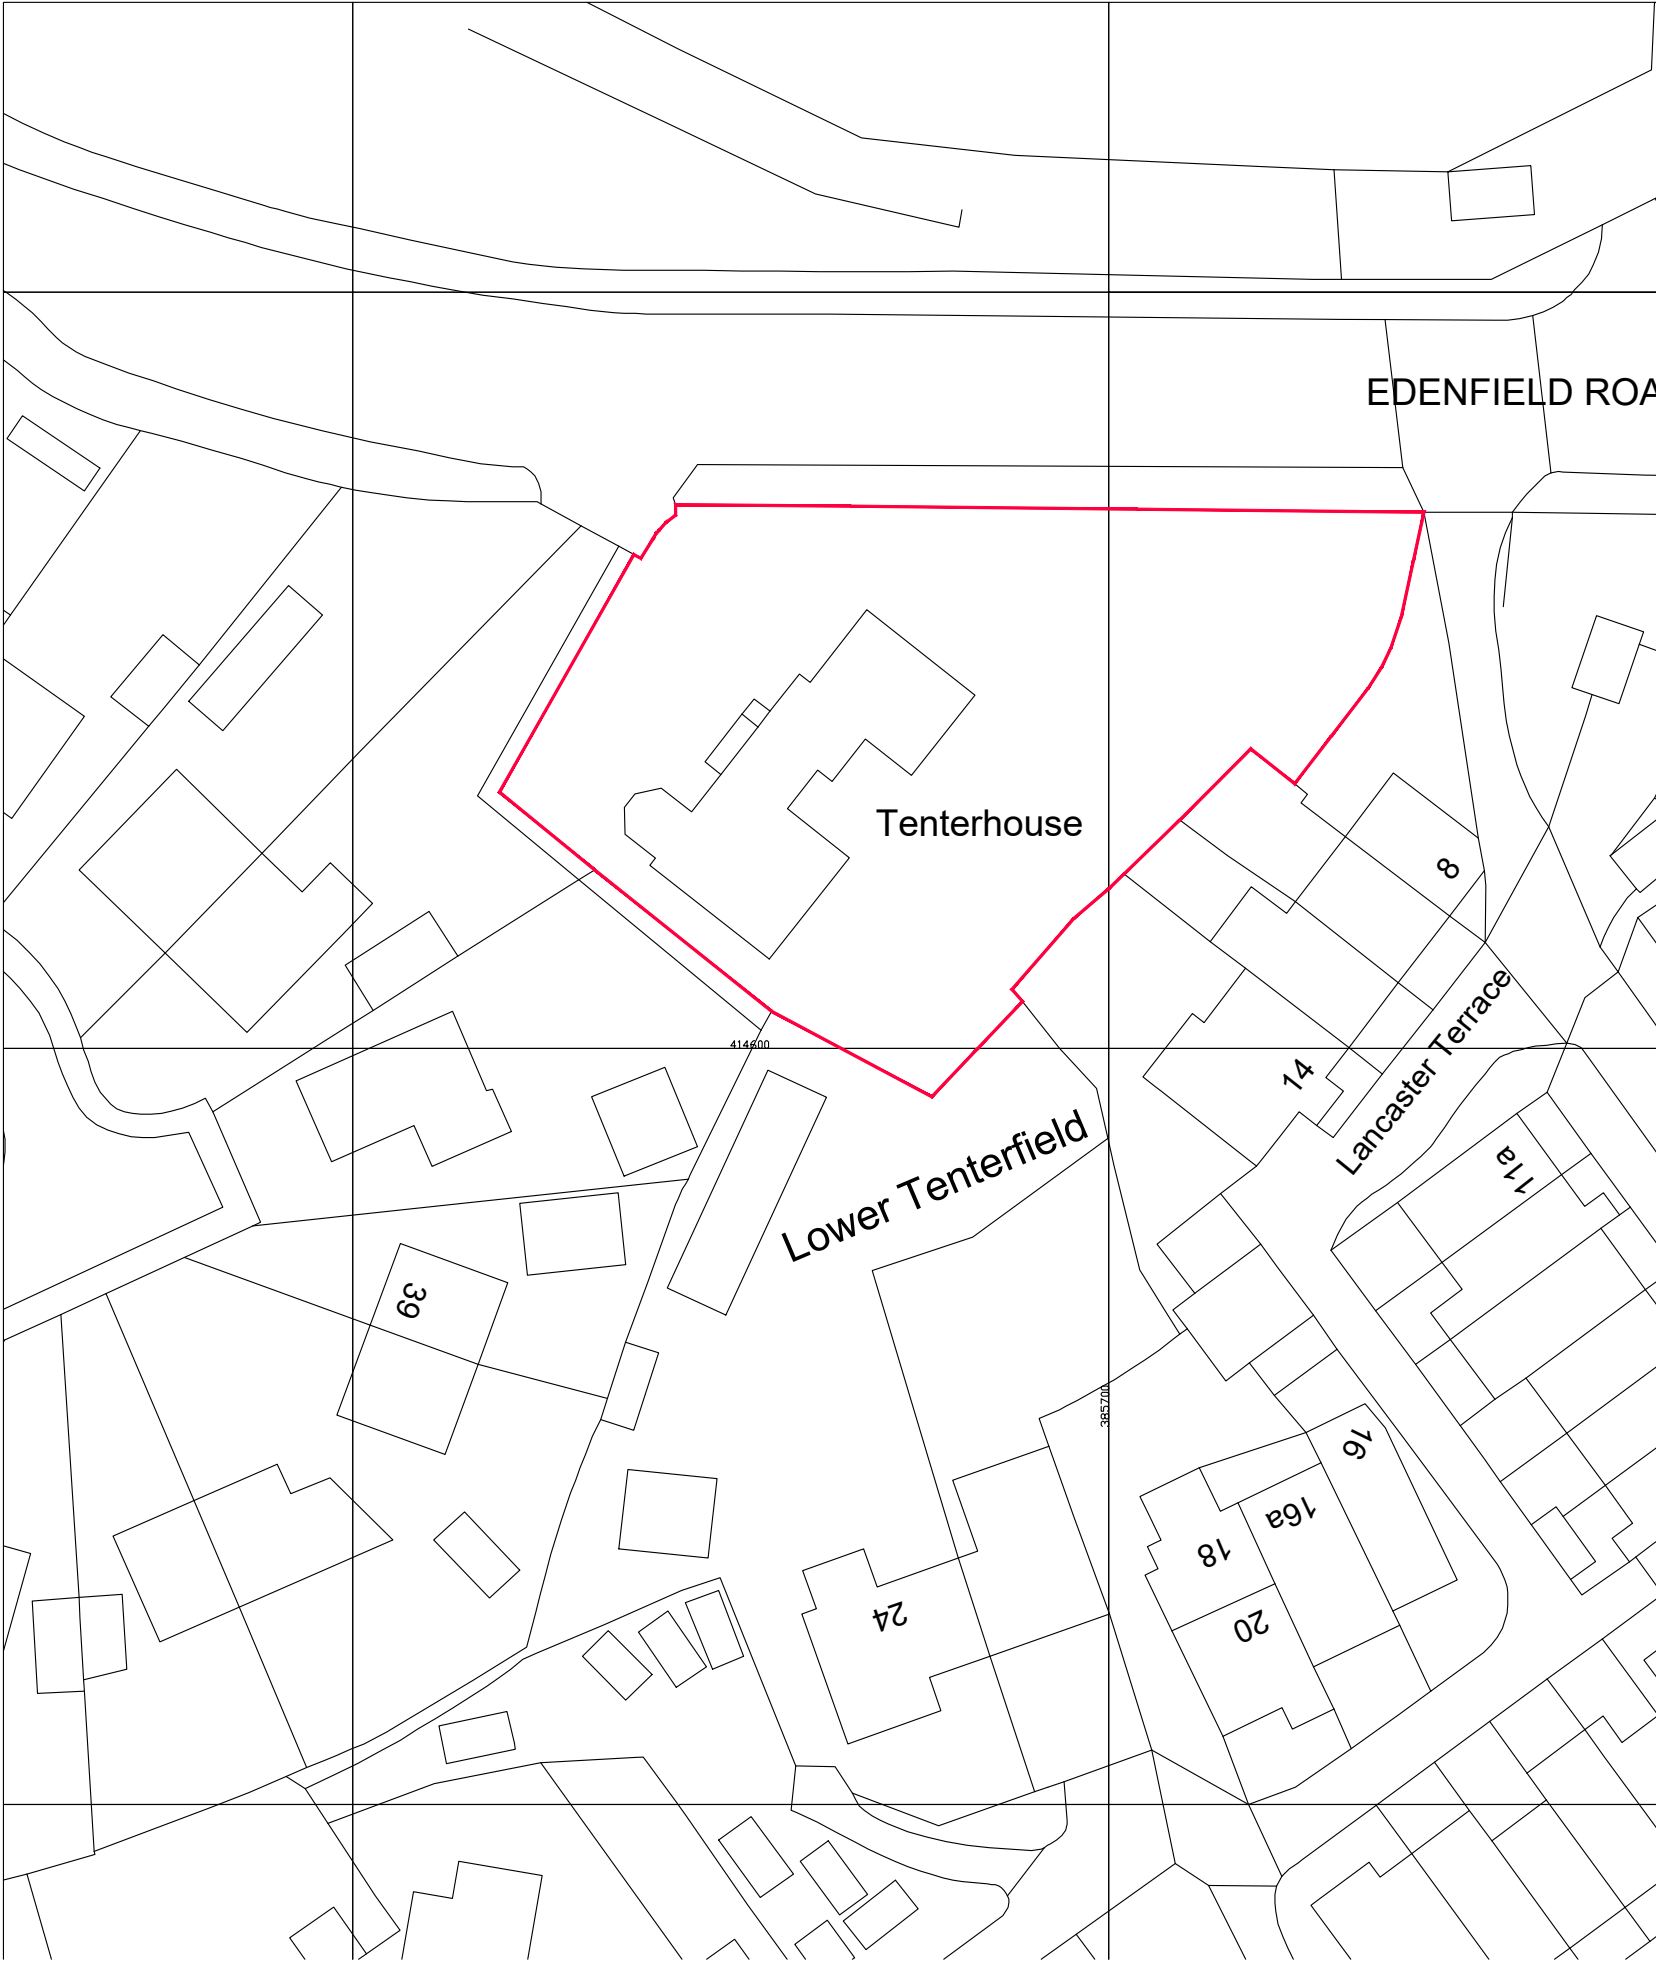