

Key:

Site basemap: MCI-7450.05 Landscape Proposal MAY 25 - Rev Full Site G

- ▲ Beaumaris Woodstone Maxi Bat Box x4
- ▲ Habibat Brick Faced Bat Box x11
- Habibat Small Bird Box x10
- Habibat Swift Box x10
- Schwegler 1SP House Sparrow Terrace x5
- Hedgehog Access Hole
- Hedgehog House x3
- ✱ Hibernacula x3
- ✕ Invertebrate House x5
- Hedgehog Highway Route



Beaumaris Woodstone Maxi Bat Box



Habibat Brick Faced Bat Box



Habibat Small Bird Box



Habibat Swift Box



Schwegler 1SP House Sparrow Terrace




Hedgehog Access Hole



Hedgehog House



Invertebrate House

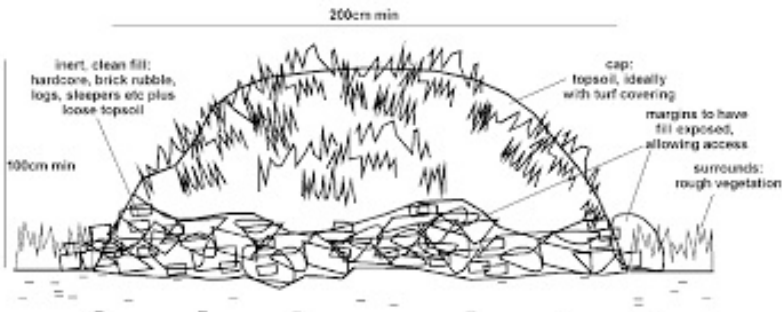

Hibernacula

Notes

Bat boxes are to be installed at the highest possible points (minimum 4m from ground level). All boxes are to be located facing south to southeast to allow the box to be warmed by the sun. They should not be placed where the flight path would be blocked by obstructions or vegetation and should be placed in sheltered locations.

All bird boxes are to be positioned facing between north and east to avoid strong sunlight and strong winds. They should not be placed where the flight path would be blocked by obstructions or vegetation and should be placed in sheltered locations.

Swift boxes are to be installed as high as possible directly underneath a roof or gutter.

House sparrow terraces and small bird boxes are to be installed at a minimum of 2.5m above ground level. Where possible, house sparrow terraces should be positioned near to vegetation.

Hedgehog houses should be placed in sheltered, shady areas with cover. They should be positioned facing south to south east to avoid cold winter winds.

Hedgehog access holes should be 130mm x 130mm and located at ground level in the proposed residential fences, forming a line through as indicated on the plan. Each individual access hole is to have a hedgehog hole sign attached above. Note should be made of ground level changes when installing to ensure that the holes are effective.

For the best results, place invertebrate houses in a sunny, sheltered location near vegetation, preferably no higher than 2m above ground level.

Hibernacula should be dug 50cm deep and 2m in diameter. Materials such as logs, branches and rocks should be placed inside, with gaps between. Entrance pipes should be inserted into the materials leading to ground level - these pipes should be ribbed or have a rough internal surface to enable animals to enter and exit the hibernacula safely. A mound approximately 50cm tall should be constructed over the hibernacula and turf laid over the top. Please see the illustration for an example of hibernacula construction.

Boxes of similar specifications but different brands may be used. The current plan should be implemented prior to first occupation and following the review of a risk assessment where working at height is required.

Issue: 1	Revision: 2	Date: 04/08/2025	Drawn: LS2	Authorised: CK
Client: MCI Developments			Job No. 81-734	Date: 04/08/2025
			Drawing No. 81-734-012	Scale: NTS
Job title: Trubs Farm, Rochdale			Drawing title: Biodiversity Enhancement Plan	



Environmental Engineering Partnership Ltd
Manchester Office
Taylor Road, Urmston M41 7JQ
Tel: 0161 707 9612
Email: info@e3p.co.uk
Website: www.e3p.co.uk

The client must not amend any drawing, design or other intellectual property produced by E3P Ltd without permission in writing from E3P Ltd in advance of any amendments being made. In the event that such written permission is not obtained in advance of the amendments being made, E3P Ltd shall not be liable for any damage and/or losses occurring as a result of the amended drawing, design or intellectual property.