




Boundary Treatment Plan Site 01
1 : 200

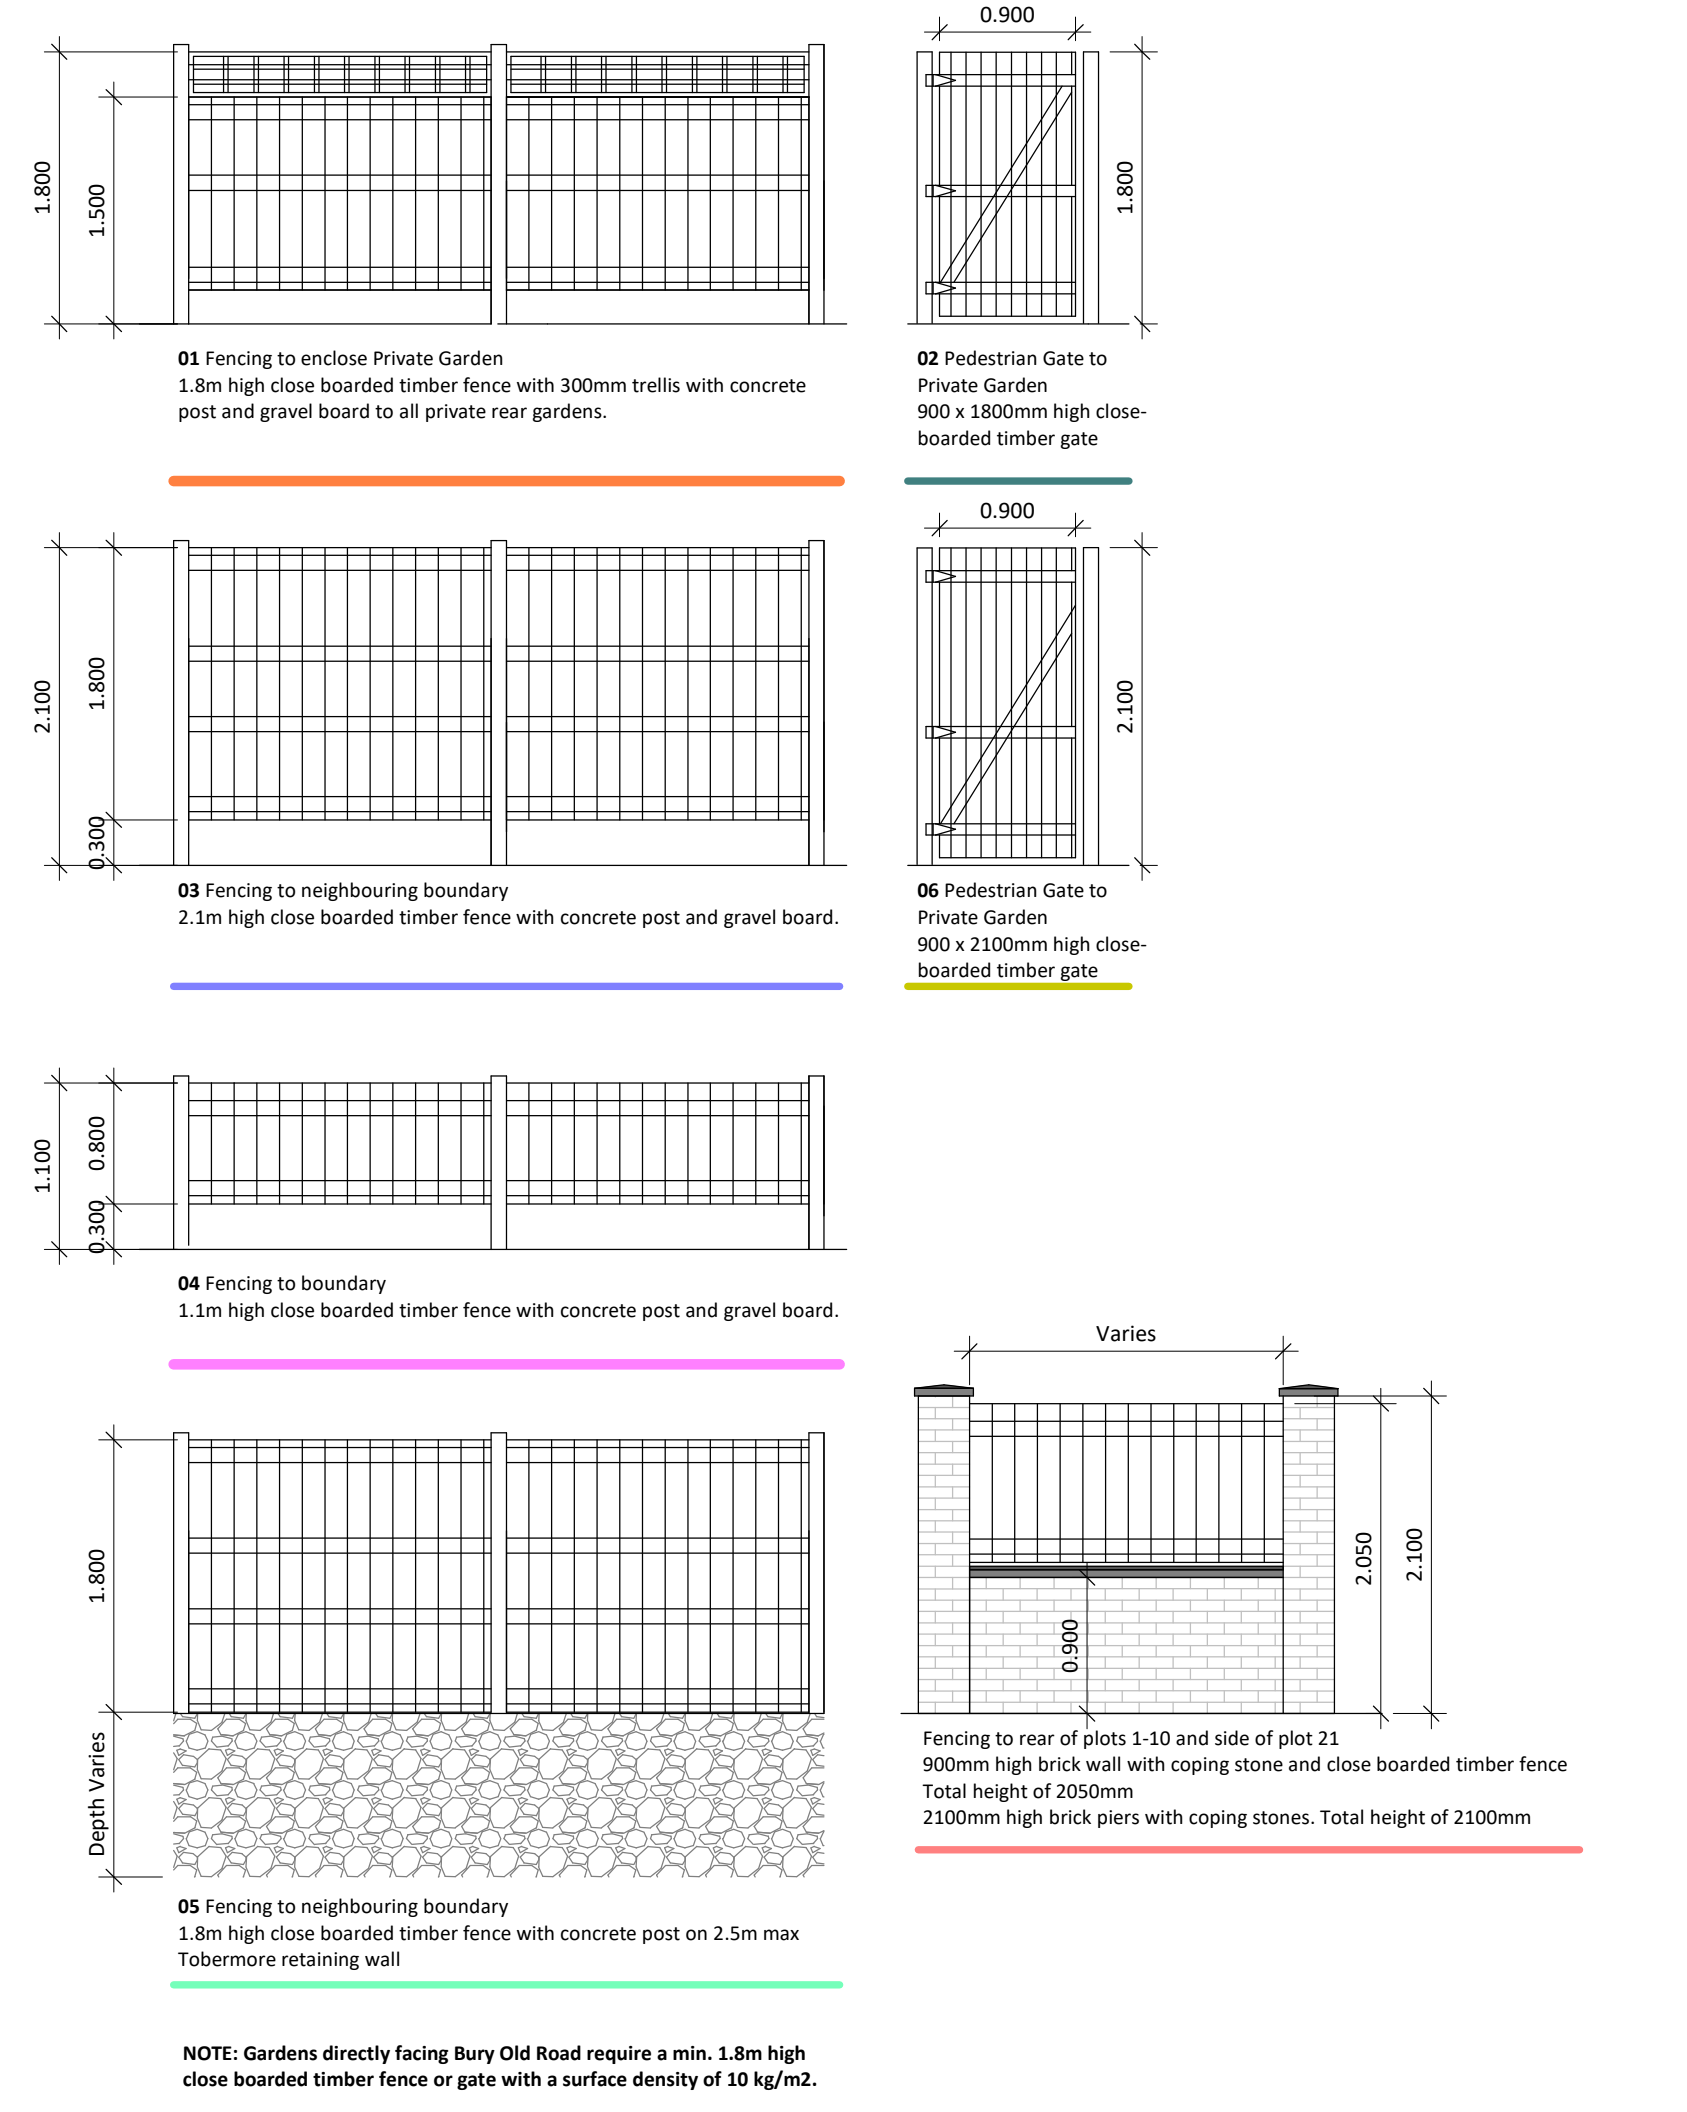

BTP_Boundary Details
1 : 50
SCALE 1:50

E	Date 38	ED	Drawing revised to amend boundary treatment to rear of plot 10 in line with BD comments.
D	03.09.26	ED	Drawing revised to amend boundary treatment to rear of plot 1-10 and side of plot 21 in line with LPA comments.
C	18.06.26	OM	EV Posts incorporated in layout, fence lineS amended accordingly. Plot hardstanding updated to accommodate ASHPs.
B	28.04.26	OM	Site 2 plot numbers updated. Retaining wall changed to Tobermore and 10kg/m2 fencing note added. 2100mm pedestrian gate added to boundary details.
A	09.03.26	OM	Subsequent drawing update following amended red line
Rev	Date	Int	Description

btp
ARCHITECTS

RIBA
Chartered Practice

CLIENT:
Built Developments Ltd

PROJECT:
Bury Old Road, Heywood

DESCRIPTION:
Boundary Treatment Plan Site 01

PURPOSE OF ISSUE: Building Regulations			
DRAWN BY:	CHECKED	DATE:	SCALE @ A1:
ED	VJS	28.06.24	As indicated
JOB NO:	STATUS CODE:	DRAWING NO:	REV
4299	S2	203	E
FILE IDENTIFIER: BR-BTP-00-ZZ-DR-A-4299_203.E			
Elizabeth House 486 Didsbury Road Heaton Mersey Stockport SK4 3BS 0161 443 1221 info@bernardtaylor.co.uk www.btparchitects.co.uk			

