



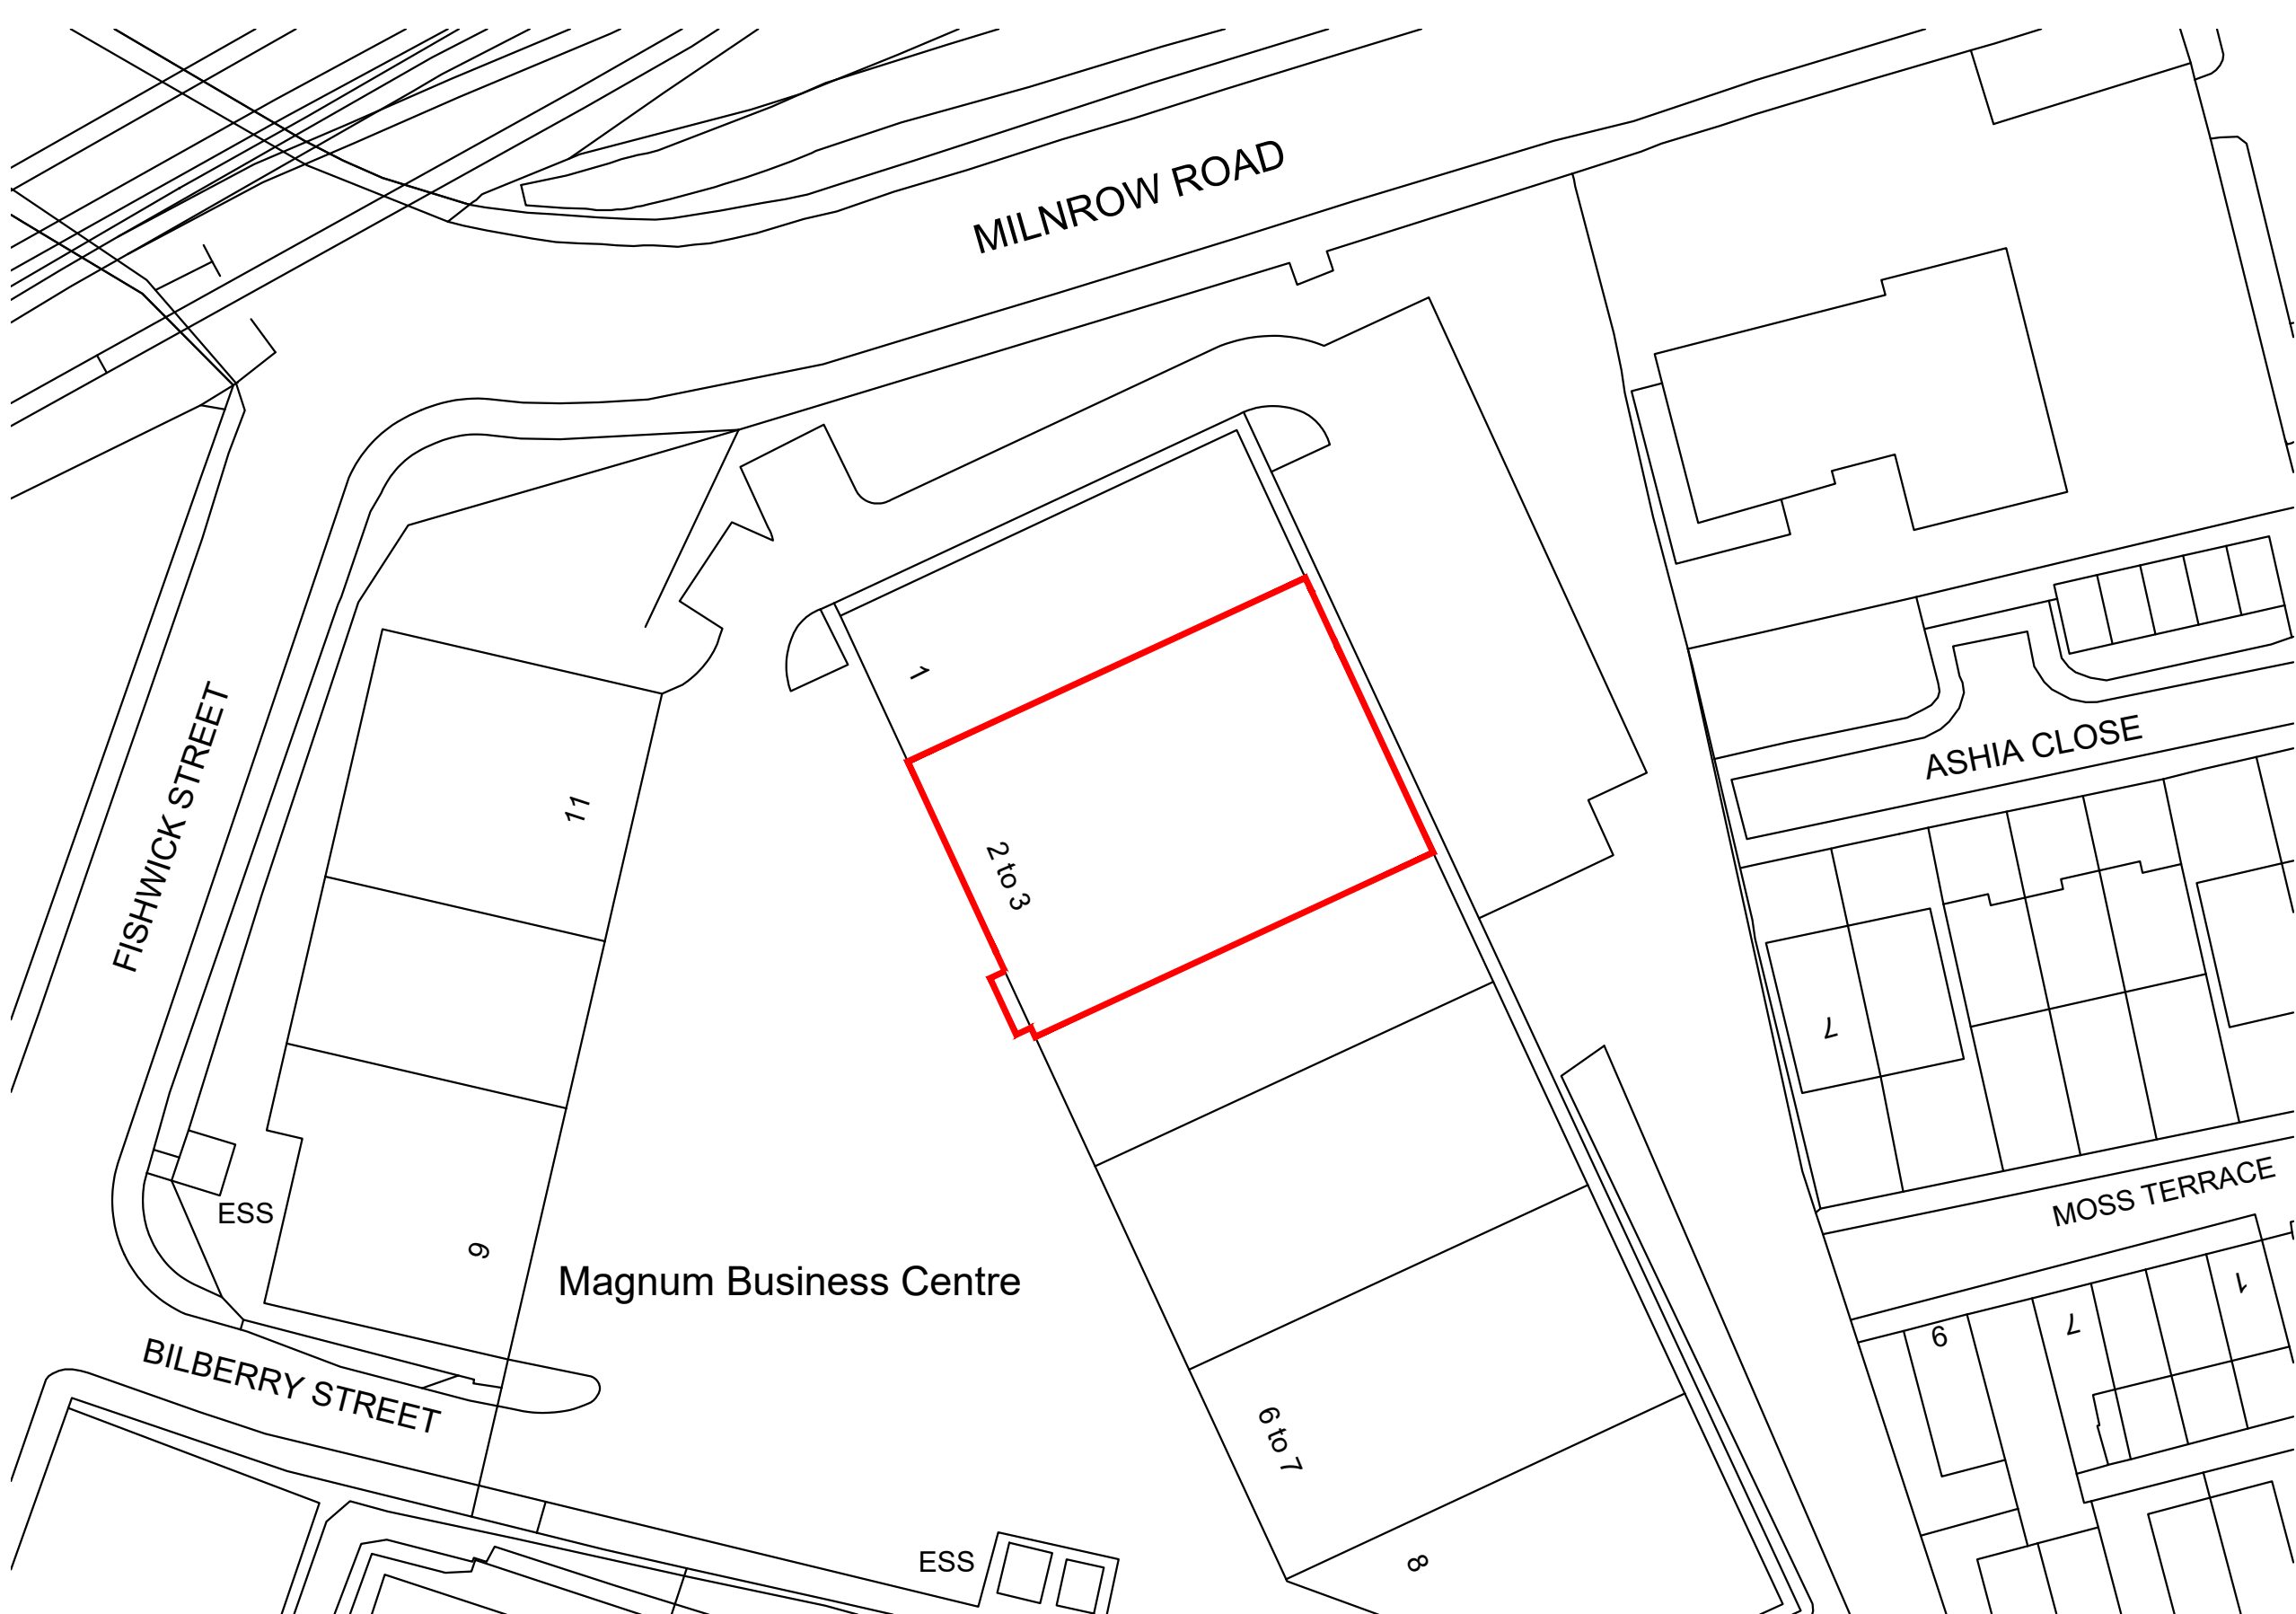

EXISTING BLOCK PLAN
SCALE 1:500 (Site Area shown in red outline)
Area within red line boundary = 725m²

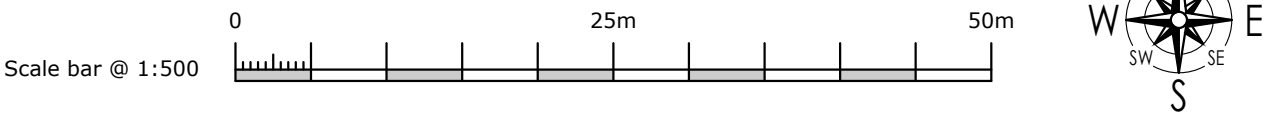

This drawing is the property of Bridgford Interiors Ltd (BIL) and is protected by the Design Copyright Act 1968. It must not be copied or reproduced without express written consent of BIL.

REV	DESCRIPTION	BY	DATE
Drawing status:-			
PLANNING			

Client:-
SCREWFIX

Project:-
ASHP INSTALLATION

Address:-
**Units 2&3 Magnum Centre
Fishwick St, Rochdale
OL16 5NP**

Title:-
EXISTING BLOCK PLAN

DWG No. **11531-103-07**

Date Created 10.09.26		Revision	
Drawn By MPA	Checked By CAD	Scale 1:500	Sheet Size A3

Please note: - No alterations may be made to the method of manufacture, materials specified & dimensions shown on this drawing without prior consultation with BIL cad dept. Any products specified on this drawing MUST be used in accordance with the manufacturers specification. Should any costs be incurred due to unconfirmed alterations the manufacturer may be liable.



Bridgford Building
Wellington Crescent
Fradley Park
Lichfield
Staffordshire
WS13 8RZ