




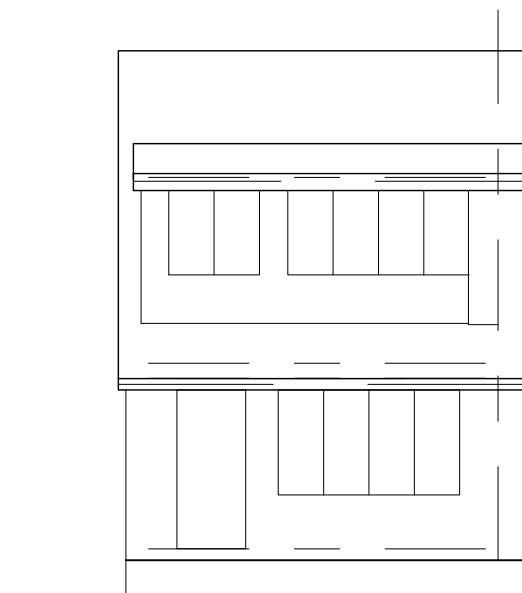


FRONT ELEVATION
(EXISTING)

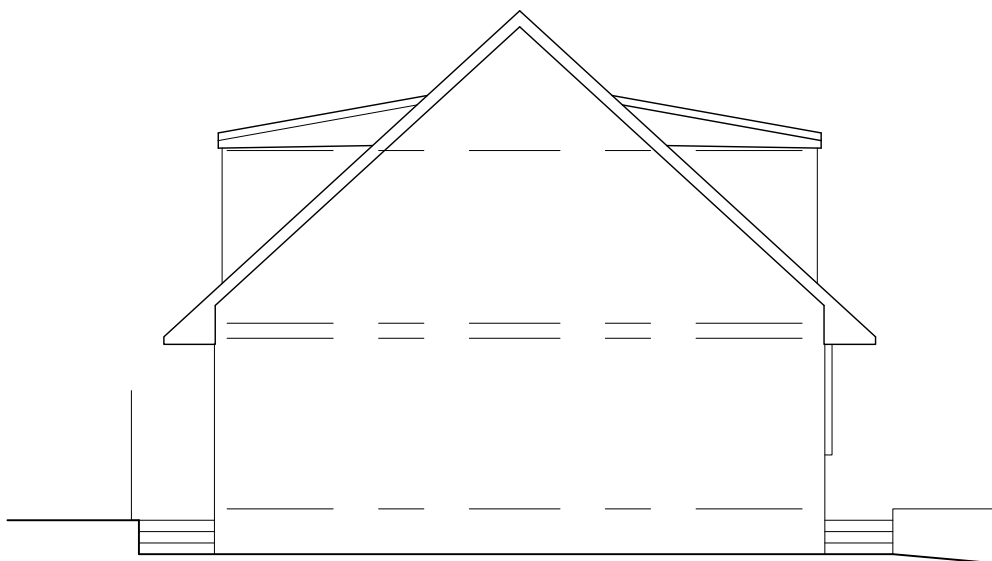


SIDE ELEVATION
(EXISTING)

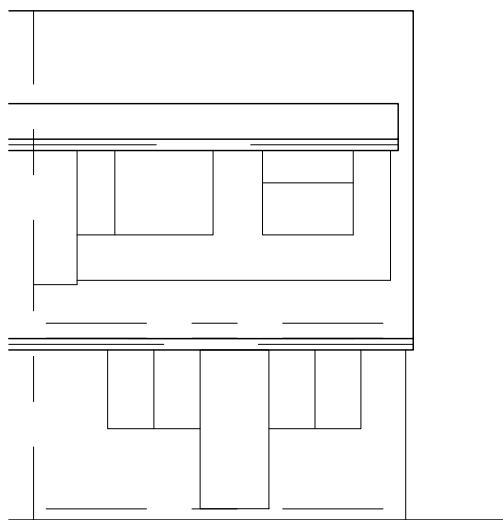


REAR ELEVATION
(EXISTING)

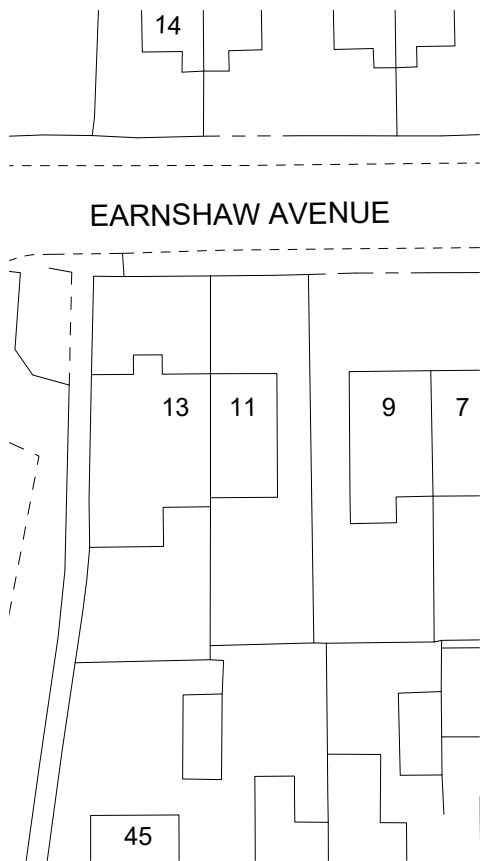

SITE PLAN
(EXISTING)

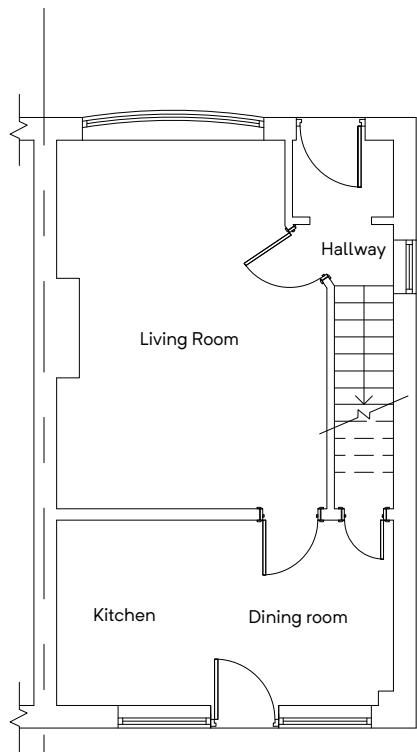




GROUND FLOOR PLAN
(EXISTING)

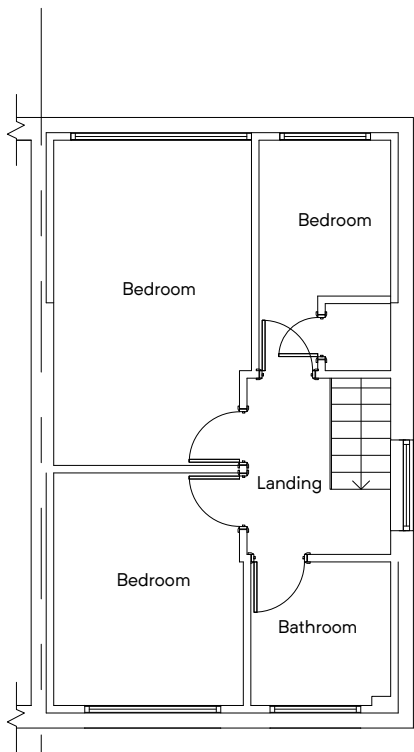

FIRST FLOOR PLAN
(EXISTING)

Building Design Services M.FAROOQ 418 Bury Road Rochdale OL11 5EU 01706 712231 0796 7605 763	For: MRS MANISHA KESHE	Scale: (Plan) 1:100 @ A3 (Elevation) 1:100 @ A3
	PROPOSED DOUBLE STOREY SIDE & SINGLE STOREY REAR EXTENSION AT	(Site Plan) 1:500 @ A3
	11 Earnshaw Avenue Rochdale OL12 OST	Job No. & Sheet 2452/1



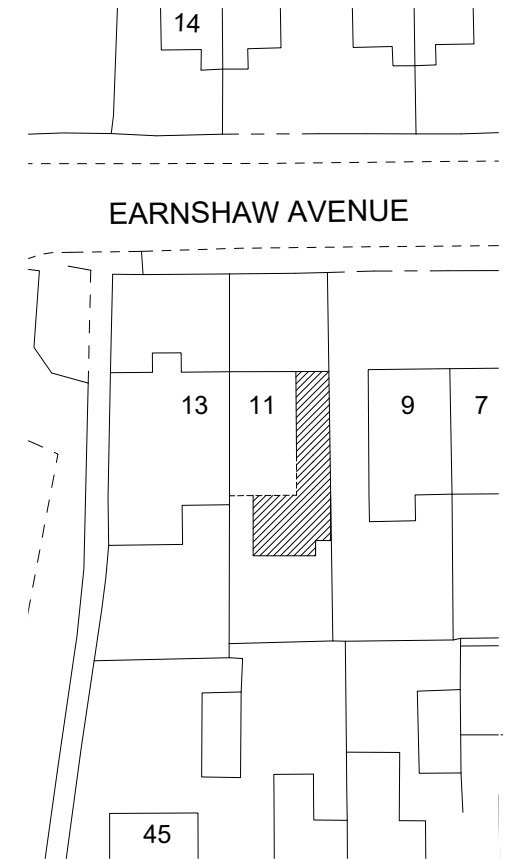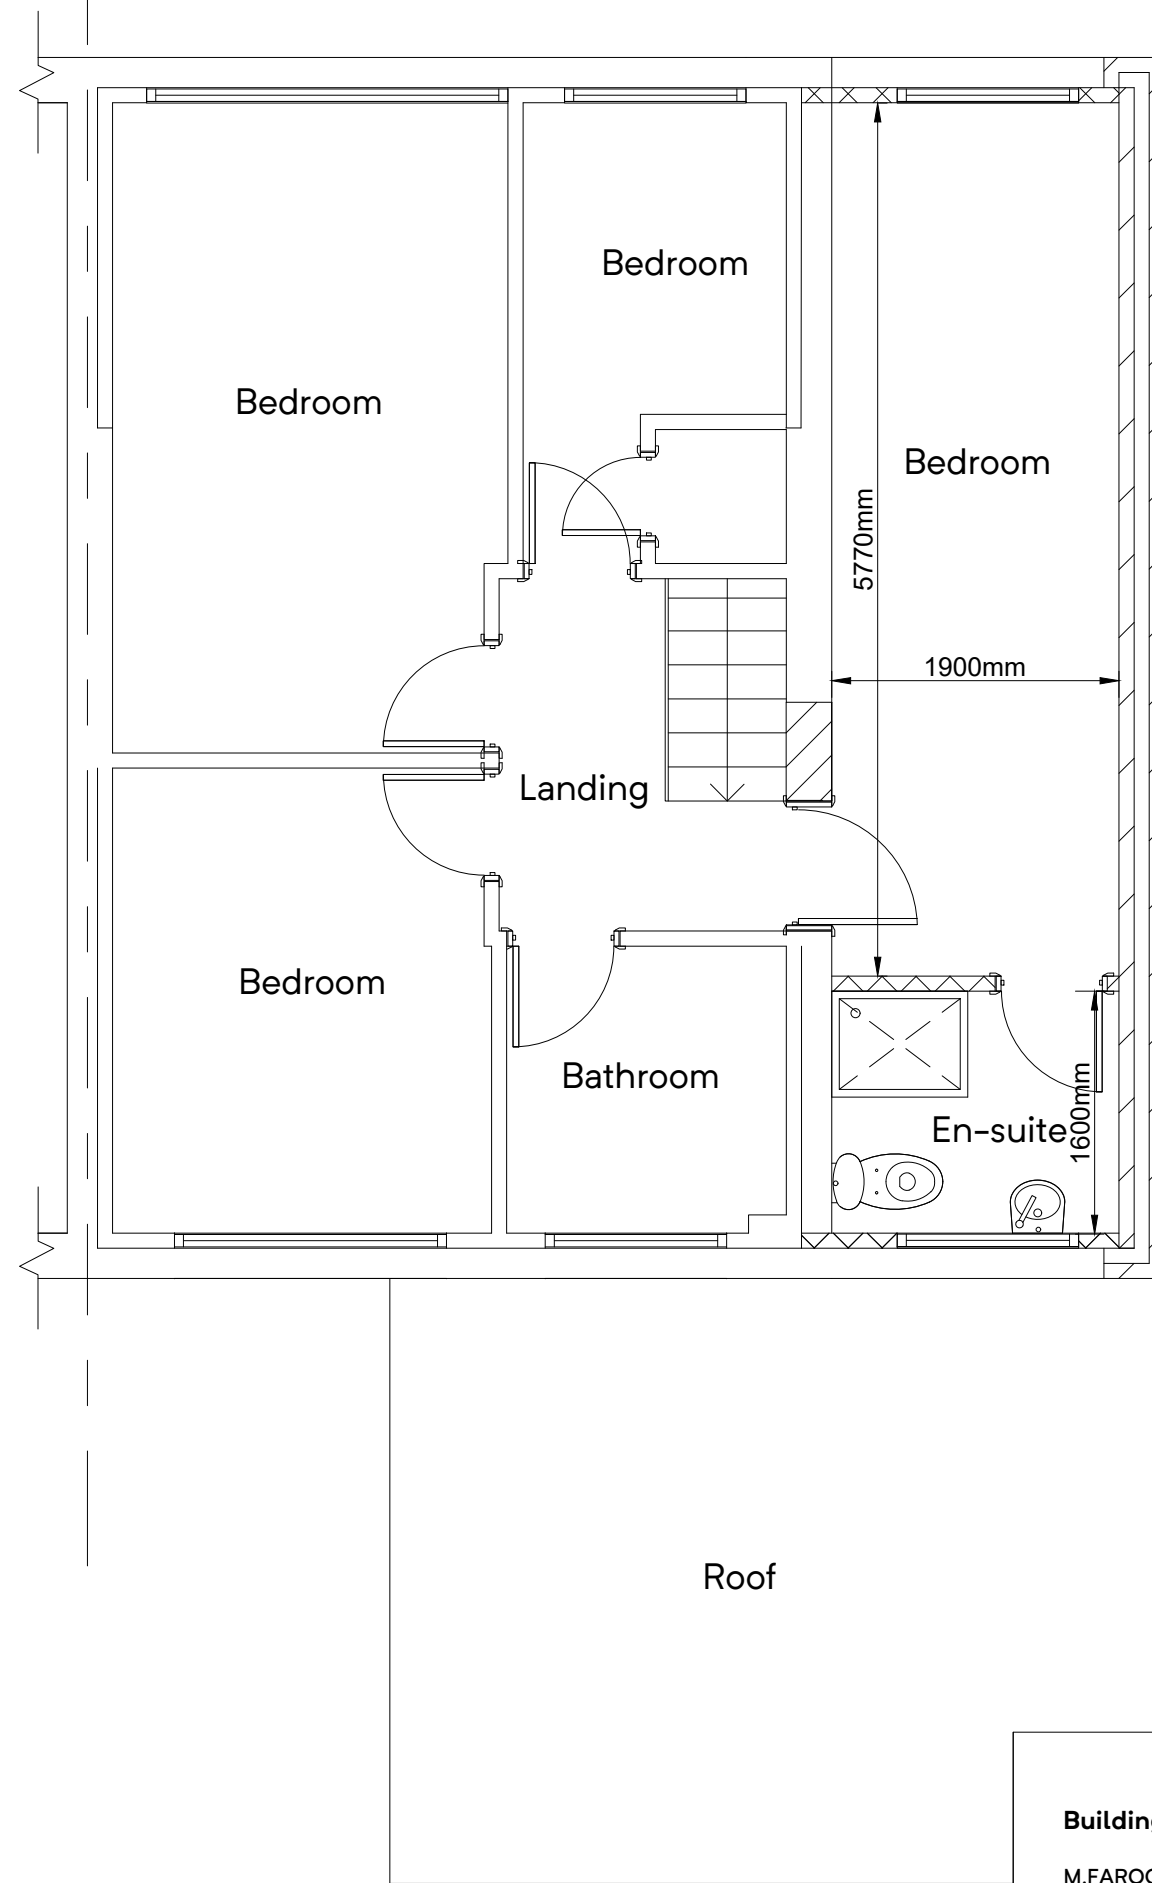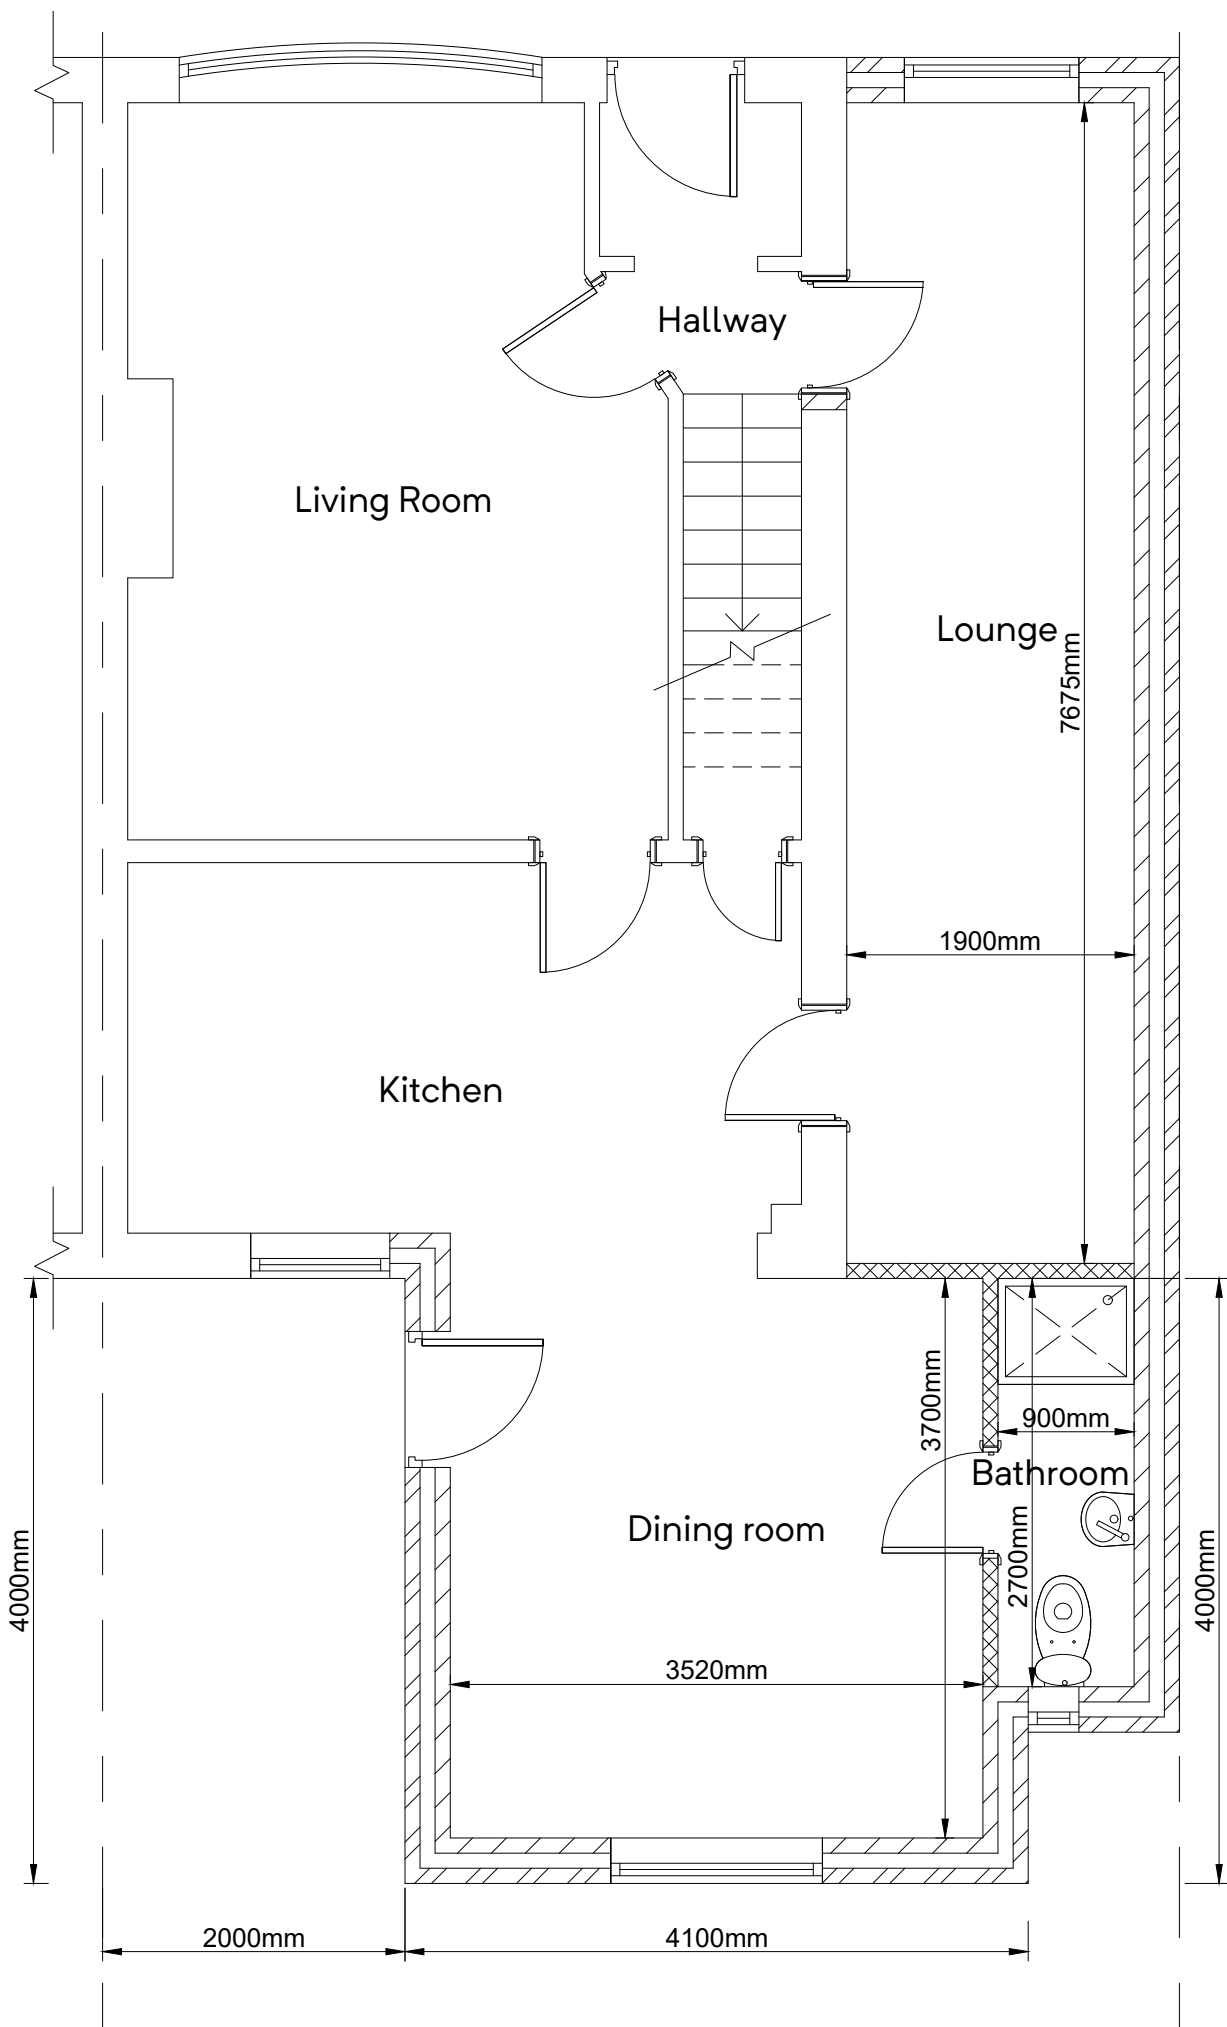

GROUND FLOOR PLAN
(PROPOSED)

FIRST FLOOR PLAN
(PROPOSED)

SITE PLAN
(PROPOSED)

Building Design Services

For:

Scale:

M.FAROOQ
418 Bury Road
Rochdale
OL11 5EU
01706 712231
0796 7605 763

MRS MANISHA KESHE

(Plan)
1:50 @ A3

PROPOSED DOUBLE
STOREY SIDE & SINGLE
STOREY REAR EXTENSION
AT


(Site Plan)
1:500 @ A3

Job No. & Sheet


11 Earnshaw Avenue
Rochdale OL12 0ST

2452/2


bds

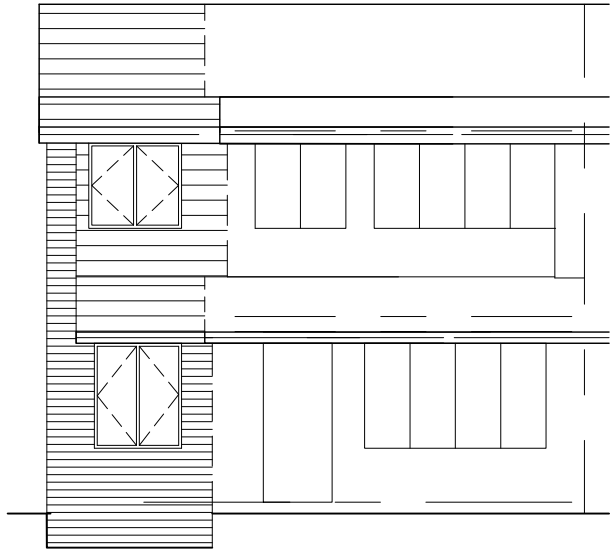

FRONT ELEVATION
(PROPOSED)

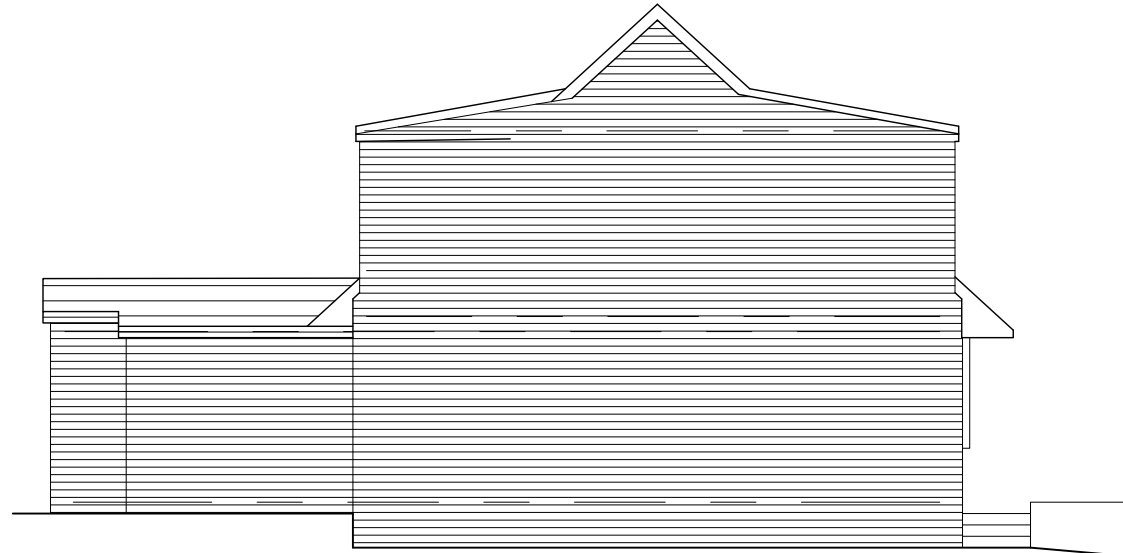

SIDE ELEVATION
(PROPOSED)

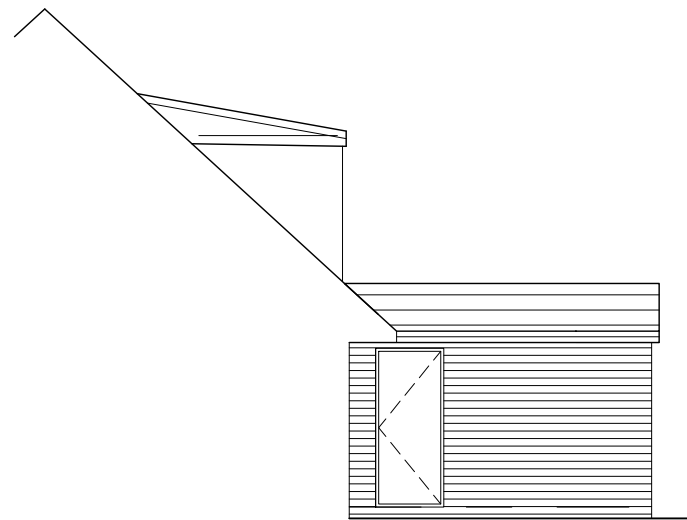

SIDE ELEVATION
(PROPOSED)



REAR ELEVATION
(PROPOSED)

Building Design Services

For:

Scale:

M.FAROOQ
418 Bury Road
Rochdale
OL11 5EU
01706 712231
0796 7605 763

MRS MANISHA KESHE

(Elevation)
1:100 @ A3

PROPOSED DOUBLE
STOREY SIDE & SINGLE
STOREY REAR EXTENSION
AT

bds

11 Earnshaw Avenue
Rochdale OL12 OST

Job No. & Sheet

2452/3