

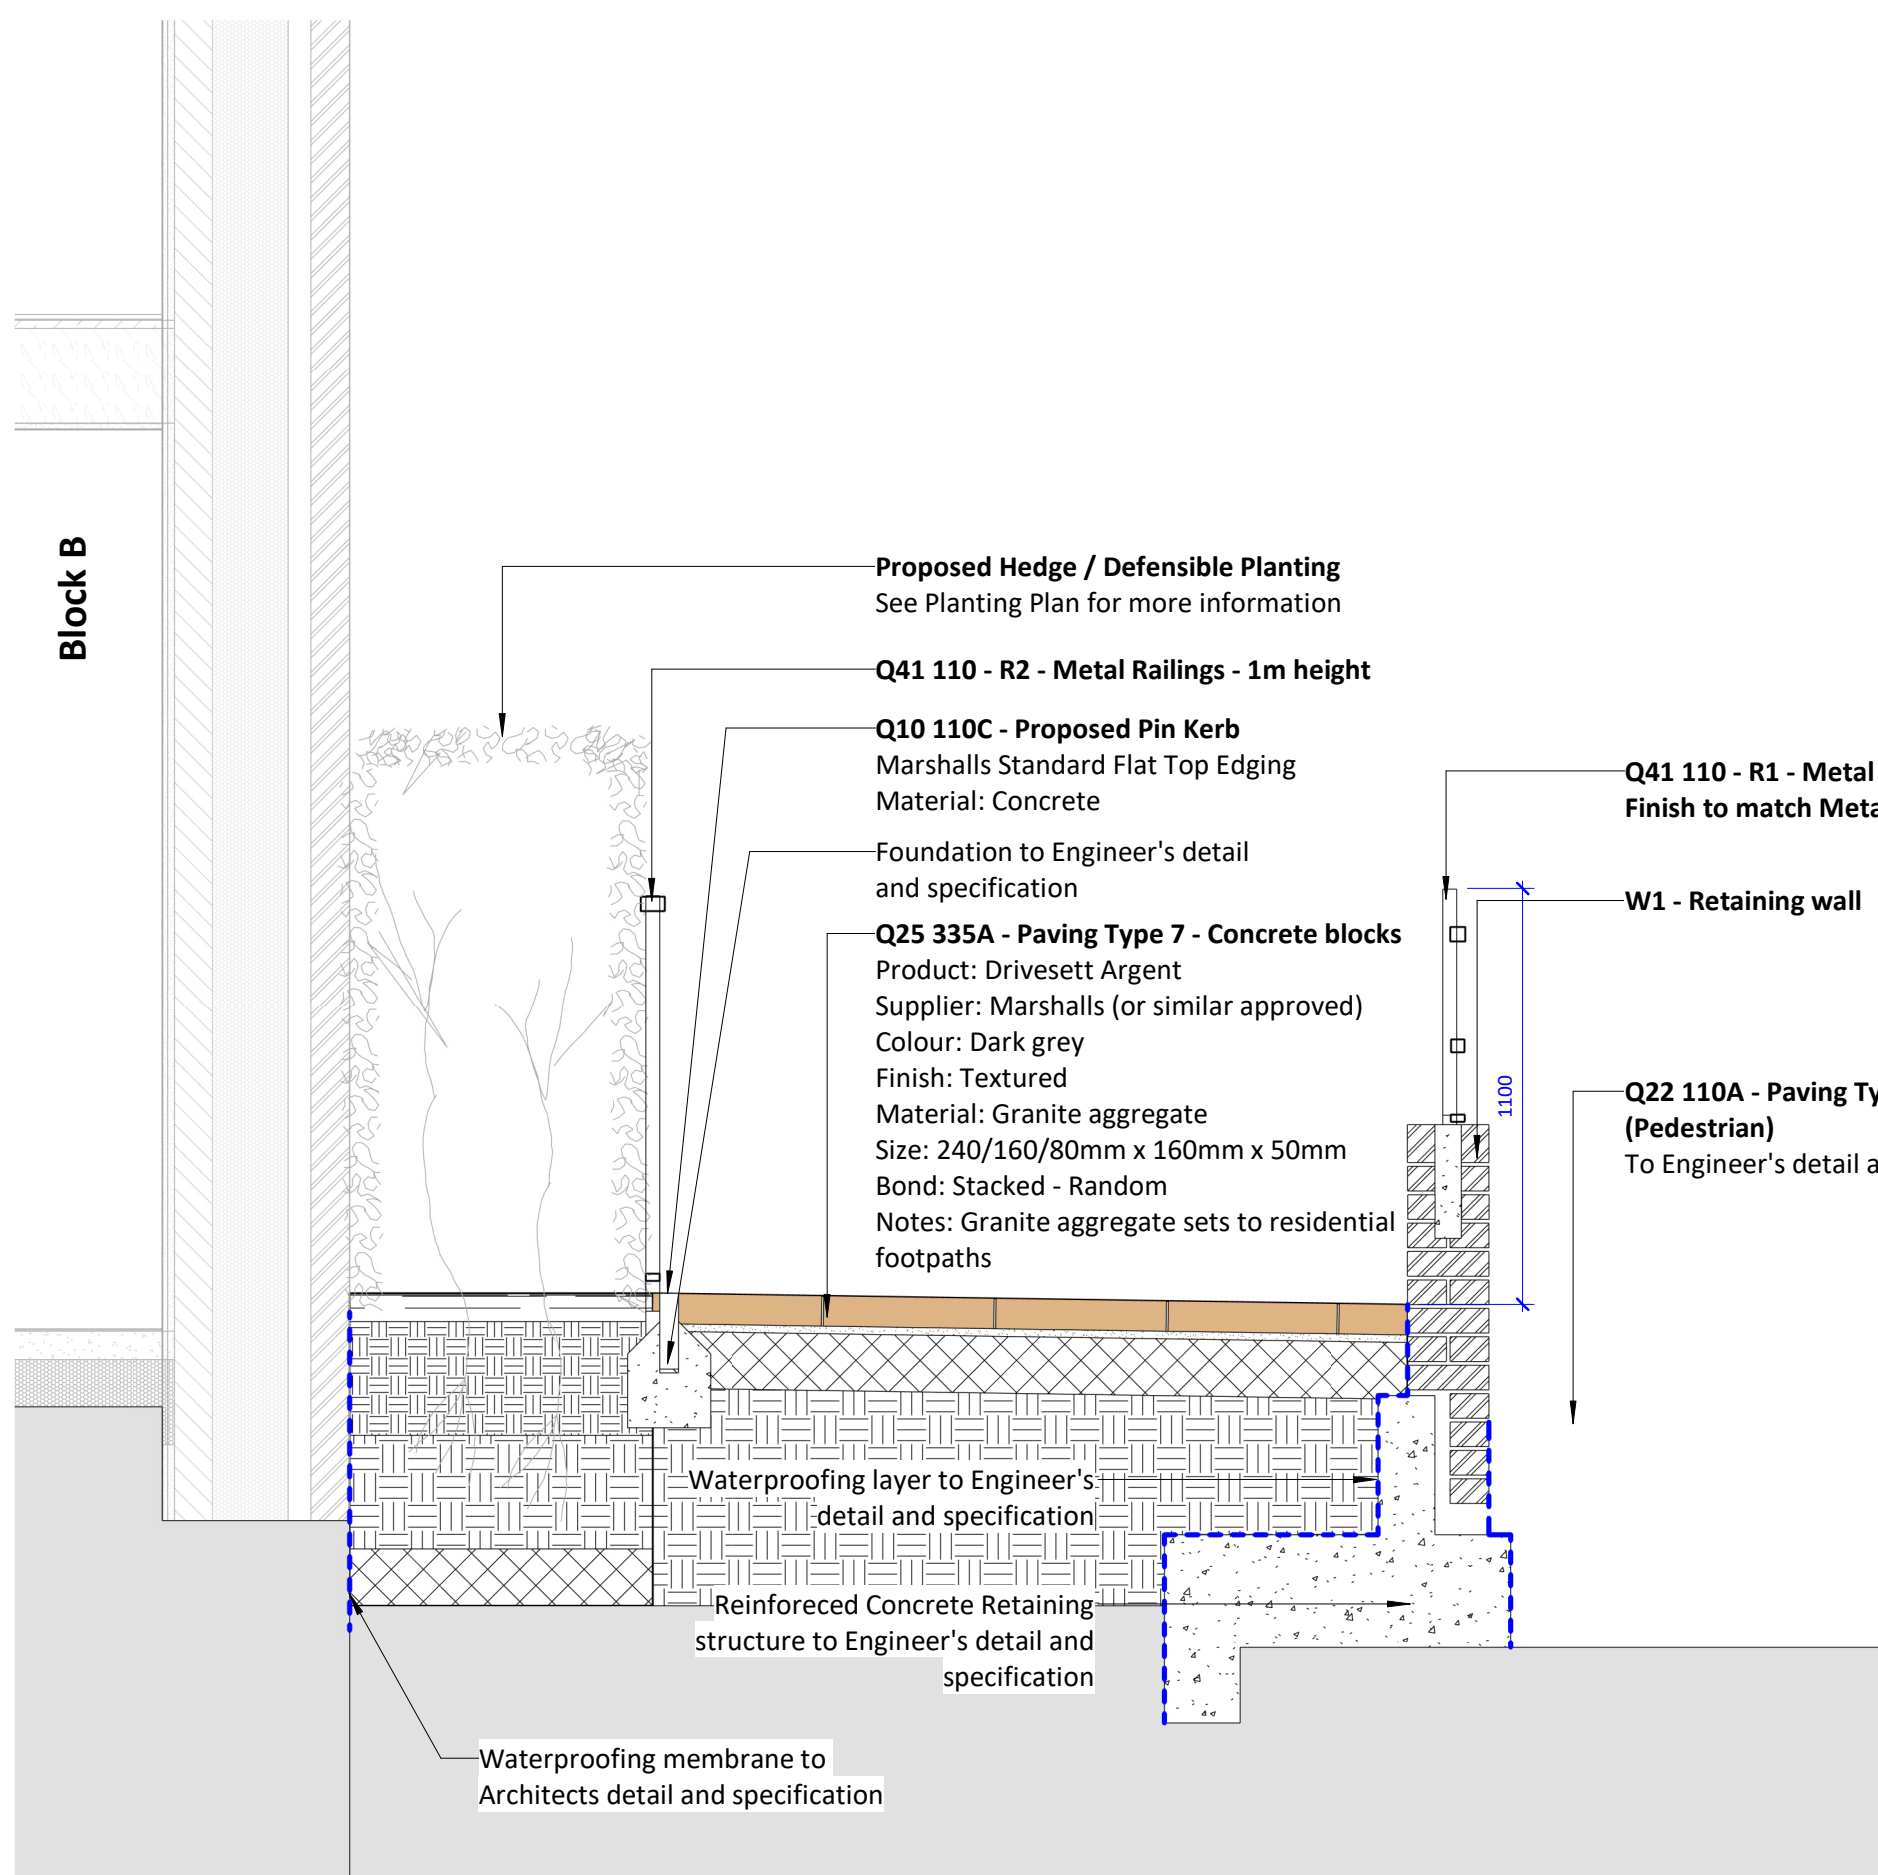


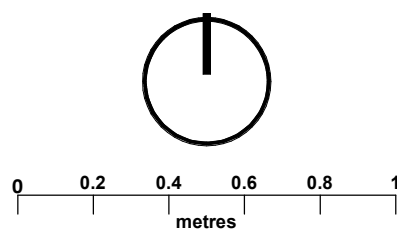


Detail I4 - Hedge / Concrete blocks / Retaining Wall

1 : 20

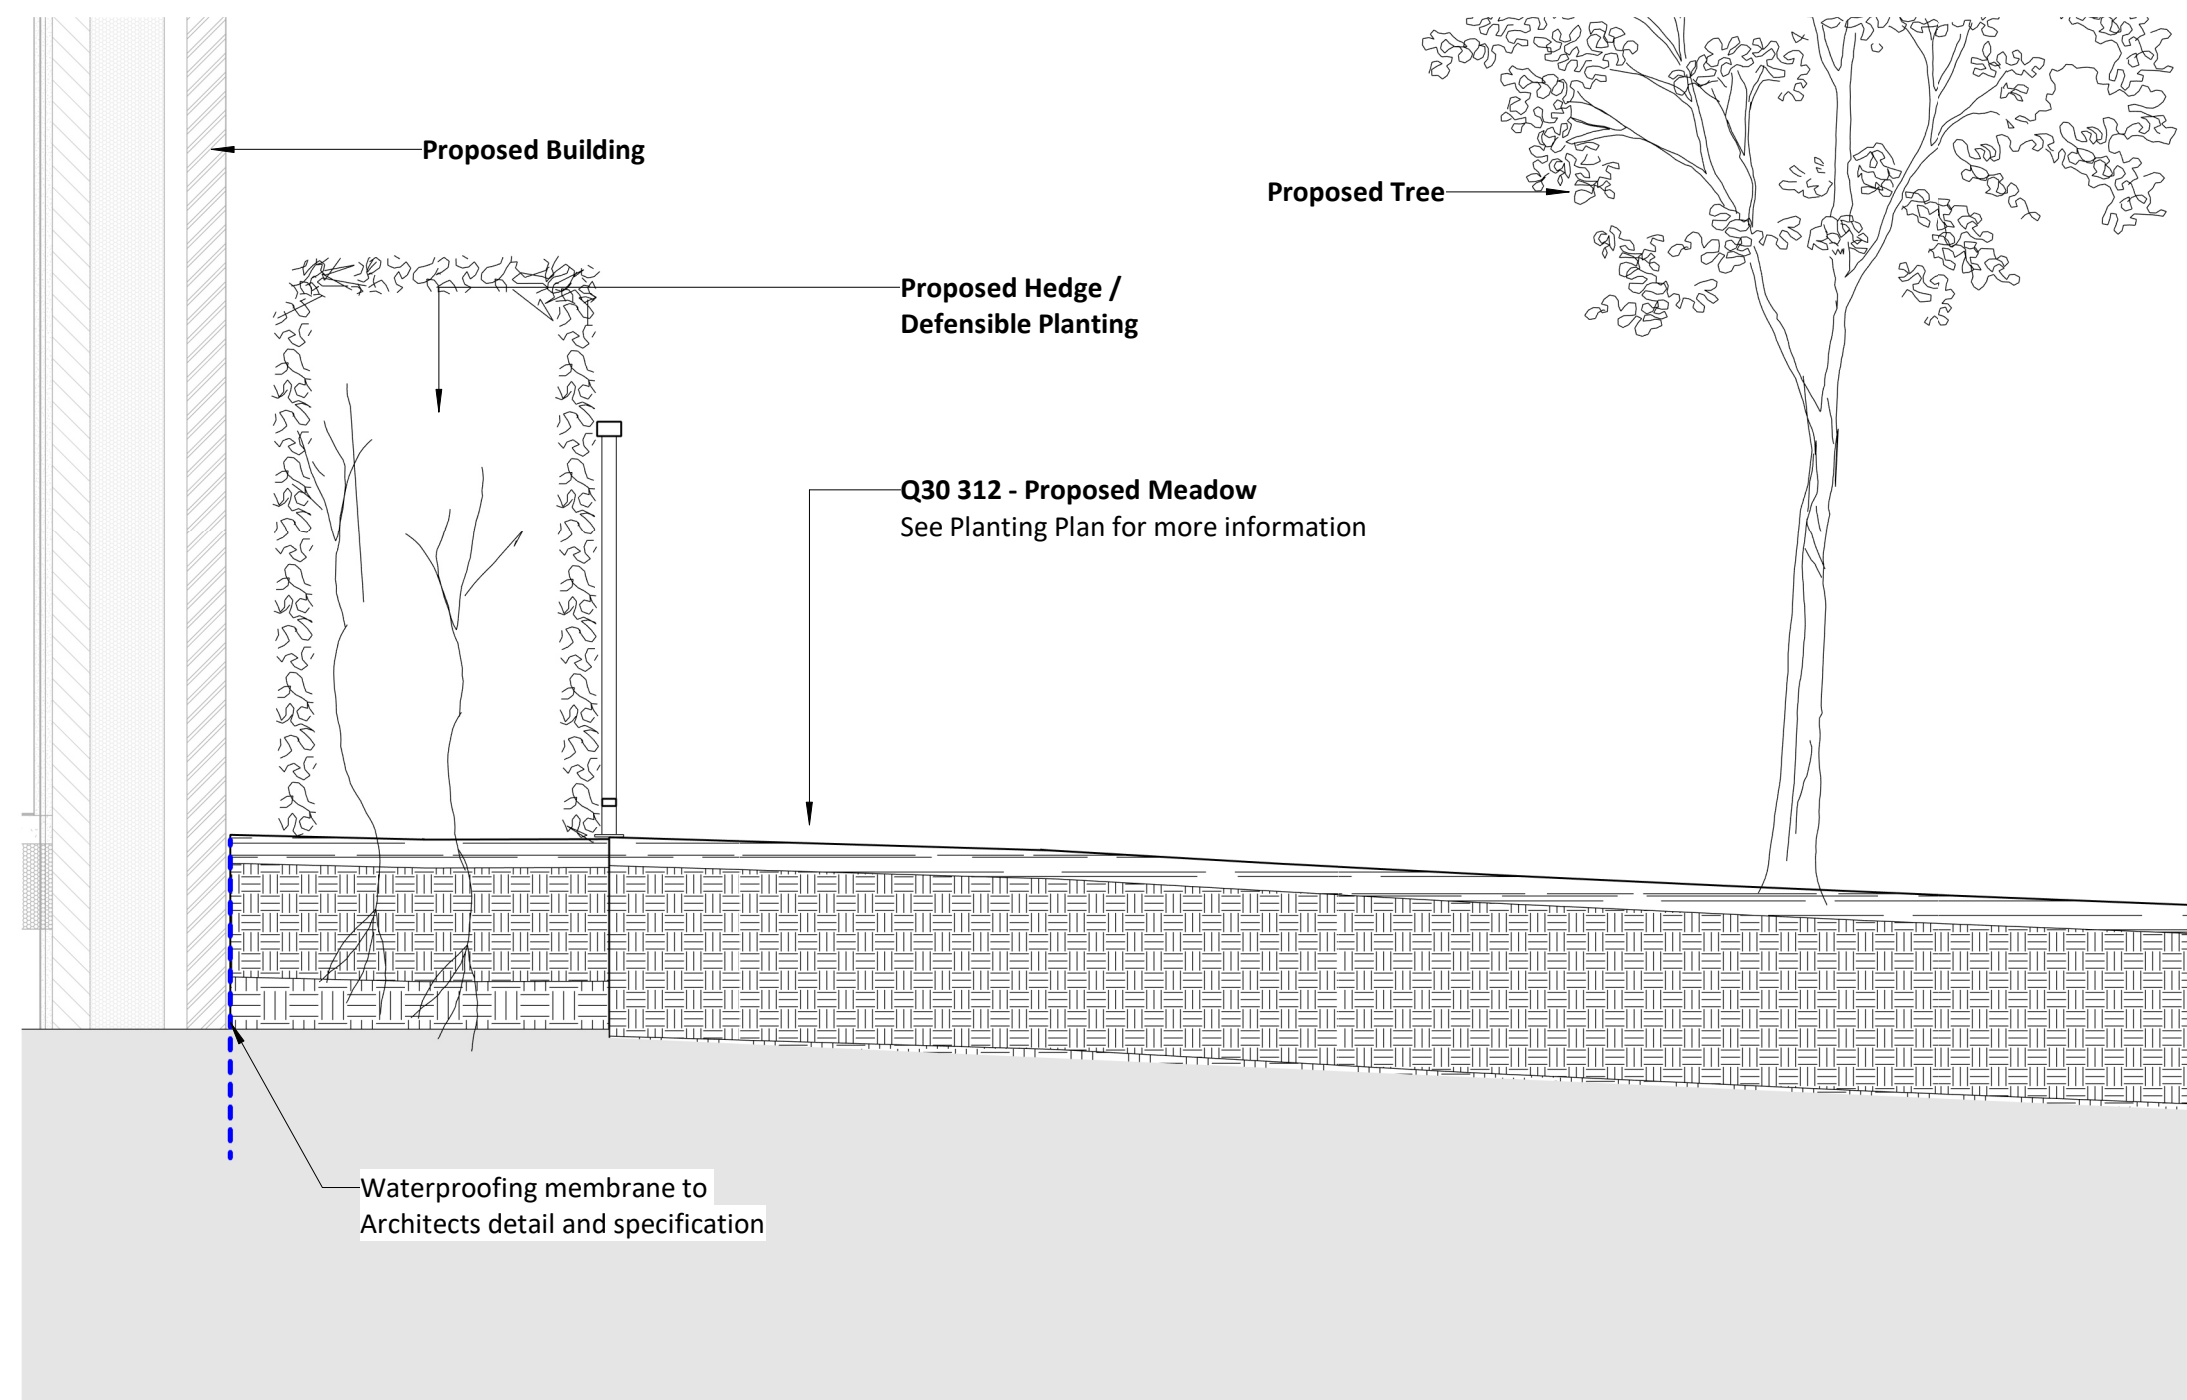


Detail I5 - Building / Hedge /Meadow Planting

1 : 20

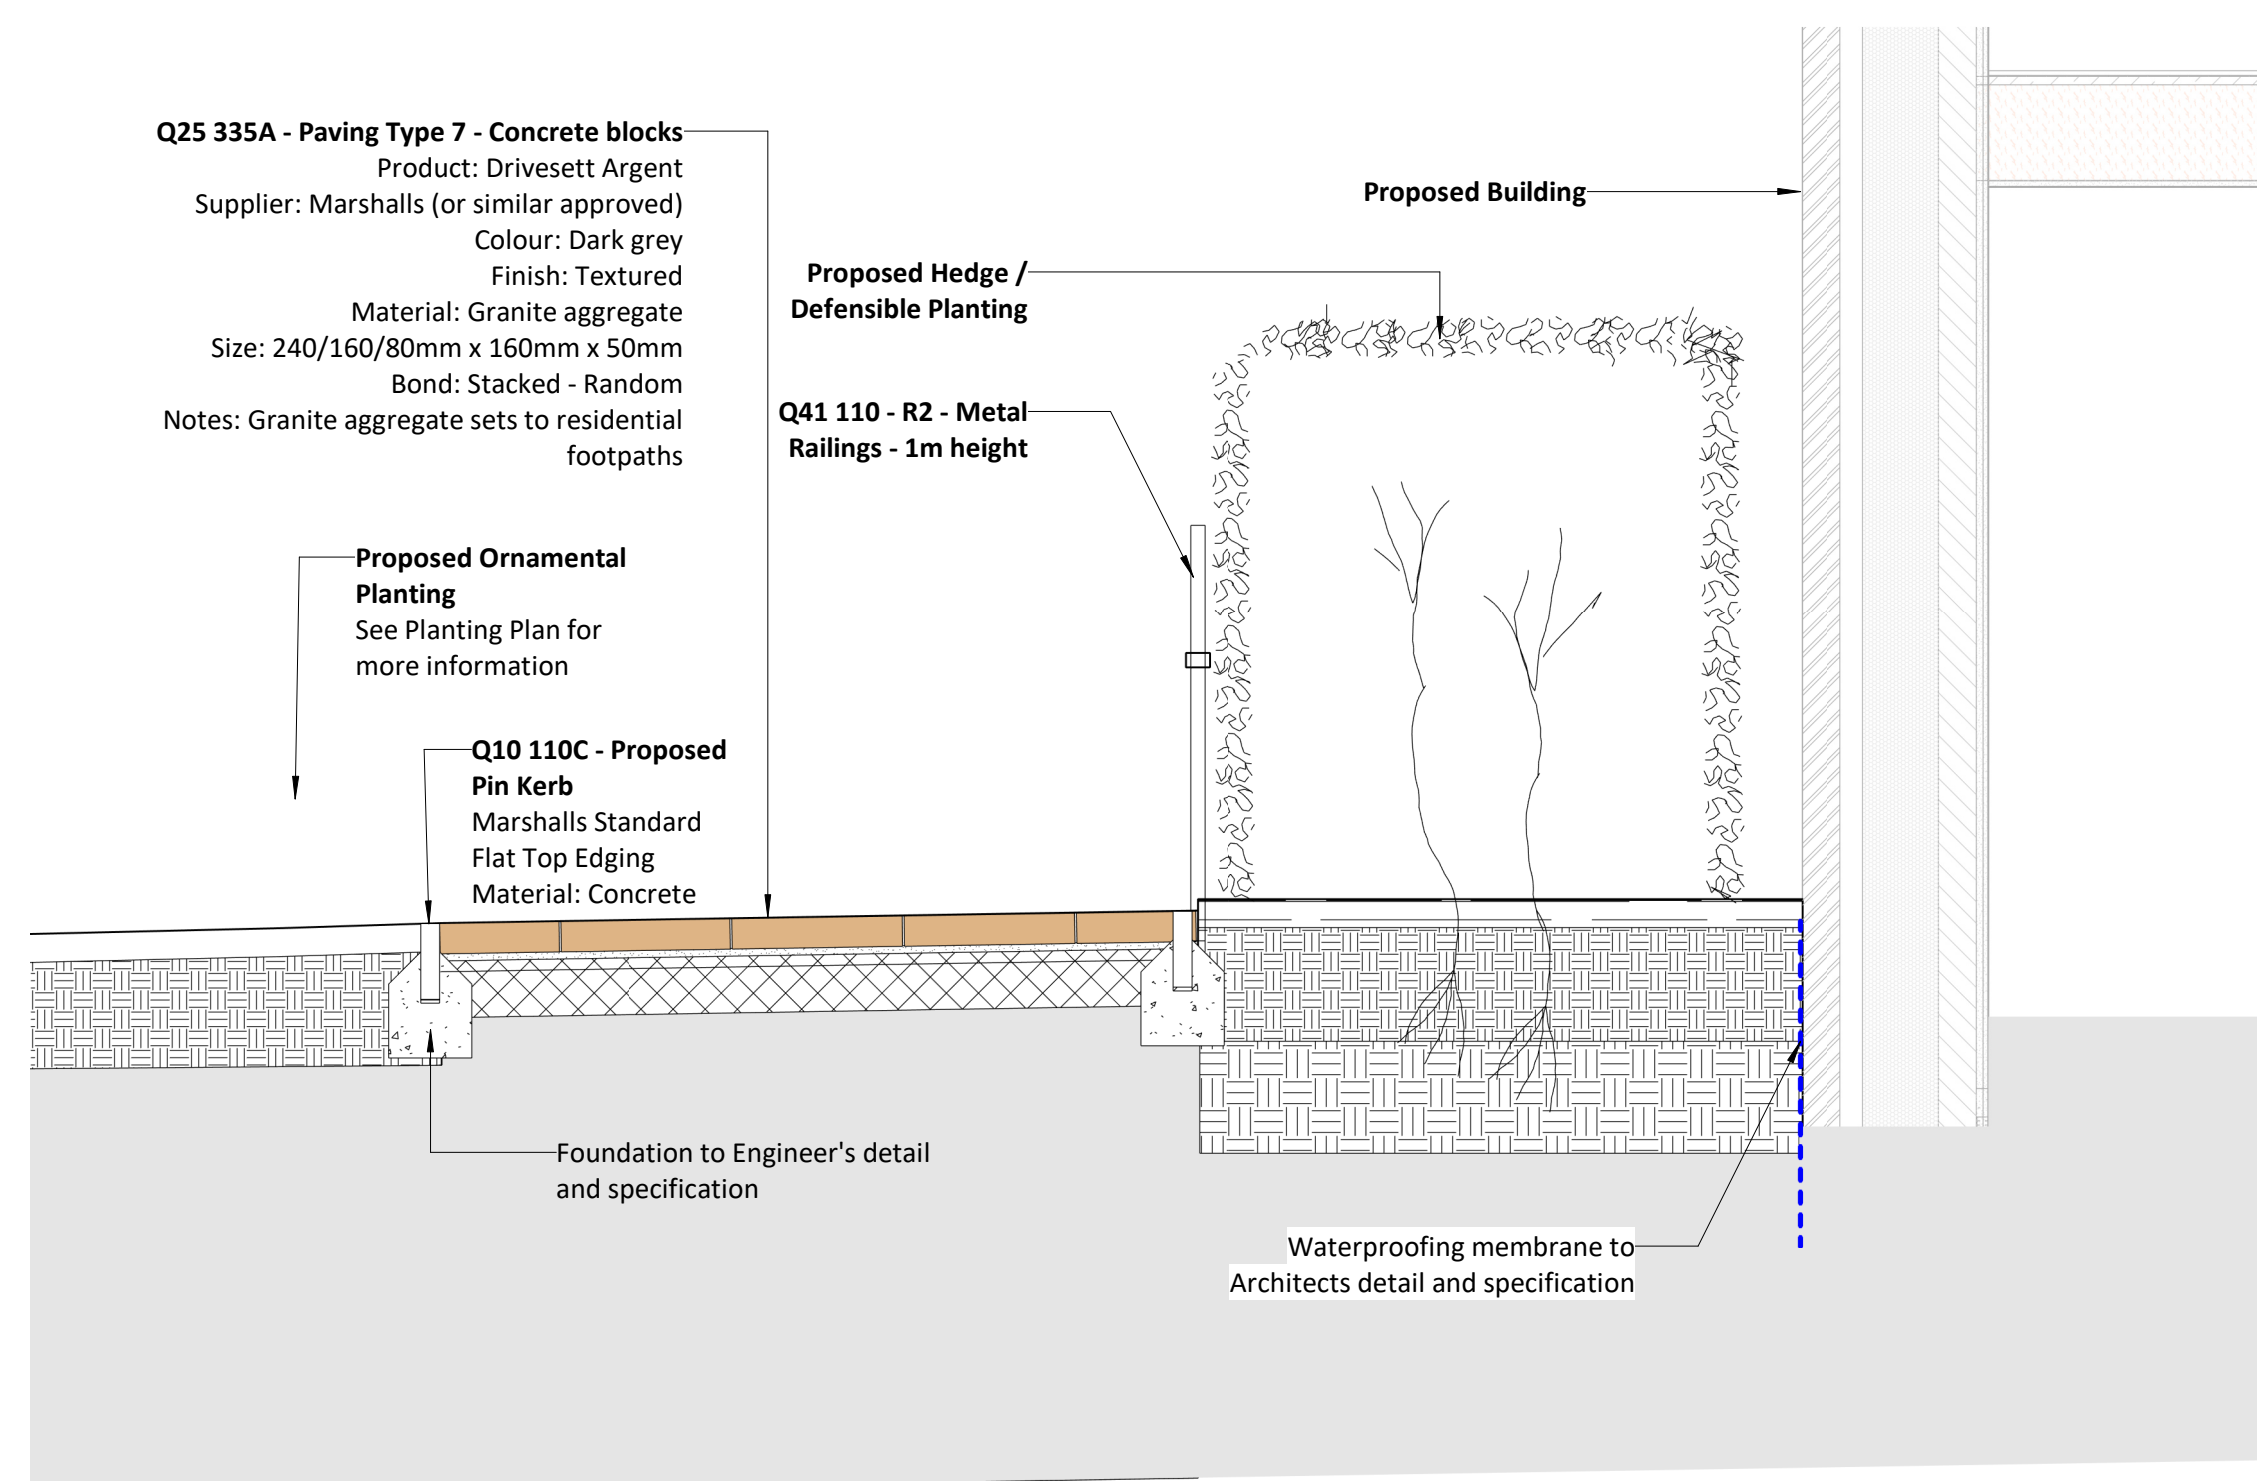


Detail I6 - Building/Hedge/Paving/Ornamental Planting

1 : 20

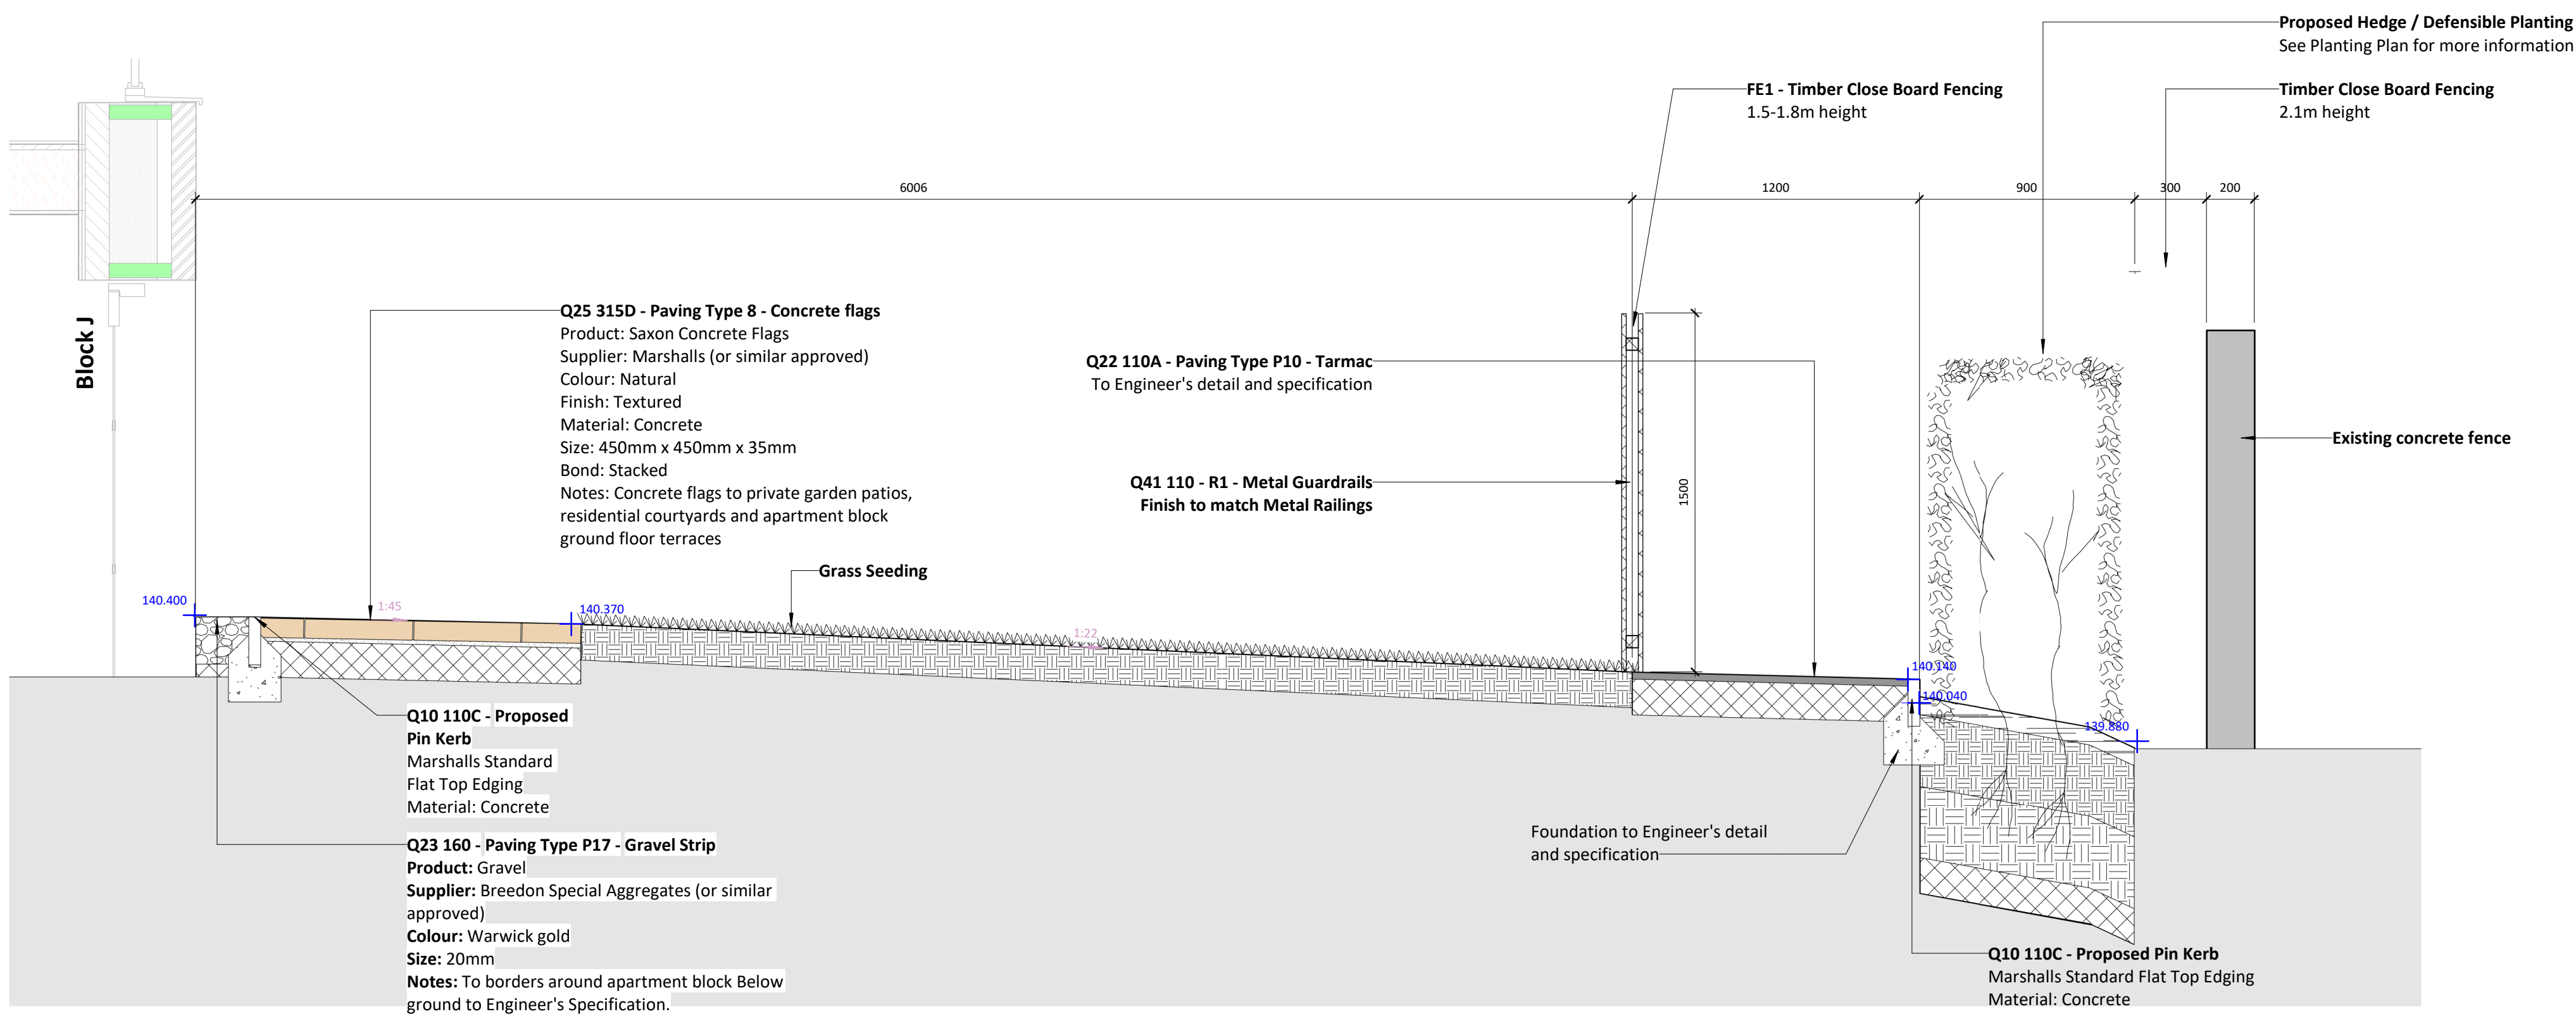

Detail I7 - Building/Hedge/Tarmac/Fence/Grass/Paving

1 : 20

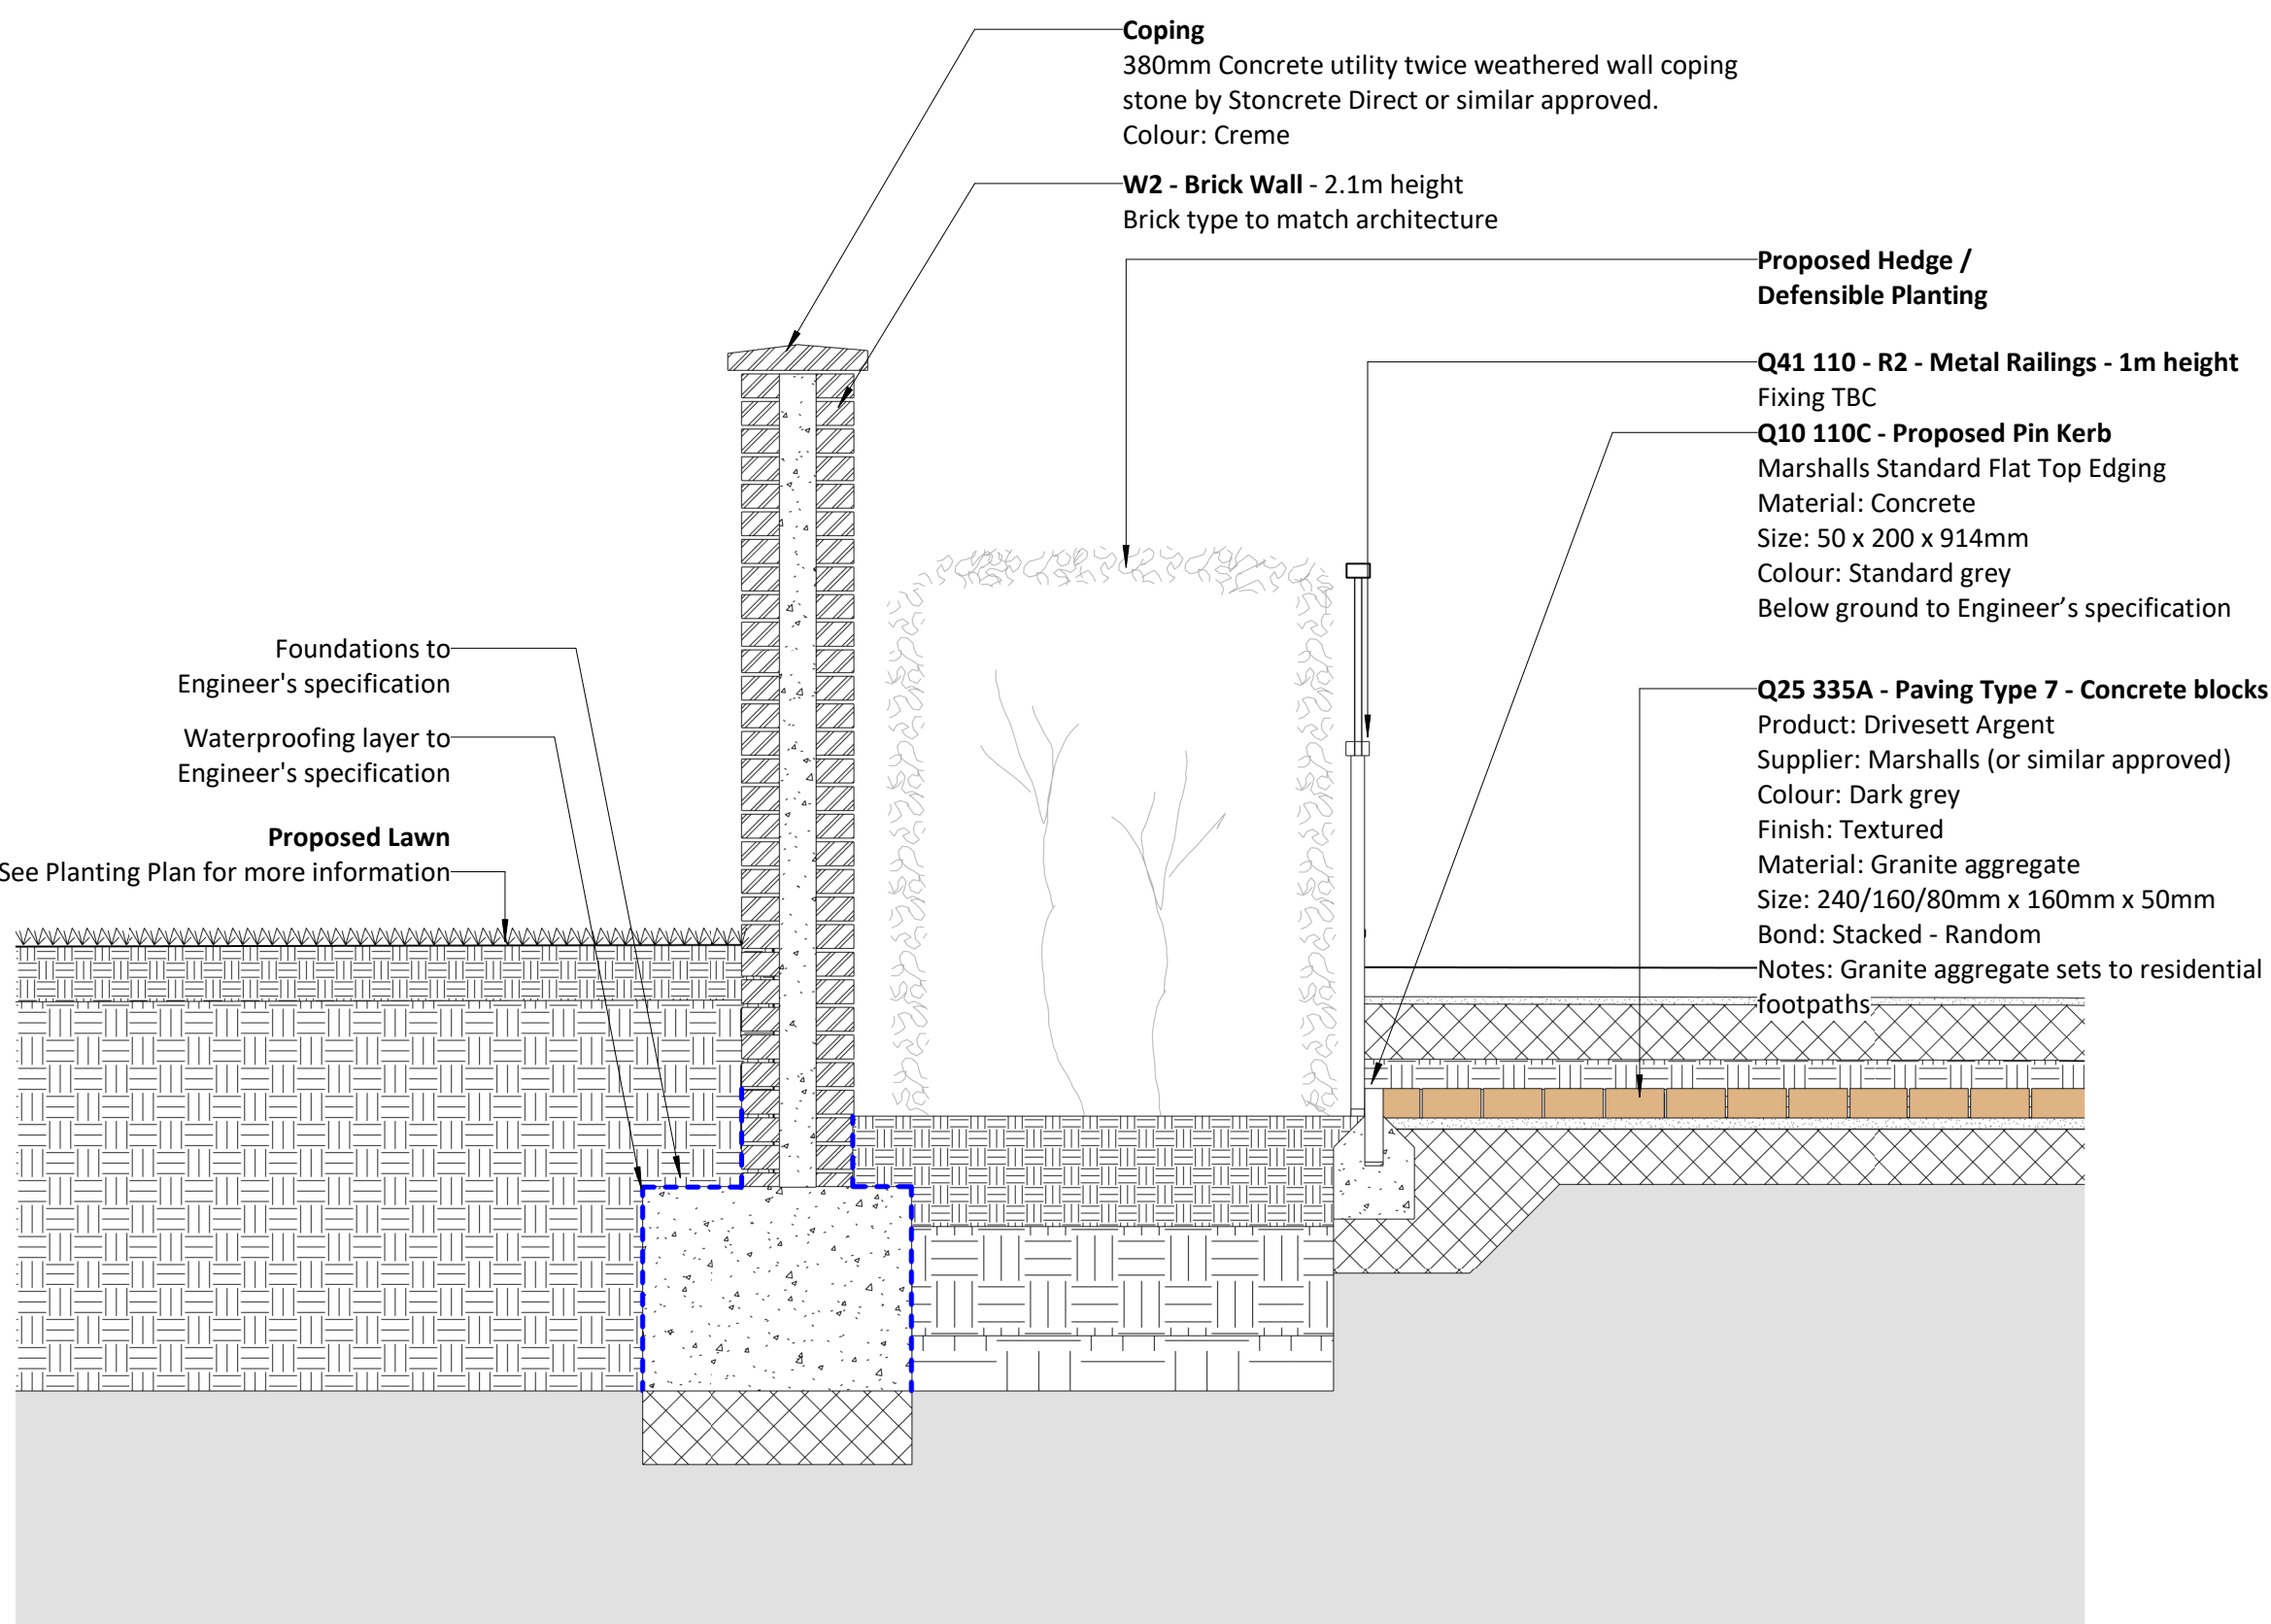

Detail W3 - Back Garden / Brick Wall / Hedge / Concrete Blocks

1 : 20

VE Changes Updated	A	C02	JPO	CHU	30/07/26
Stage 5 Issue	A	C02	JPO	MGO	12/03/26
Issued for Information					
External Works - Phase 1 Updated	S3	P01	RMS	MGO	22/08/25
Revision Note	Rev.	Author	Agreed	Date	
	revised				
oobe					
201 West George St, Glasgow, G2 2JW					
t: +44 (0)141 303 1000					
e: +44 (0)141 303 1001					
w: www.oobe.co.uk					

Client	Willmott Dixon
Project	ORRD - Neighbourhood Rochdale
Title	Interface Details

Dwg. No.	ORRD-OQB-ZZ-ZZ-DR-L-02531	Rev.	C02
Scale	1 : 20	@ A0	Date
			Aug 2025