




01 First  
1 : 100

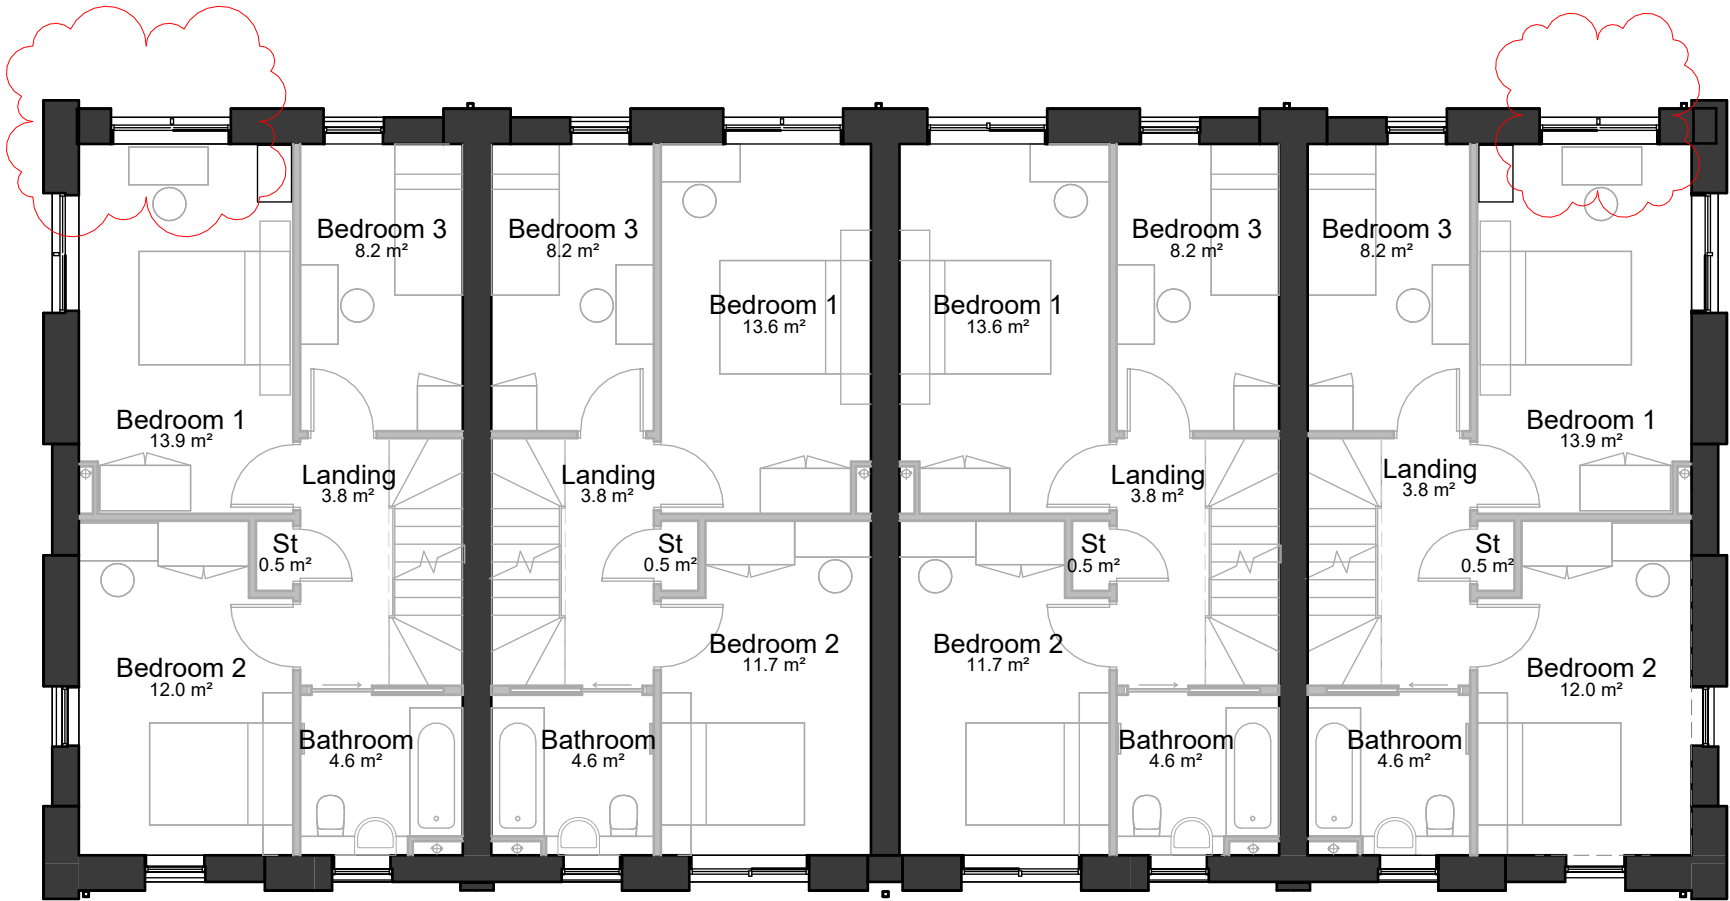

Notes: This drawing is the copyright Paddock Johnson Partnership Limited and may not be used without their prior written consent. Written dimensions to be taken in preference to scaled dimensions. Due to the inaccuracies of scanning, scanned images should not be scaled.

| + | REV: | DATE:    | DESCRIPTION:                                            | BY: |
|---|------|----------|---------------------------------------------------------|-----|
|   | A    | 28.01.26 | Issued for comment                                      | CT  |
|   | B    | 02.02.26 | Pre Application Status Issue                            | CT  |
|   | C    | 23.03.26 | Plots mirrored                                          | CT  |
|   | D    | 28.05.26 | Floorplans & Elevations refined. Planning Status issue. | BG  |
|   | E    | 02.06.26 | Planning issue.                                         | CT  |
|   | F    | 07.09.26 | Revised following comments from LPA                     | CT  |
|   | G    | 17.09.26 | Plots 1 & 4 Bed 1 Window reinstated                     | PP  |

00 Ground  
1 : 100

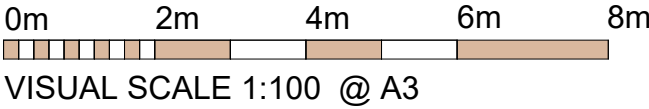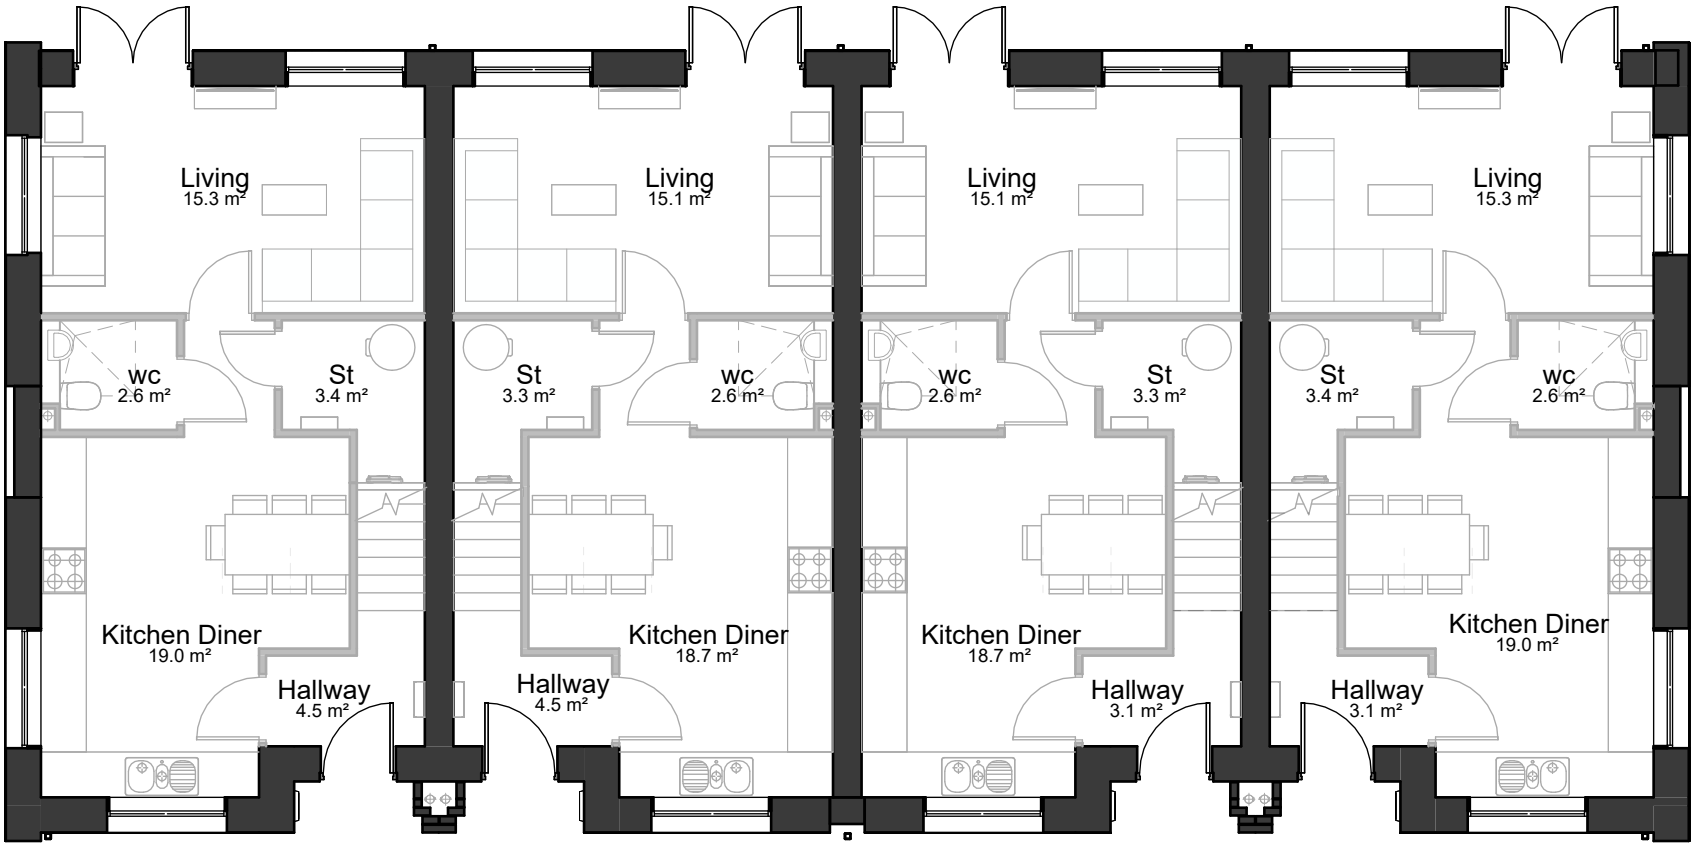

CLIENT:  
Great Places Housing Group

PROJECT:  
Proposed Residential Development  
Drake Street, Rochdale, OL16 1PJ

DRAWING TITLE:  
Block A1 - M4(2) Proposed Ground / First Plans - 4B7P - 124m2 - Plots 1-4

DRAWING NUMBER:  
**19146-PJA-A1-ZZ-DR-A-2000-G**

SCALE: 1 : 100@A3  
DATE: 15/01/26

STATUS:  
**PLANNING**

BY: CT  
CHECKED: PP

PADDOCK  
JOHNSON

Studio 2, The Lyceum,  
Bath Street, Port Sunlight,  
Merseyside, CH62 4UJ  
0151 643 1234  
admin@paddockjohnson.com  
www.paddockjohnson.com  
Paddock Johnson Partnership  
Limited. Registered in England  
and Wales. No. 06684275