


Revisions / Notes			
All drawings to be checked for compliance with the Building Regulations. Do not scale the drawings. Report any discrepancies to the Architect / CA immediately. The drawing is copyright of GA Studio Ltd. Drawings are not to be reproduced without written consent.			
REV	DATE	BY	DESCRIPTION
F-01	17.07.26	AL	Revised layouts
F-02	08.09.26	AL	Revised layout

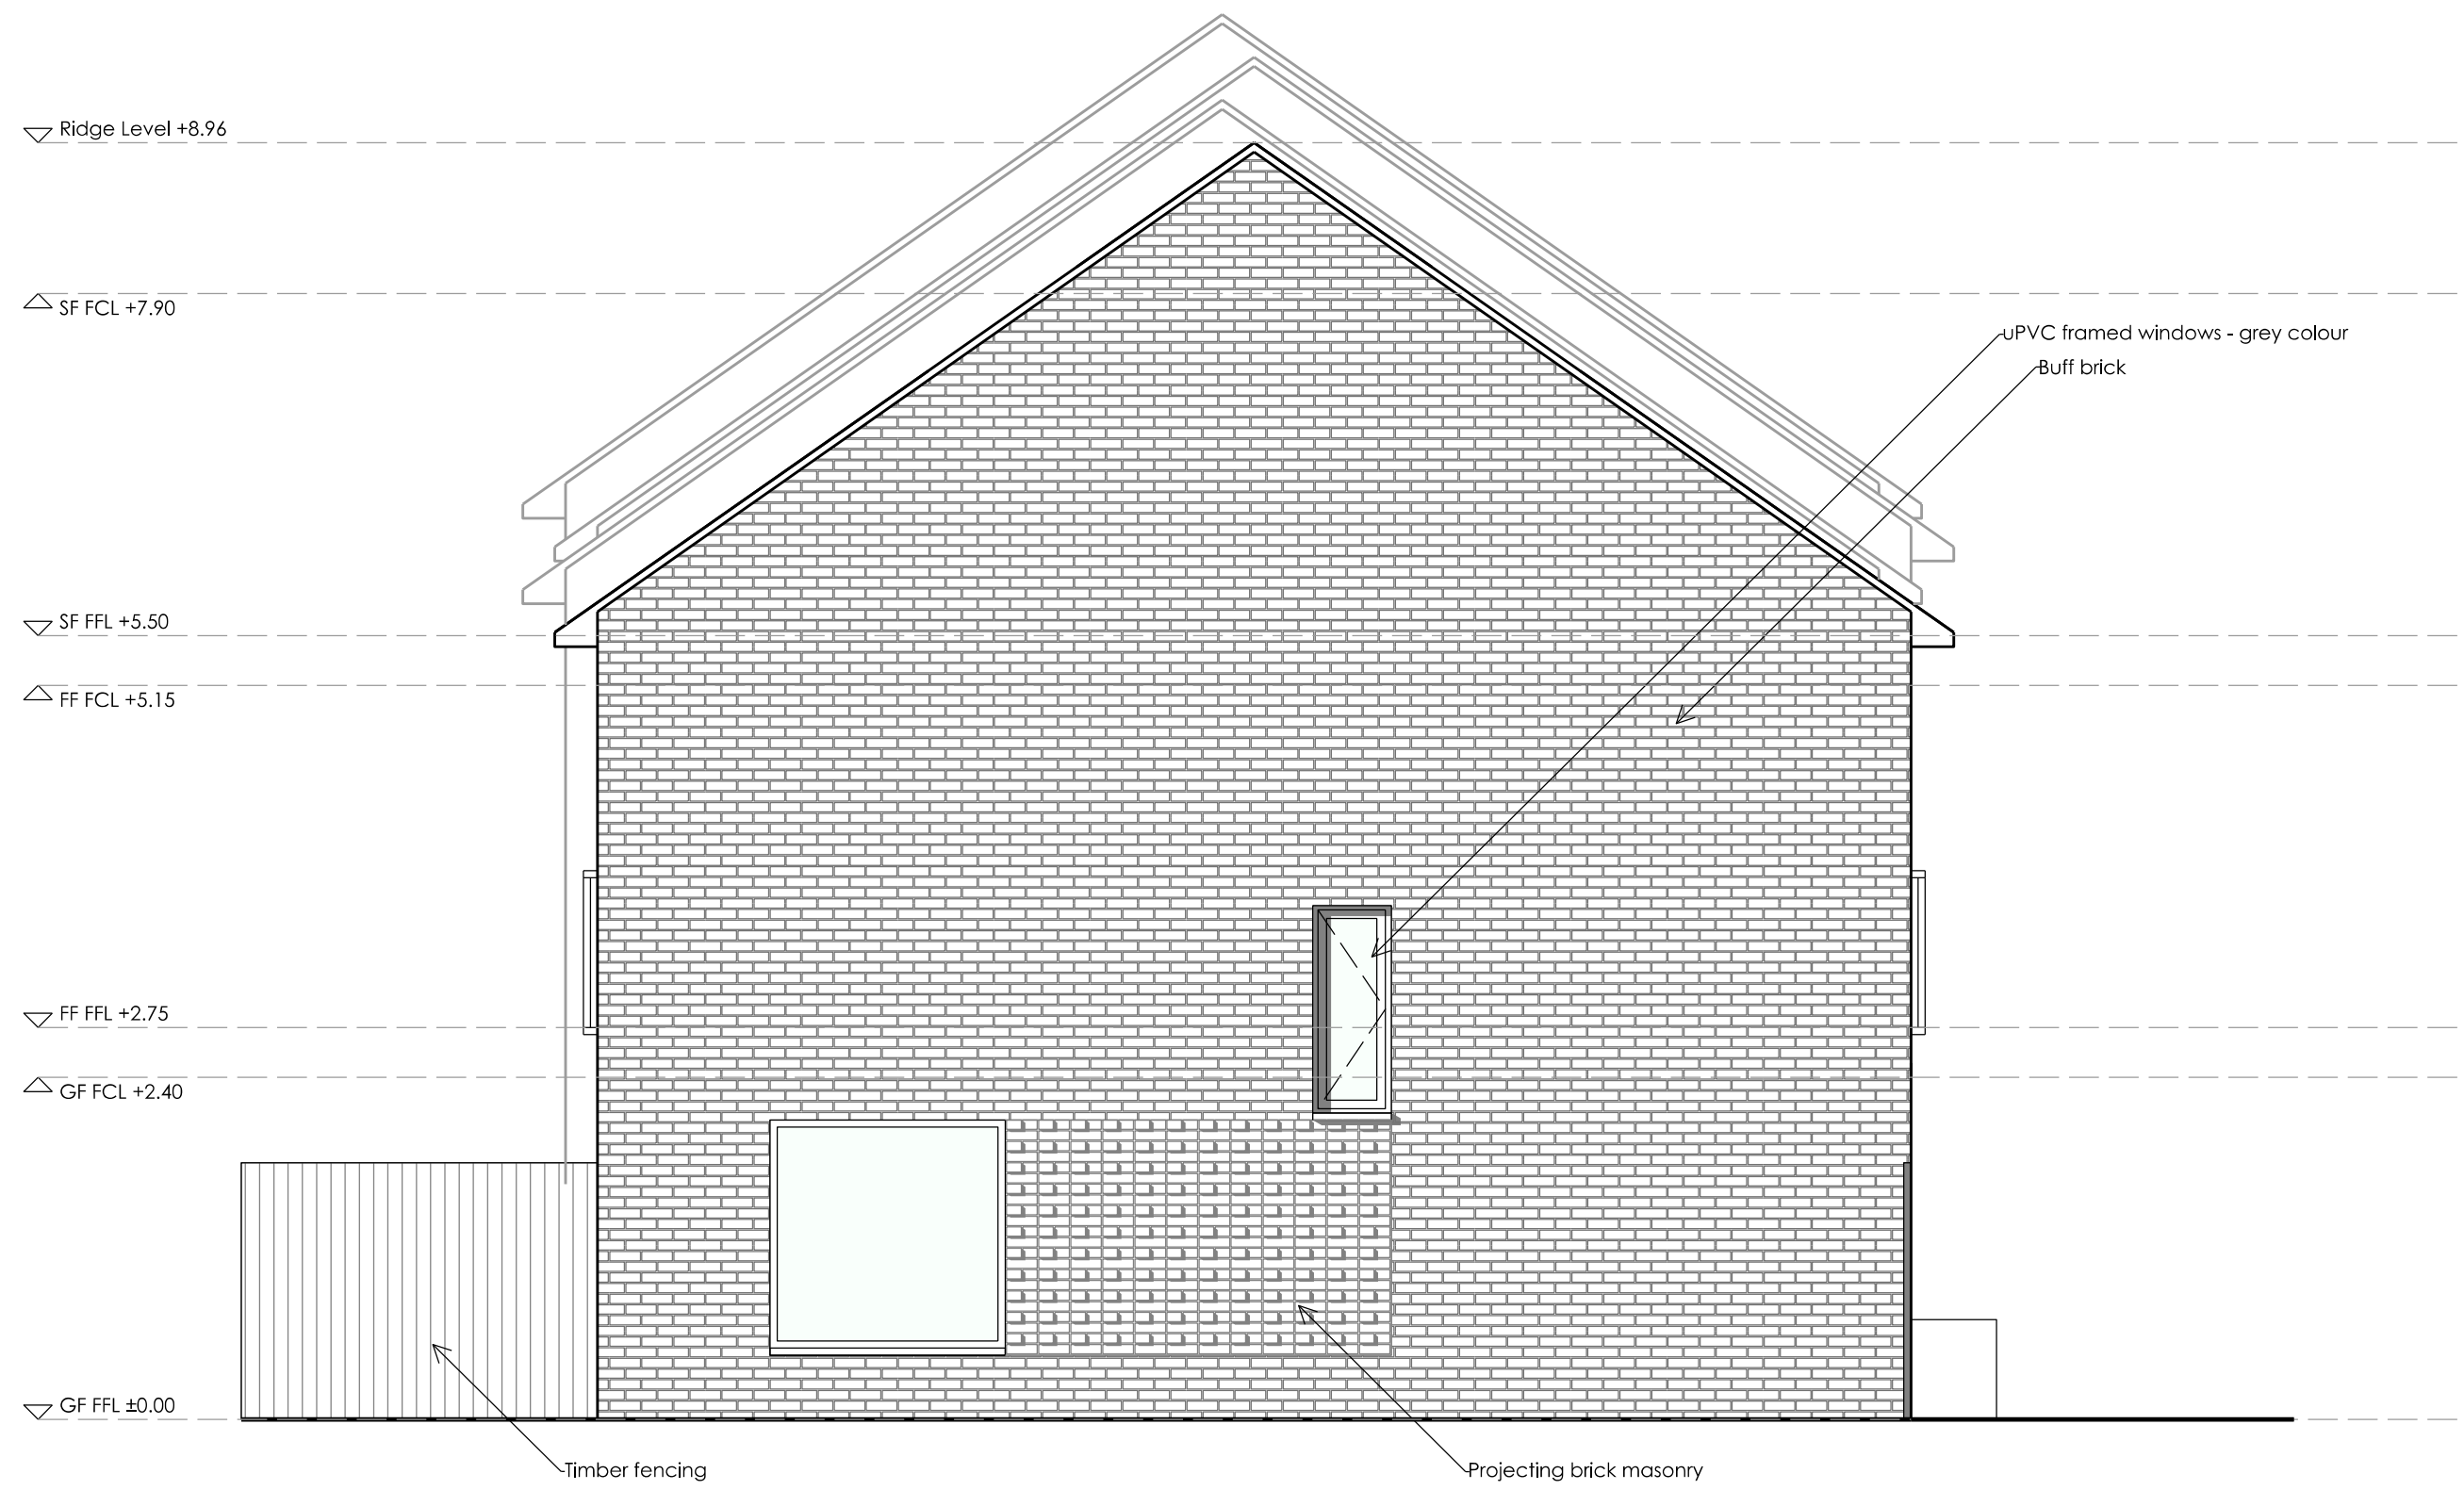

Side Elevation



Side Elevation