


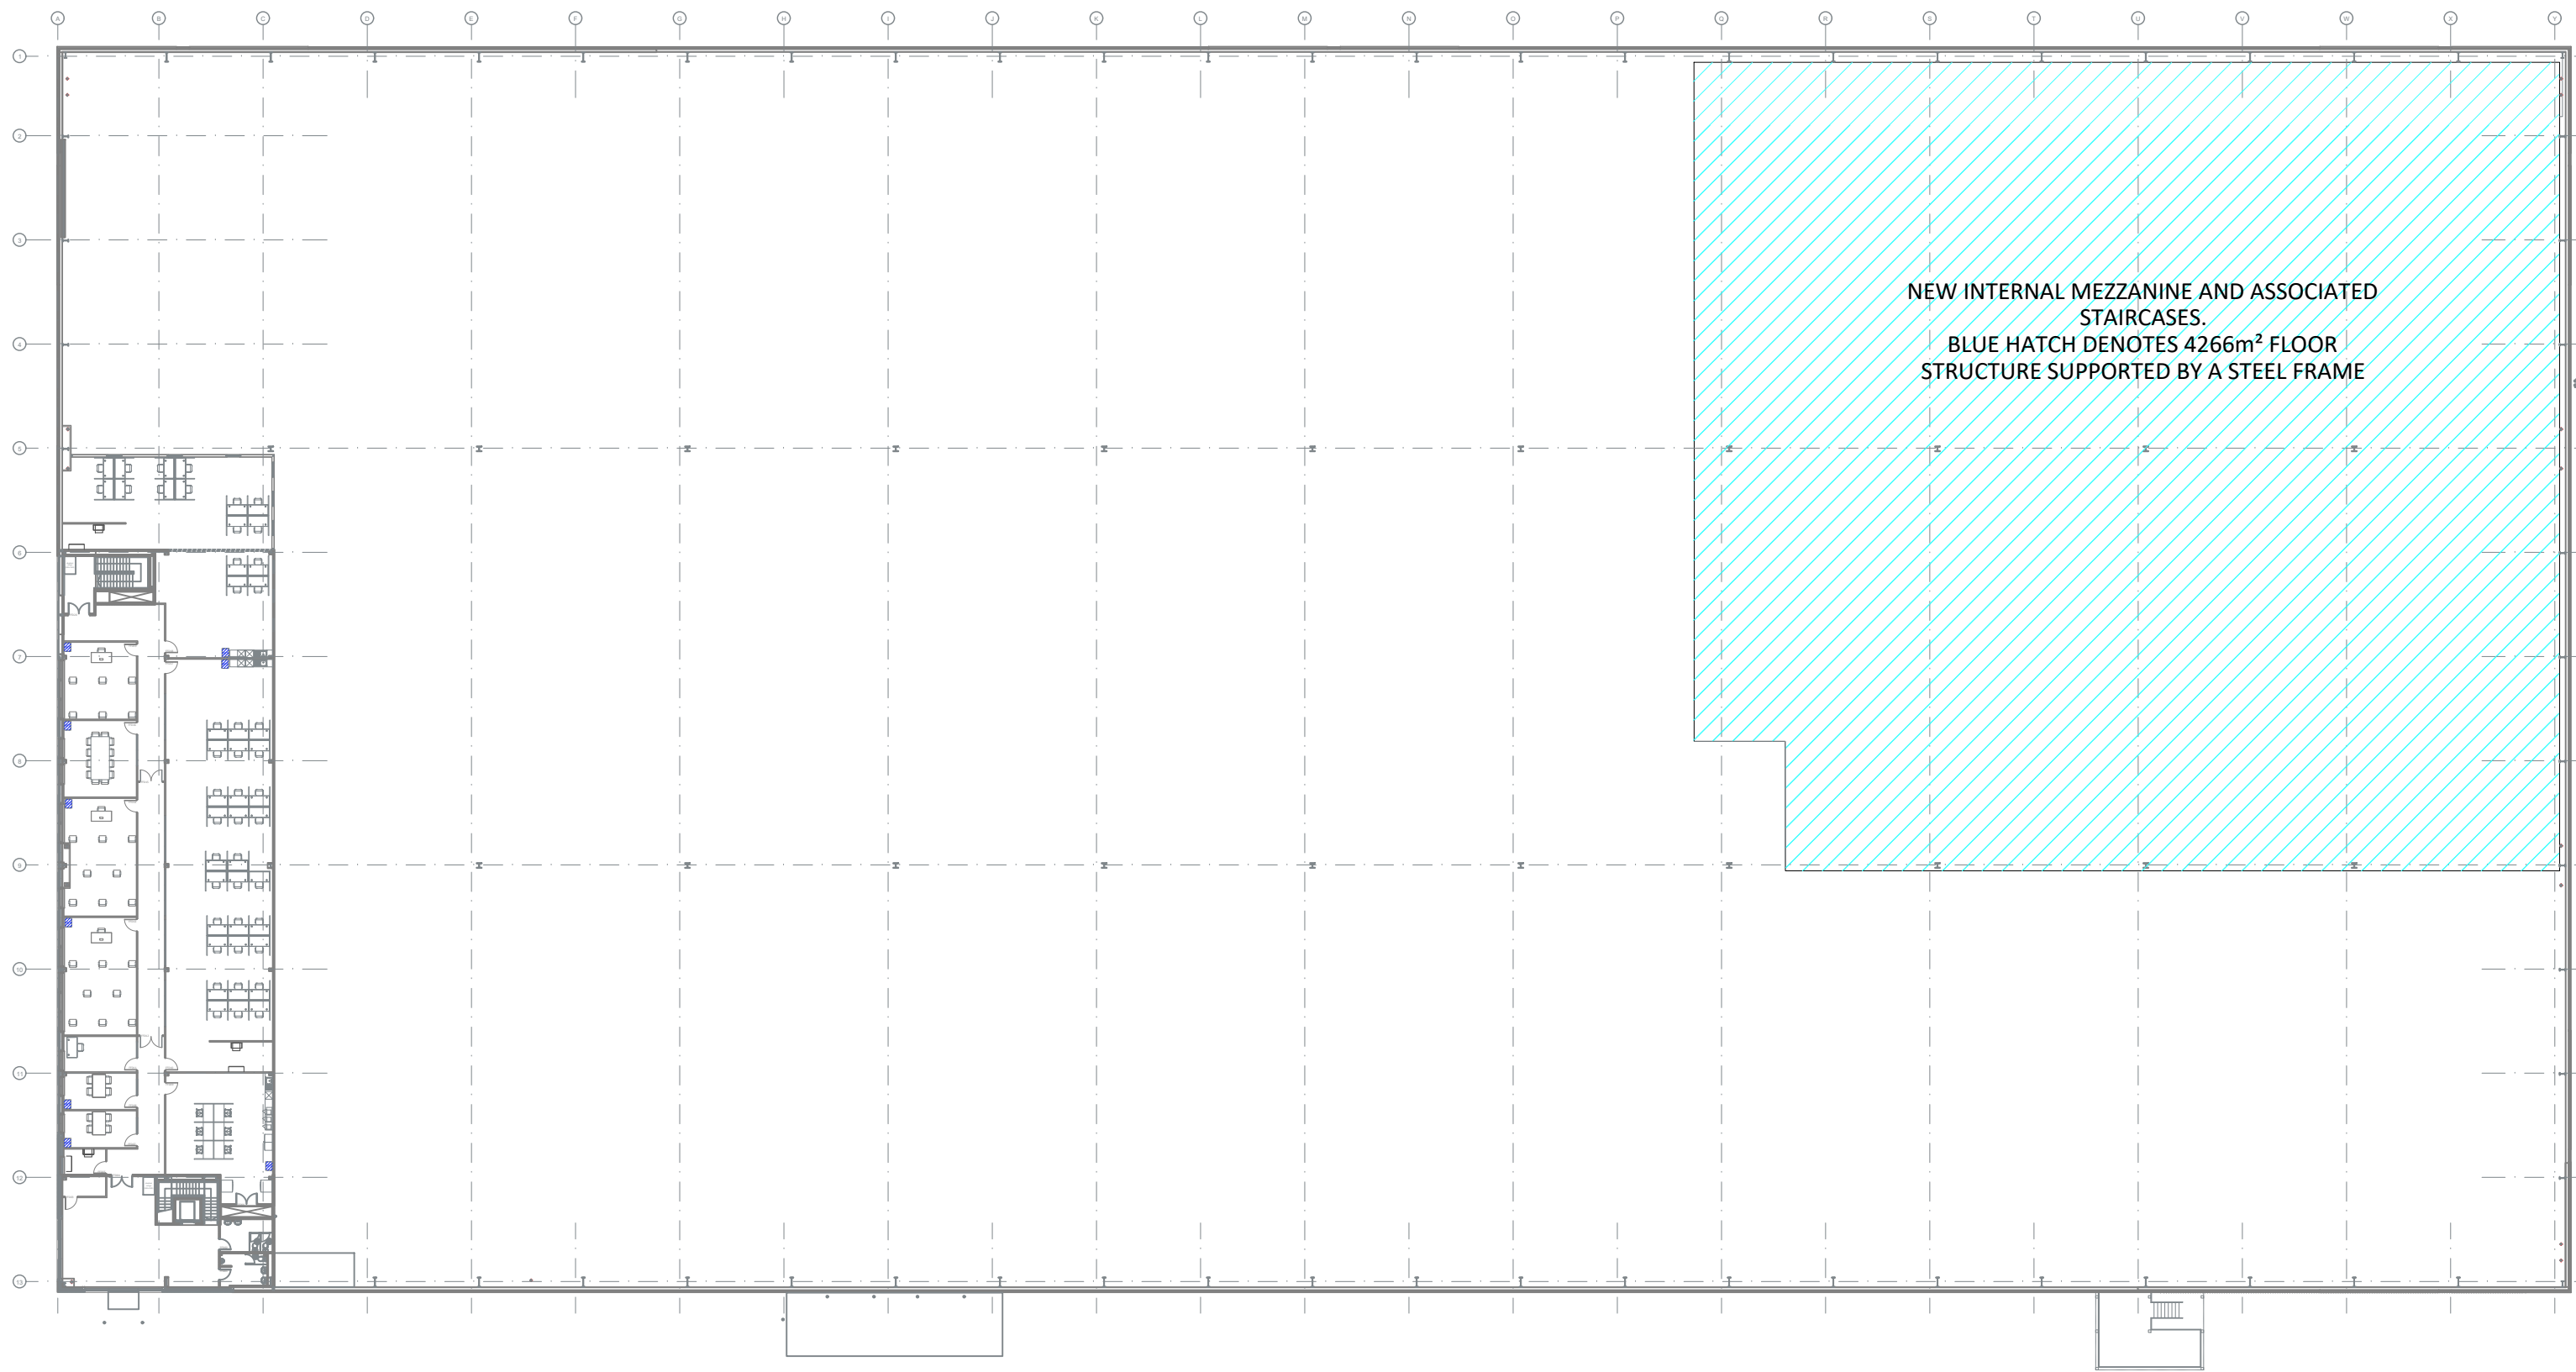

MEZZANINE PLAN
1:500

Scale this drawing for planning purposes only.
Ashton Smith to be notified of discrepancies in figured dimensions.
Contractors must check all dimensions from site.
This drawing is copyright and is for use on this site only.
This drawing is to be used solely for information as entitled.
For other information refer to the latest revision of any cross referenced drawing.



LOCATION PLAN:

NOTES:

P03	11/09/2026	UPDATED ISSUE
P02	11/09/2026	DRAWING REVISED FOLLOWING COMMENTS FROM THE DESIGN TEAM
P01	19/09/2026	INITIAL ISSUE

REV	DATE	DESCRIPTION
-----	------	-------------

REVISIONS

CB	KN
OP	KN

DRAWN BY	CHECK BY
----------	----------

PROJECT TITLE
SITE ALTERATIONS
Kingsway Business Park
John Milne Avenue, Rochdale OL16 4NG

DRAWING TITLE
MEZZANINE PLAN

RIBA STAGE	STATUS		DRAWN BY	CHECKED BY
3	PLANNING		OP	KN
SHEET	SCALE	DATE	SUITABILITY	REVISION
A1	1 : 500	11/09/2026	S3	P03

DRAWING NO.
26029 - ASA - 00 - WH.ZZ- D - A - 0006 _ (S0 - P03)

CLIENT
GLEAVE

AshtonSmith
Beyond Design

Ashton Smith, Belvedere House, 2 Victoria Avenue, Harrogate, North Yorkshire, HG1 3EL
Tel: 01423 522882 Fax: 01423 565104
www.ashtonsmith.co.uk