

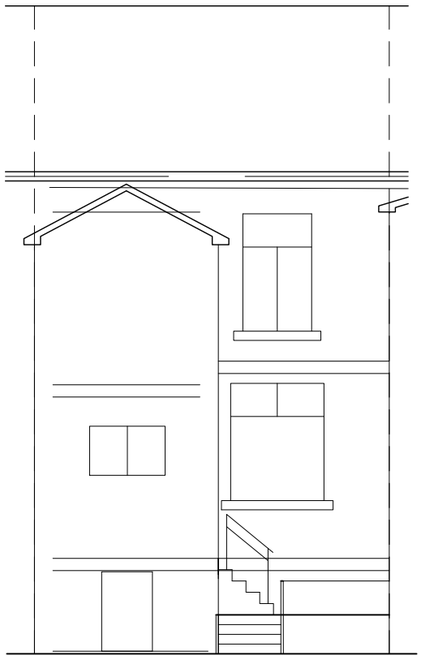



REAR ELEVATION
(EXISTING)

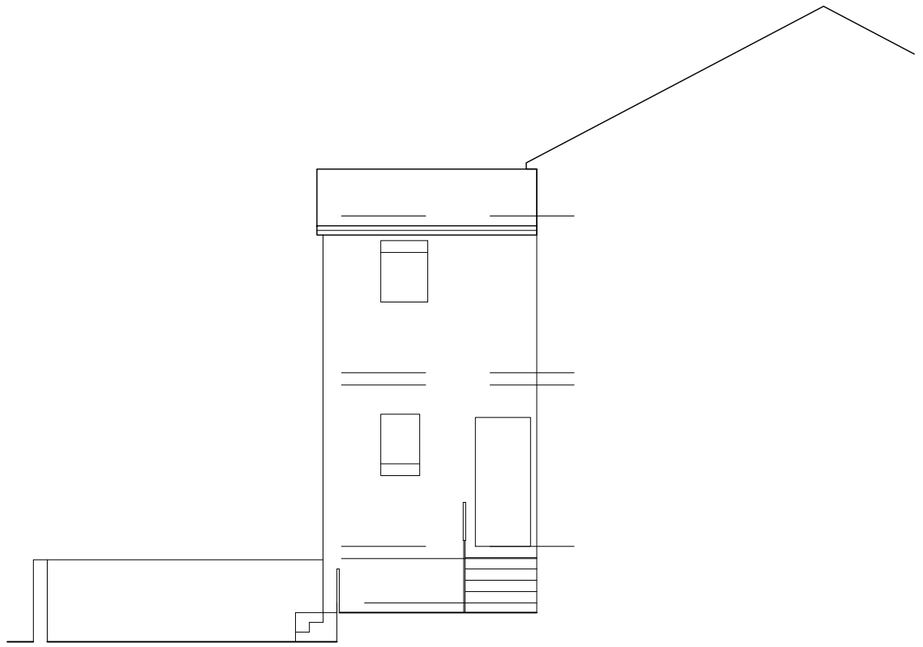


SIDE ELEVATION
(EXISTING)

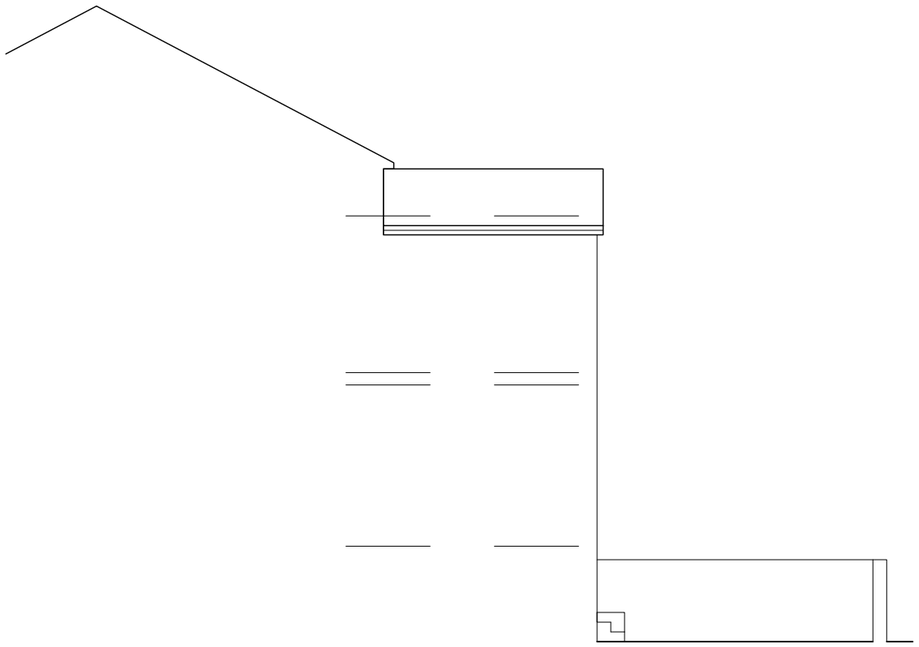

SIDE ELEVATION
(EXISTING)

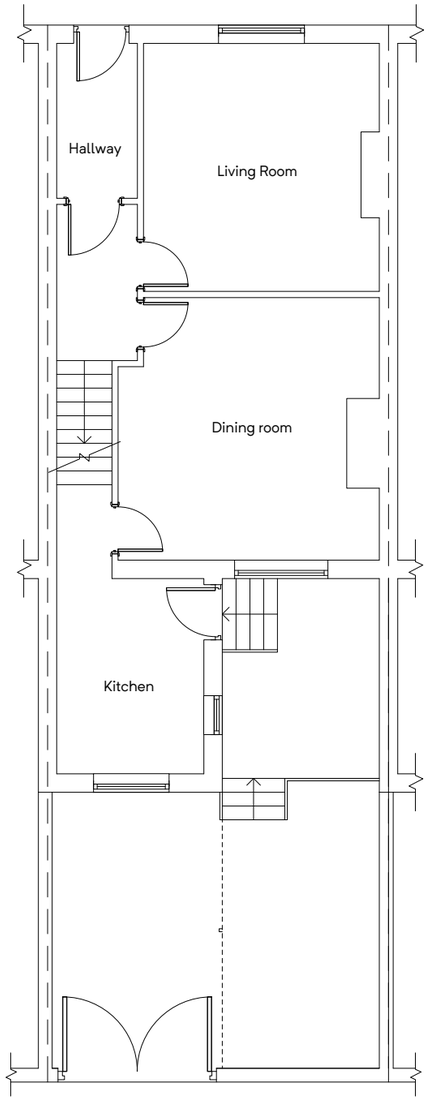

GROUND FLOOR PLAN
(EXISTING)

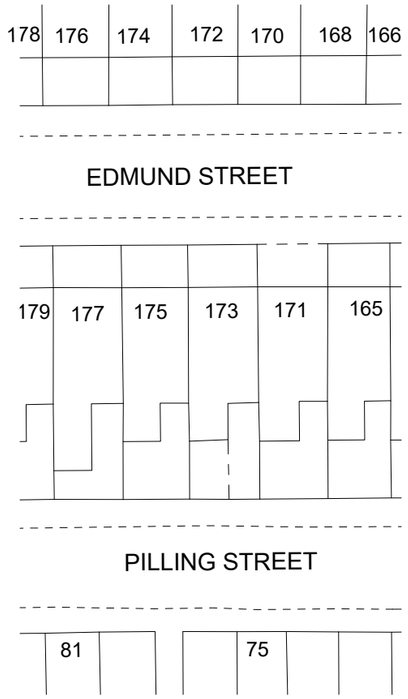

SITE PLAN
(EXISTING)

SCALE 1:500
0 5 25 METRES

SCALE 1:100
0 1 5 METRES

Building Design Services

M.FAROOQ
418 Bury Road
Rochdale
OL11 5EU
01706 712231
0796 7605 763

bds.

For:

MR LIAQUAT ALI

PROPOSED SINGLE STOREY EXTENSION AT

173 Edmund Street
Rochdale
OL12 6QG

Scale:


(Plan)
1:100 @ A3

(Elevation)
1:100 @ A3


(Site Plan)
1:500 @ A3

Job No. & Sheet


2485/1

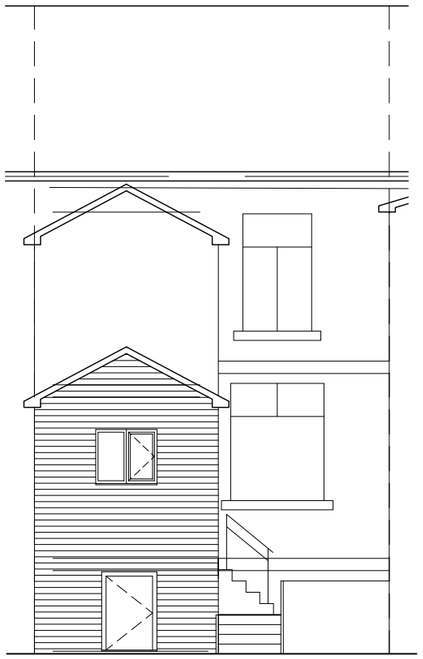


REAR ELEVATION
(PROPOSED)

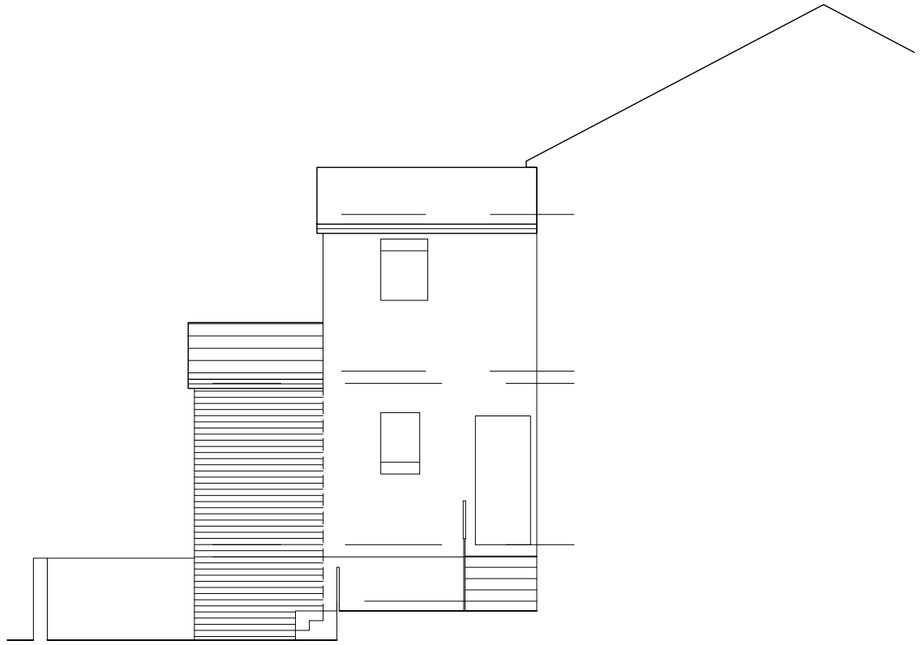

SIDE ELEVATION
(PROPOSED)

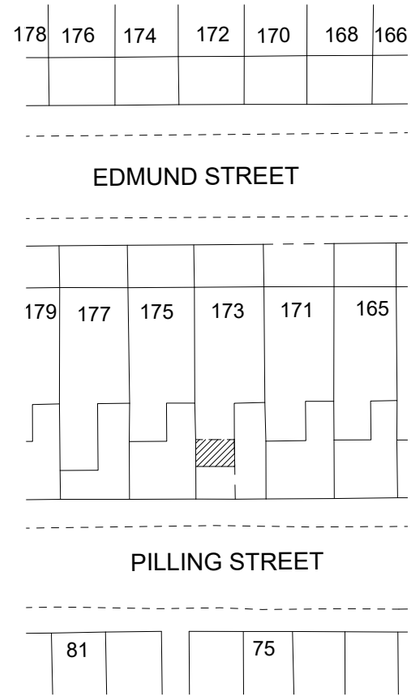

SITE PLAN
(PROPOSED)

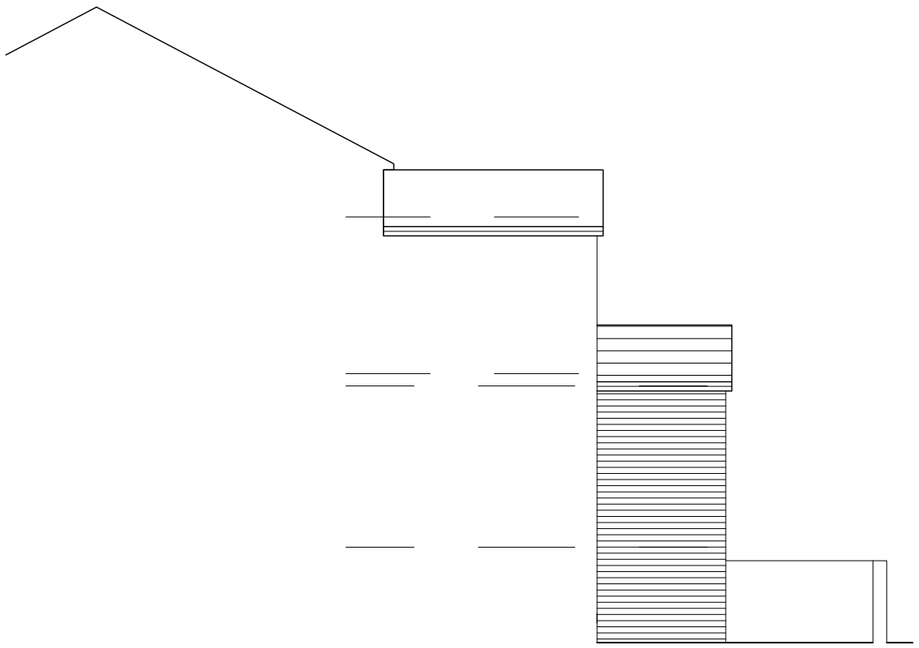

SIDE ELEVATION
(PROPOSED)



Building Design Services

M.FAROOQ
418 Bury Road
Rochdale
OL11 5EU
01706 712231
0796 7605 763

bds.

For:

MR LIAQUAT ALI

PROPOSED SINGLE STOREY EXTENSION AT

173 Edmund Street
Rochdale
OL12 6QG


Scale:

(Elevation)
1:100 @ A3

(Site Plan)
1:500 @ A3

Job No. & Sheet

2485/2

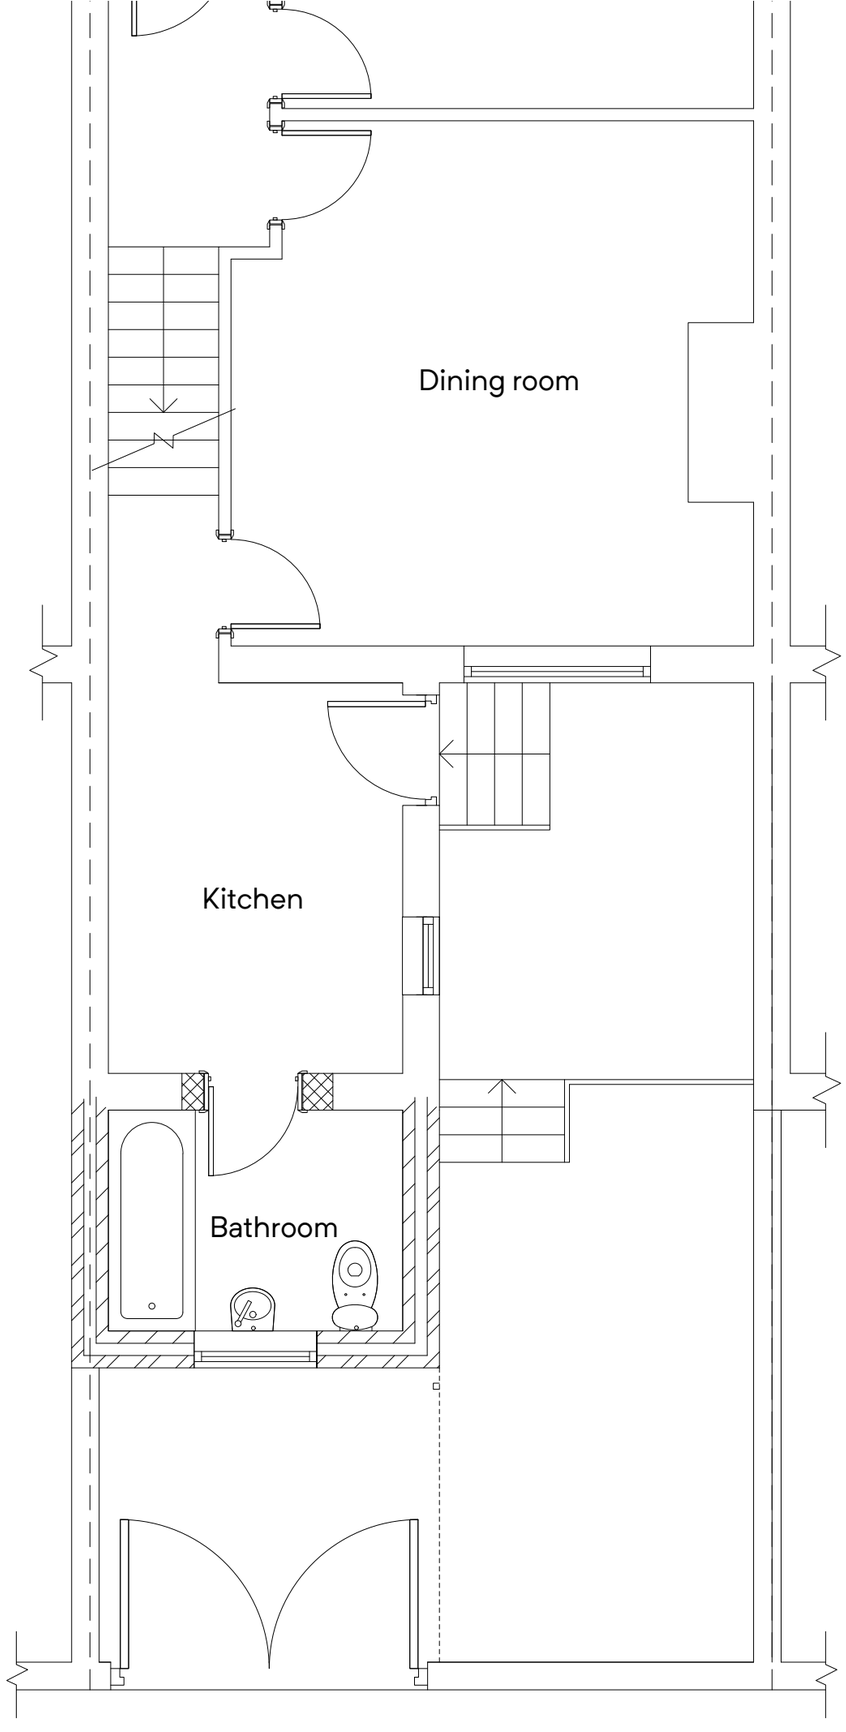

GROUND FLOOR PLAN
(PROPOSED)

SCALE 1:50
0 0.5 1 2.5 METRES

Building Design Services

M.FAROOQ
418 Bury Road
Rochdale
OL11 5EU
01706 712231
0796 7605 763

bds.

173 Edmund Street
Rochdale
OL12 6QG

For:

MR LIAQUAT ALI

PROPOSED SINGLE STOREY
EXTENSION AT

Scale:

(Plan)
1:50 @ A3

Job No. & Sheet

2485/3