
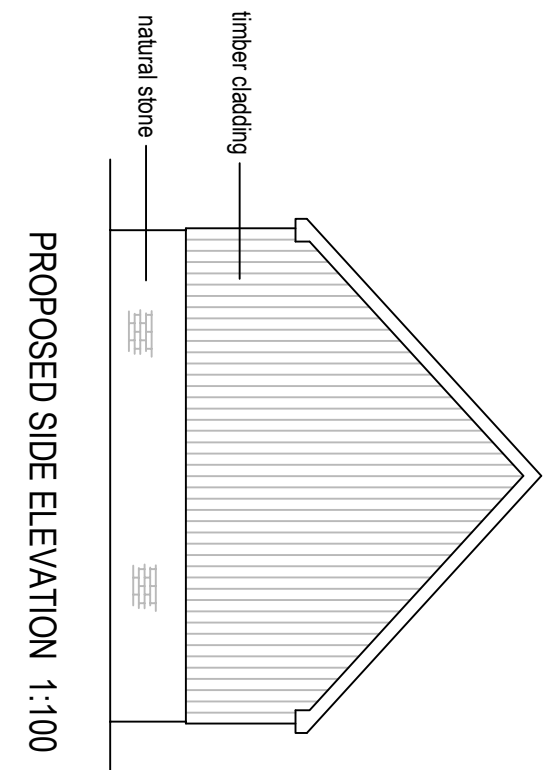
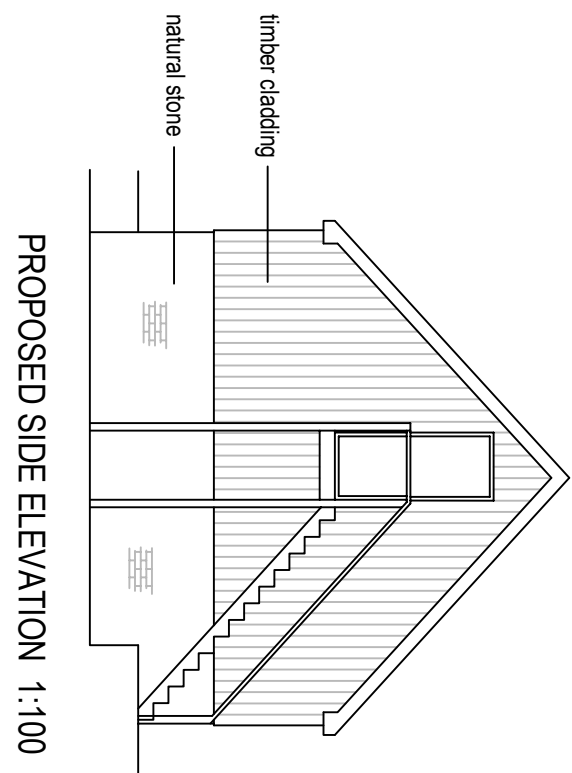
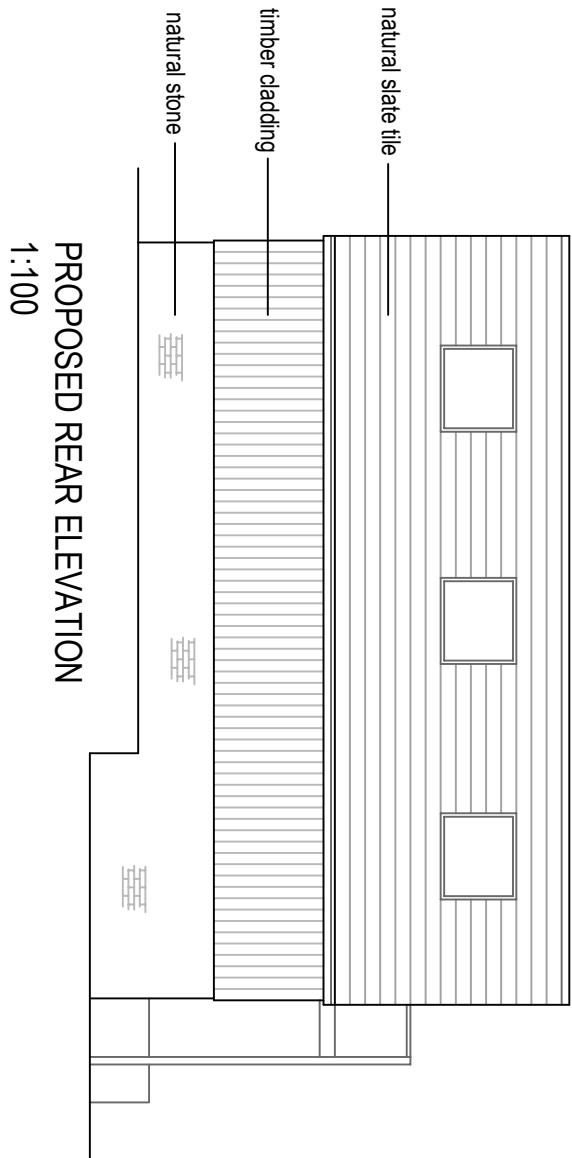
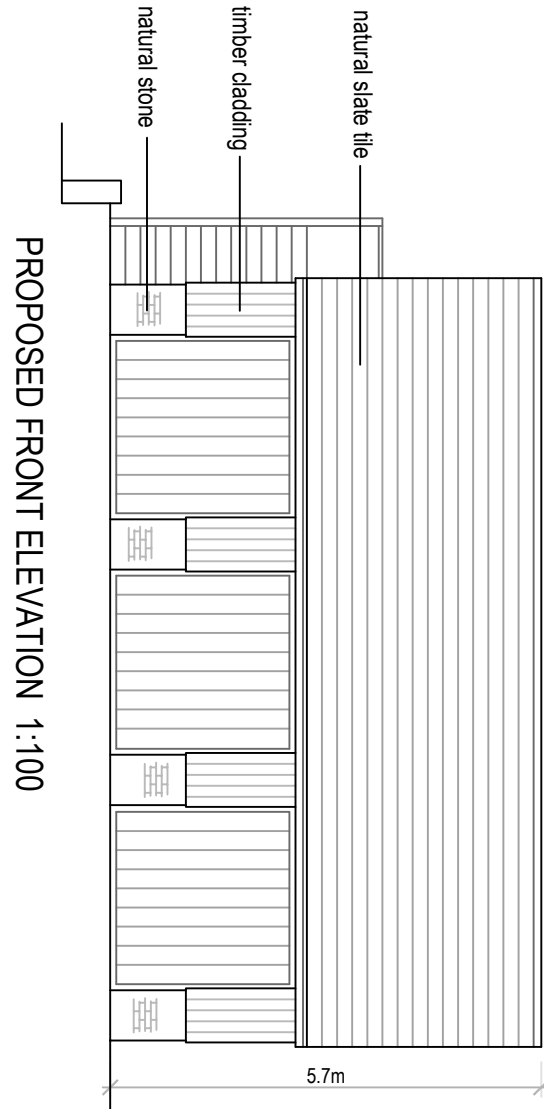
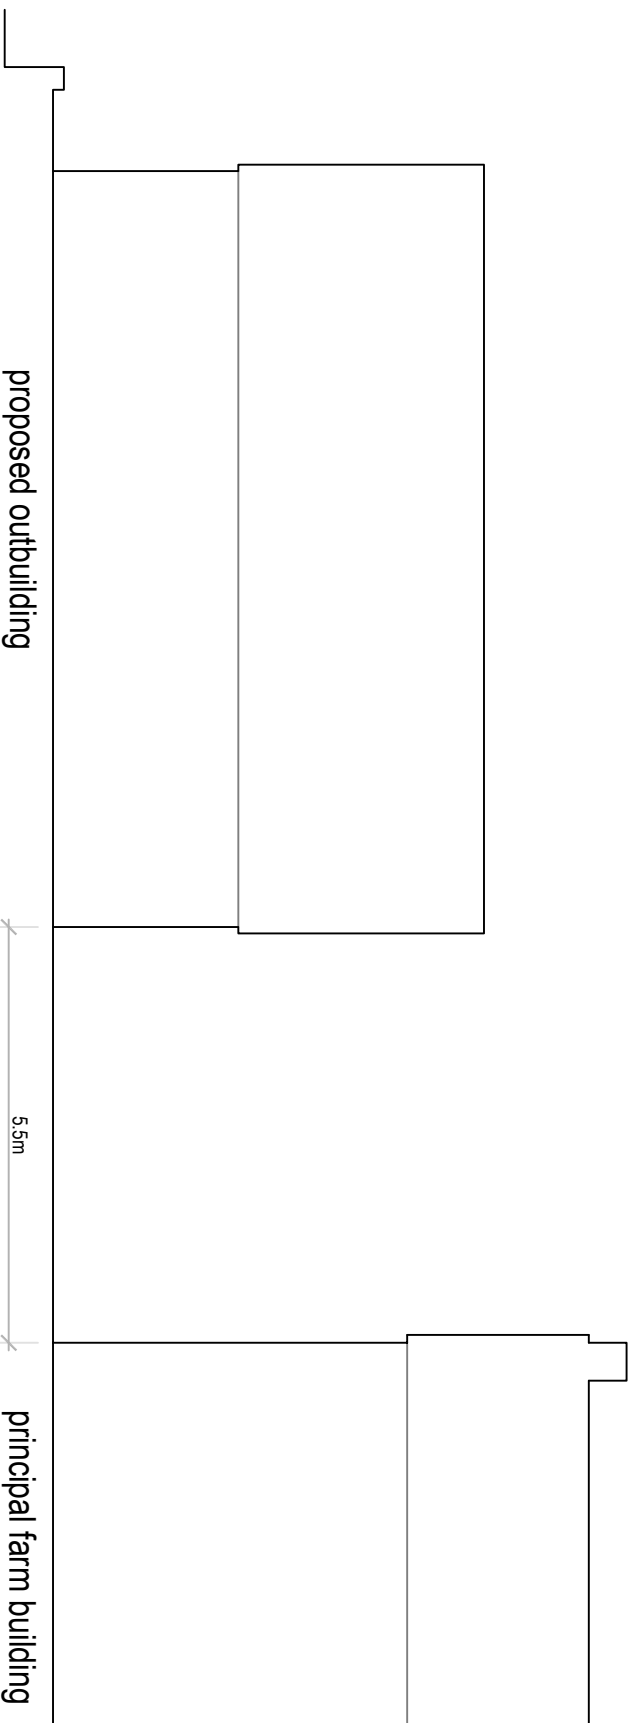
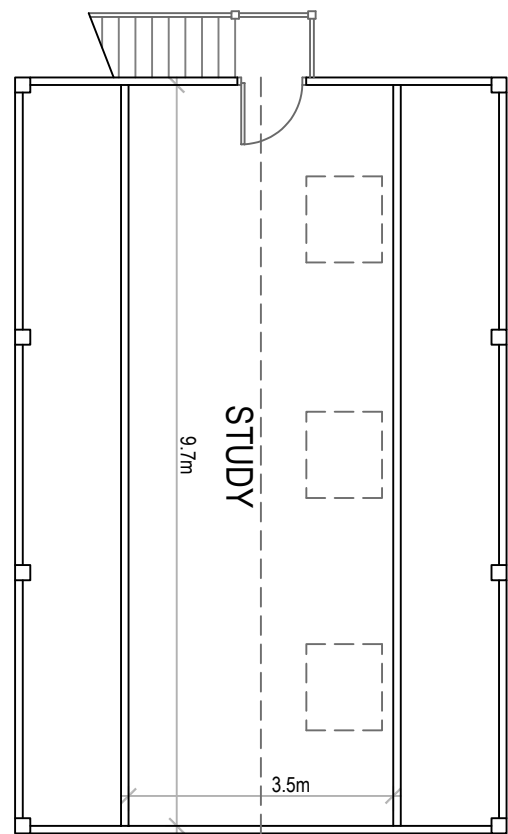
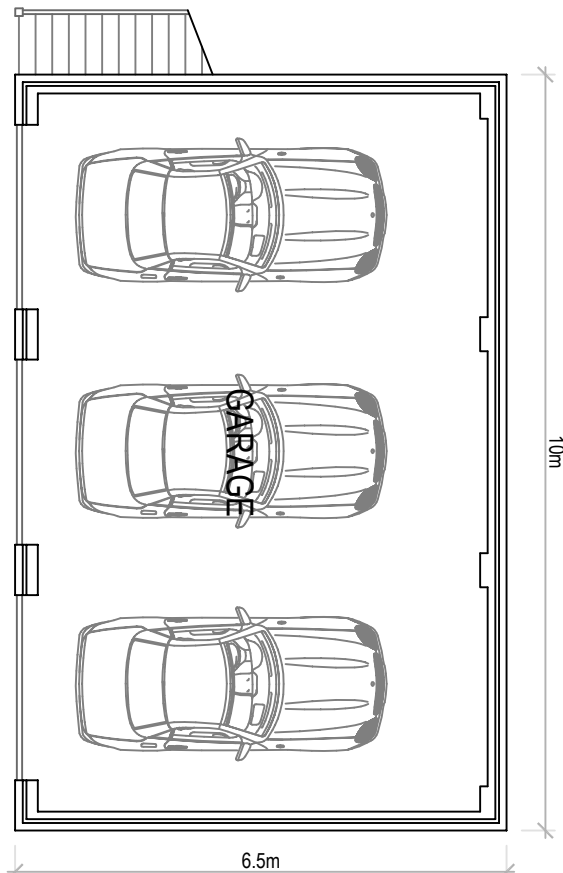
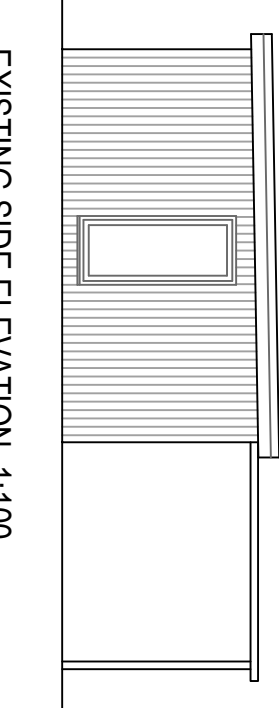
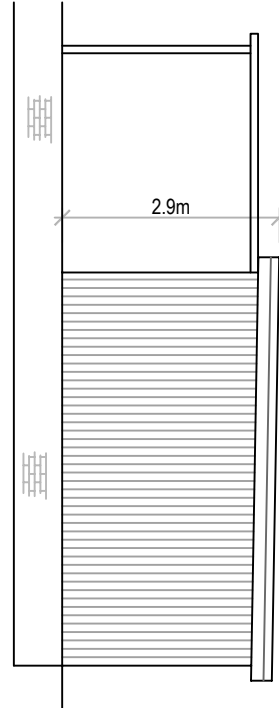
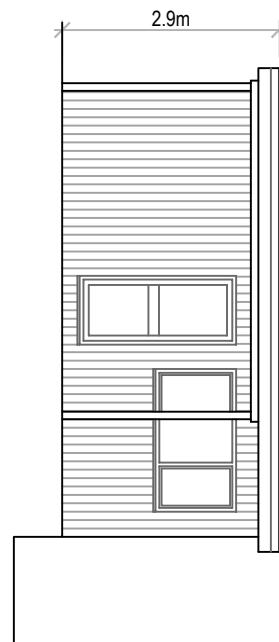
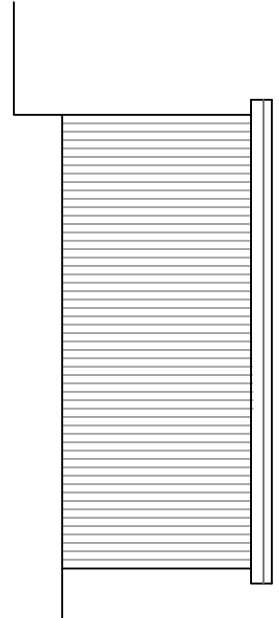


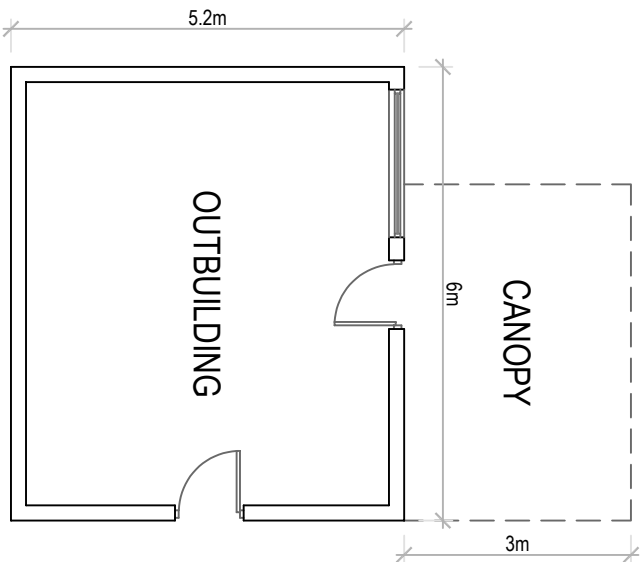

REV A General amendments

Leaches Farm
Ashworth Road, Rochdale
OL11 5UN

Existing & Proposed Plans
and Elevations

Drawn: CDW/
Scale: 1:100 & 200 @ A1
Date: May 2023

1013 ROC_01_Planning_Rev_A

CDWP
CD Wilkinson Plans

tel: 07967 522401 email: chris@cdwilkinsonplans.co.uk
5 Highmadow, Manchester, M26 1YN