





EXISTING FRONT



PROPOSED FRONT

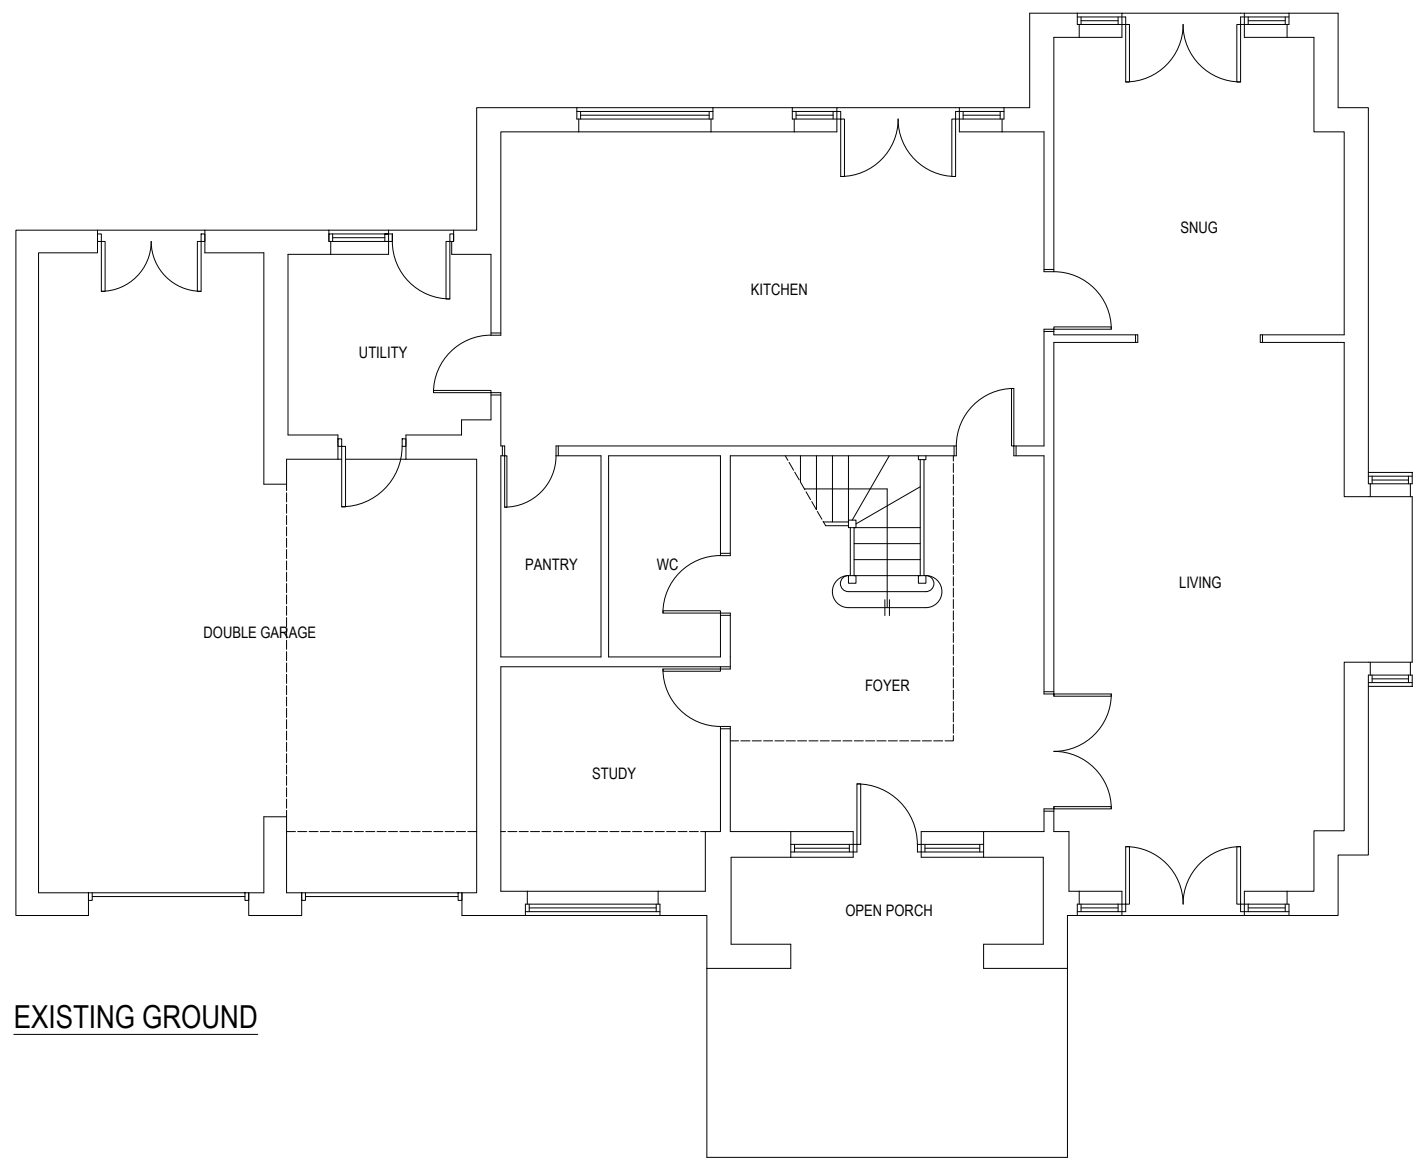

EXISTING GROUND

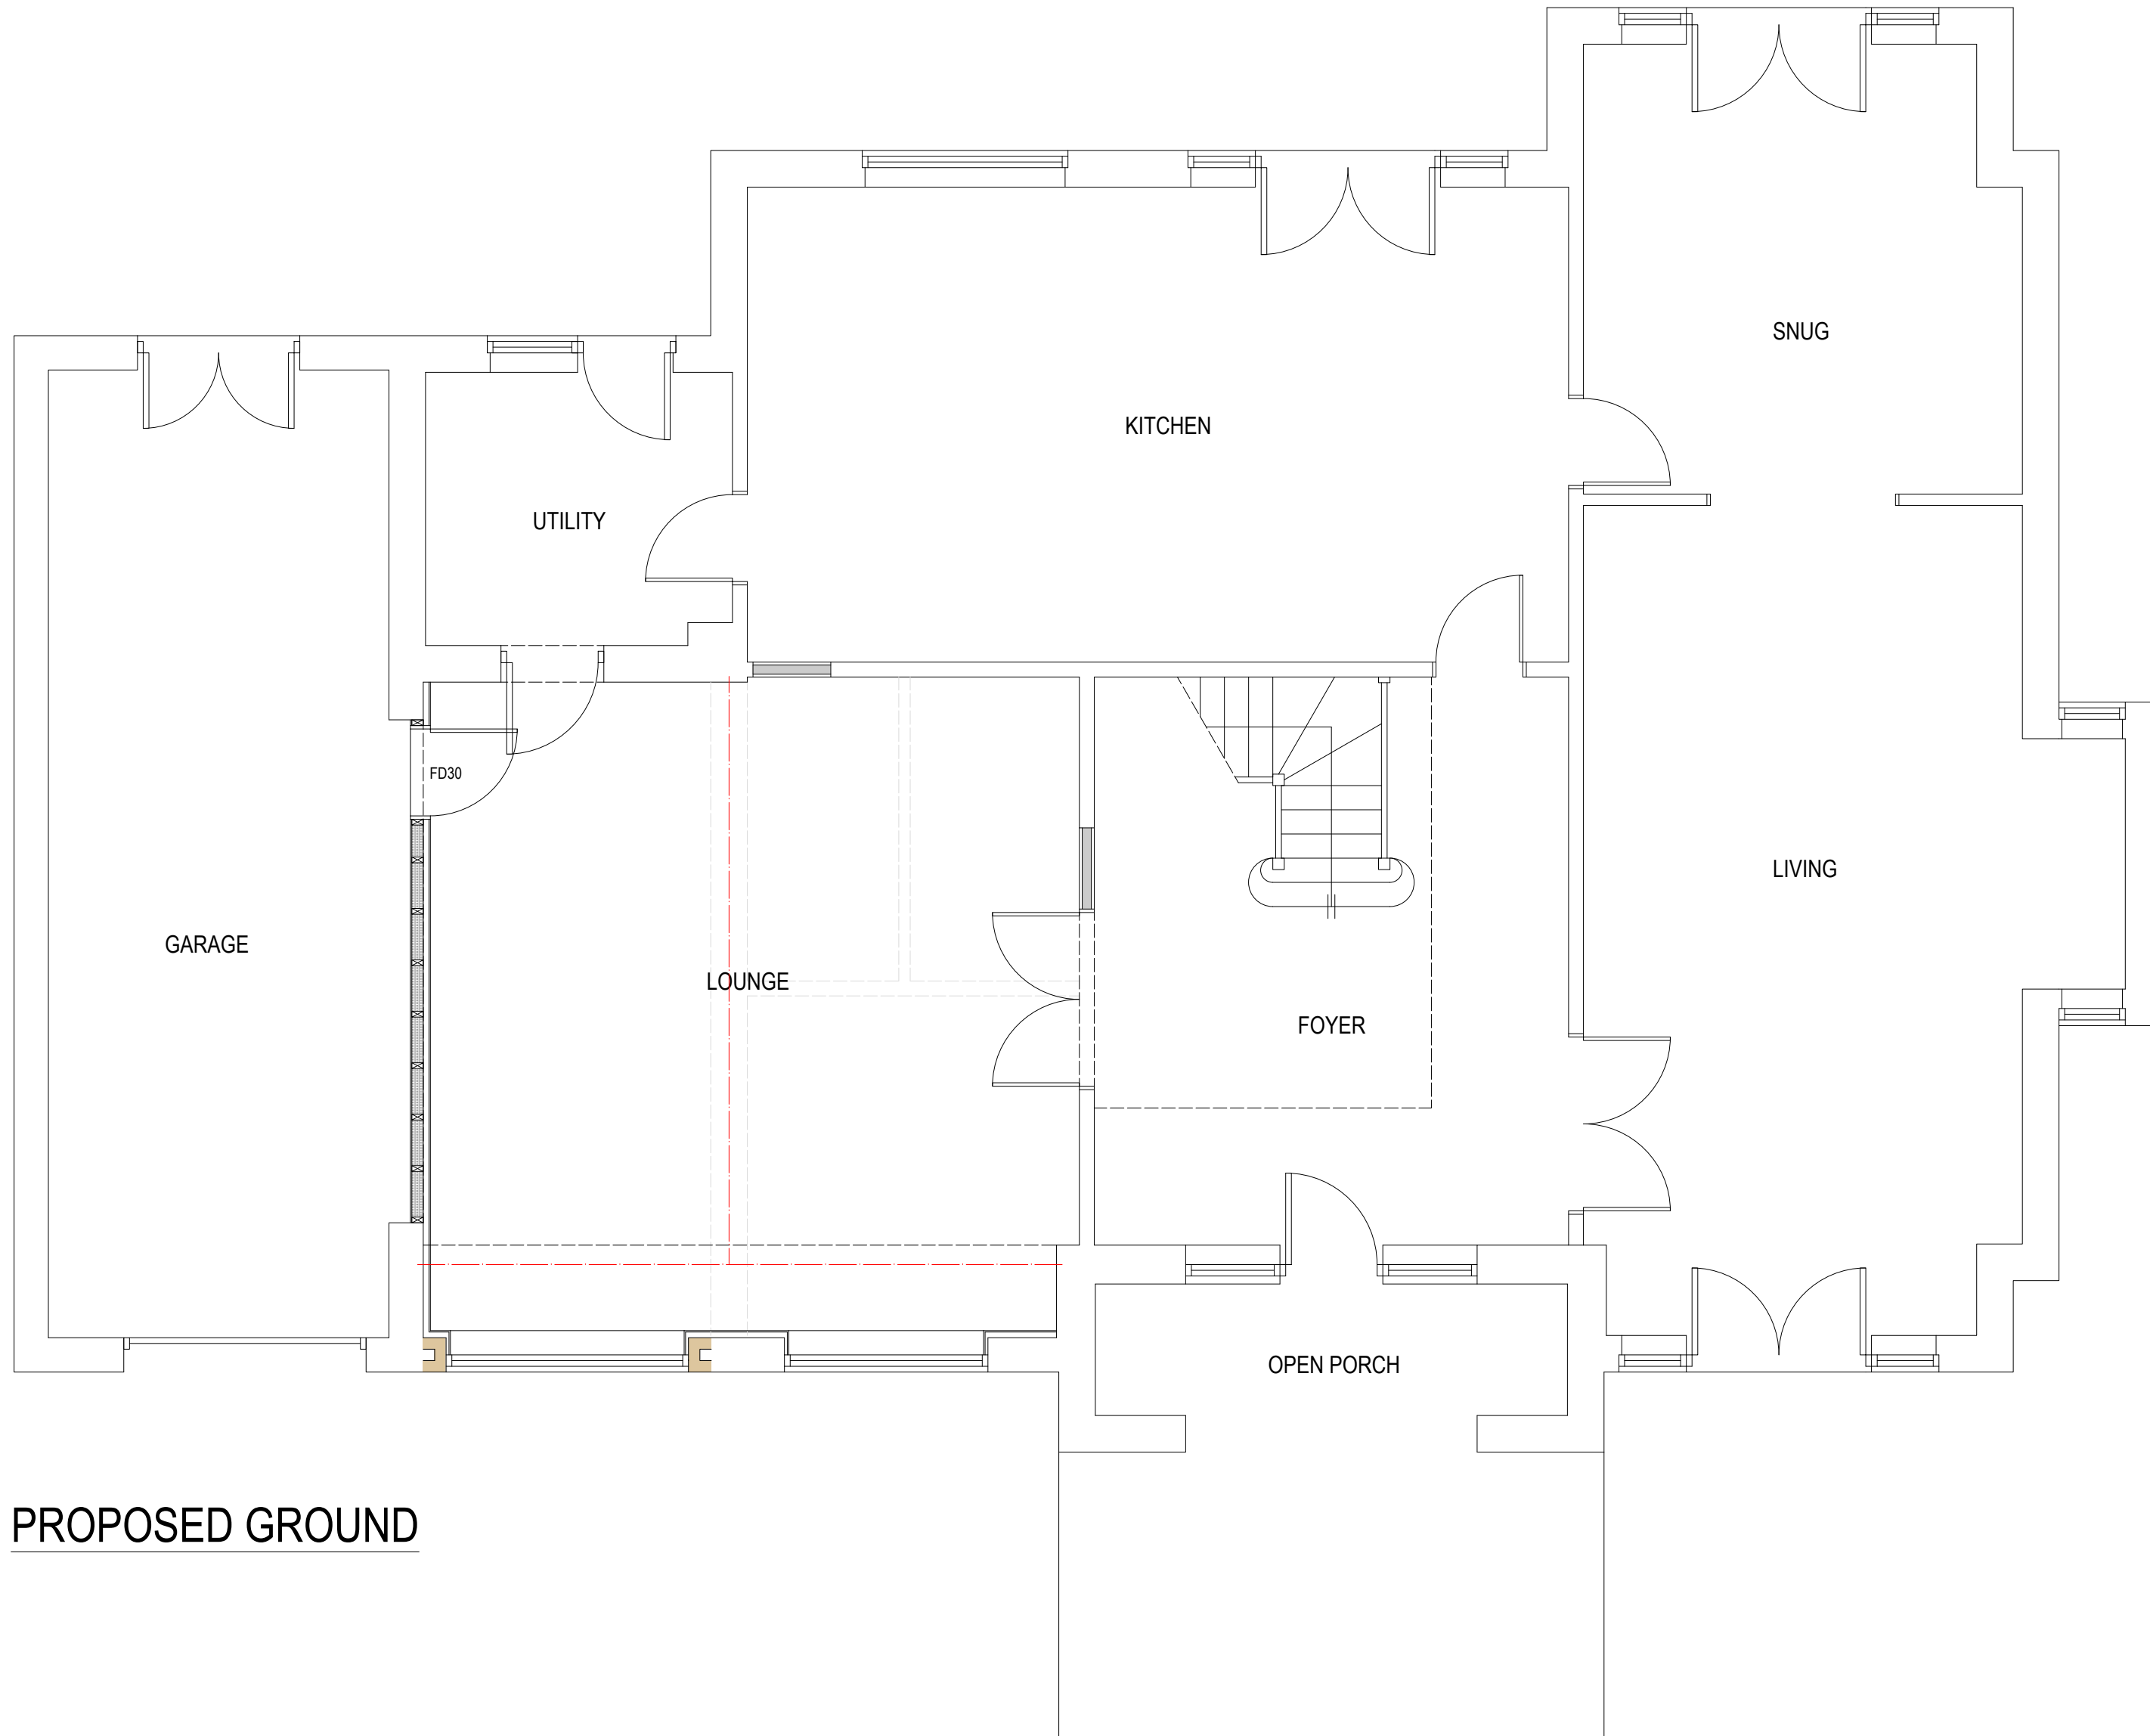

PROPOSED GROUND

GENERAL:
ADEPT DESIGN LTD. ALL RIGHTS RESERVED. NO PART OF THIS DOCUMENT MAY BE REPRODUCED WITHOUT PRIOR WRITTEN PERMISSION. COMPREHENSIVE SUPPORT IS PROVIDED THROUGHOUT THE APPLICATION PROCESS TO OPTIMISE YOUR SUBMISSION. HOWEVER, FINAL APPROVAL RESTS WITH THE LOCAL AUTHORITY AND CANNOT BE GUARANTEED.
DO NOT SCALE OFF THE DRAWING FOR CONSTRUCTION PURPOSES. THE DIMENSIONS PROVIDED ARE ONLY TO BE USED FOR PLANNING PERMISSIONS/BUILDING REGULATION PURPOSES AND ARE A APPROXIMATION (APD). REPORT ANY DISCREPANCIES TO OUR OFFICE BEFORE PROCEEDING WITH THE WORK. ALL DIMENSIONS ARE IN MILLIMETRES UNLESS STATED OTHERWISE.
WRITTEN CONSENT FROM THE NEIGHBOURING PROPERTY OWNER IS REQUIRED BEFORE ANY ENCROACHMENT OVER THE BOUNDARY LINE, INC. GUTTERS, OVERHANGS OR FOUNDATIONS AMONG ALL OTHERS.
ANY DISCREPANCIES NOT IDENTIFIED DURING THE INITIAL SURVEY DUE TO RESTRICTED VISIBILITY OR INACCESSIBLE AREAS AND SUBSEQUENTLY IDENTIFIED DURING CONSTRUCTION, MUST BE REPORTED TO OUR OFFICE FOR ASSESSMENT WITH THE CLIENT.



ADEPT
DESIGN
LTD

W: adeptdesignltd.co.uk | M: 07496819062 | E: enquiries@adeptdesignltd.co.uk

PROJECT MOUNT COURT, SHAWCLOUGH ROAD, ROCHDALE, OL12 7HR
GARAGE CONVERSION

TITLE EXISTING & PROPOSED ELEVATIONS & PLANS

CLIENT MS. AKHTAR

SCALE 1:100 & 1:50
[A1]

NUMBER A01

REVISION 001

DATE 22/09/2025