



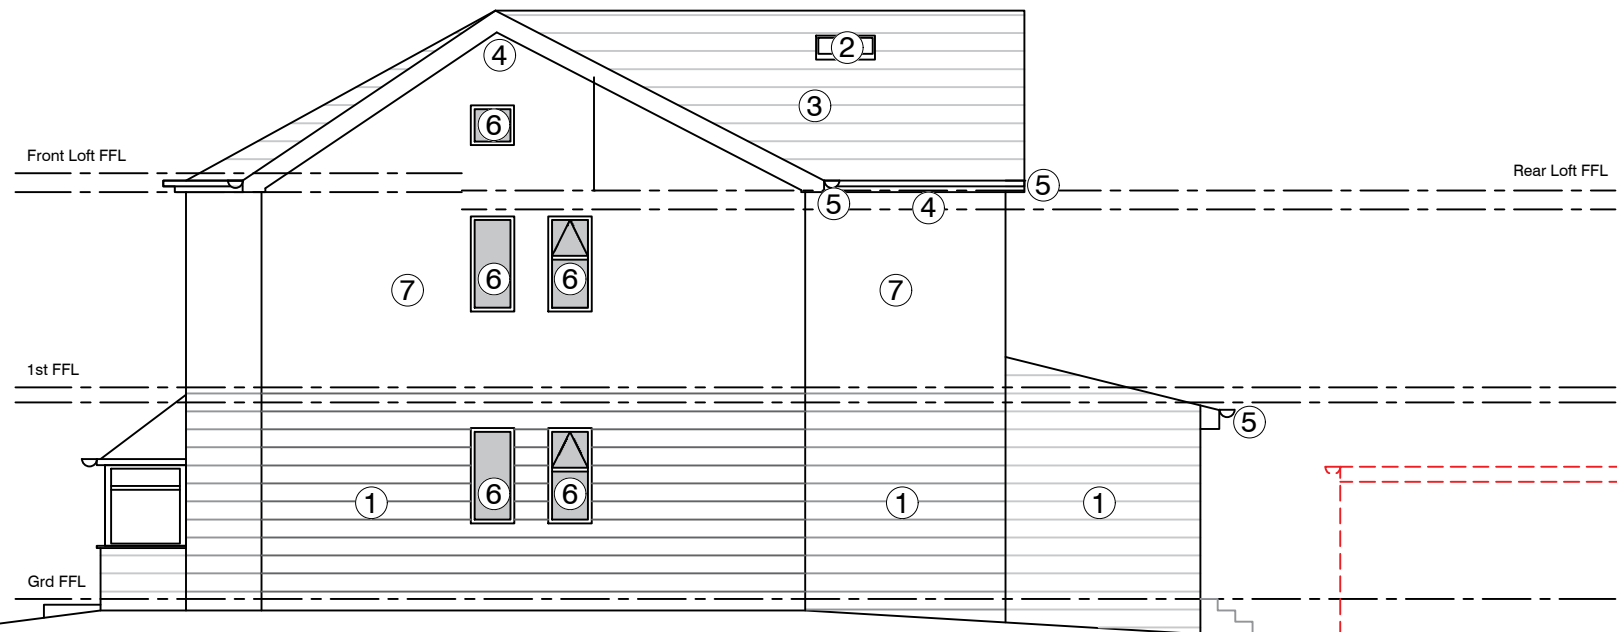

- 1 red brick to ground floor to match existing
- 2 White UPVC double glazed window/door assembly
- 3 Interlocking roof tiles to match existing
- 4 White UPVC fascia board to match existing
- 5 White UPVC rainwater & soil goods
- 6 White UPVC double glazed obscured windows
- 7 Off white render to upper floors to match existing.

SIDE 1 ELEVATION
SCALE 1 : 100

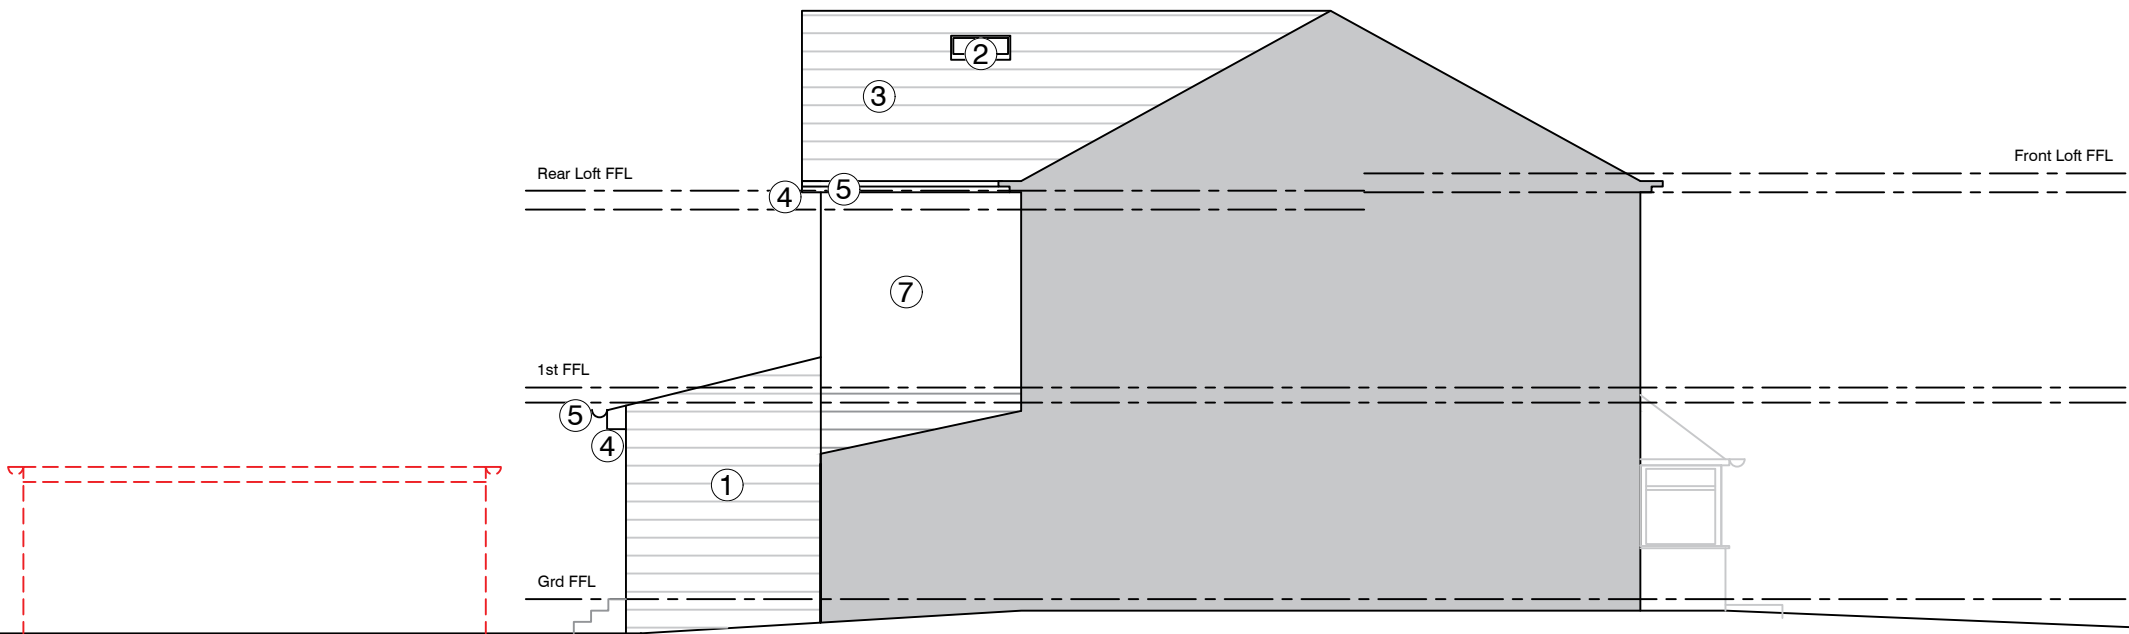

SIDE 2 ELEVATION
SCALE 1 : 100



PROPOSED ELEVATIONS
SCALE 1 : 100

IMPORTANT NOTES: Do Not Scale from this Drawing.
Use Figured Dimensions Only.

DRAWING STATUS:

PLANNING

FOOTPRINT DESIGN

E info@footprintdesign.net
W www.footprintdesign.net

CLIENT: HABIB

SCALE: 1:100@A3
DATE: 08.05.26

PROJECT: 19 CASTLE HILL CRESCENT, ROCHDALE

DRAWING TITLE: PROPOSED GA ELEVATIONS

DRAWING NO: Q003_E(00)011