


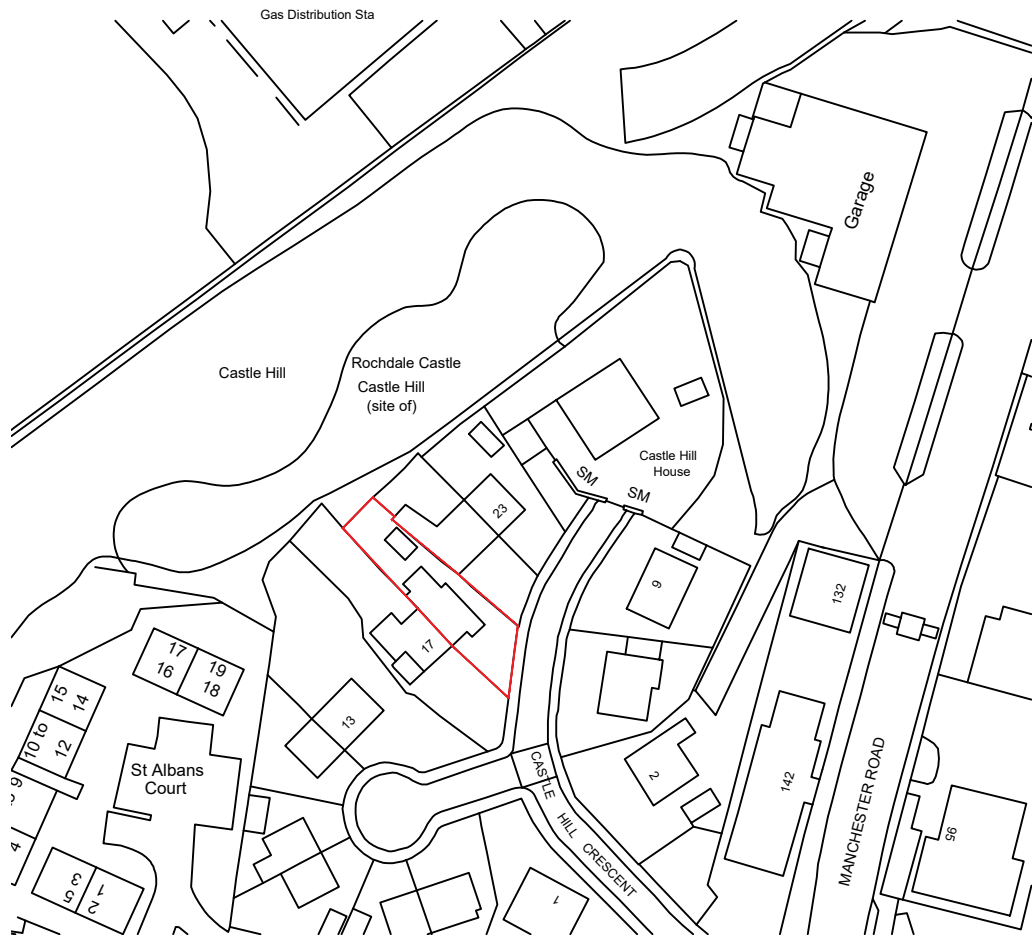

LOCATION PLAN
SCALE 1 : 1250



LOCATION PLAN
SCALE 1 : 2500



SITE LOCATION PLAN

IMPORTANT NOTES: Do Not Scale from this Drawing.
Use Figured Dimensions Only.

DRAWING STATUS:

PLANNING

REVISION	DATE	DESCRIPTION

FOOTPRINT DESIGN

E info@footprintdesign.net
W www.footprintdesign.net

CLIENT: HABIB	SCALE: @A3	DATE: 08.05.26
PROJECT: 19 CASTLE HILL CRESCENT, ROCHDALE		
DRAWING TITLE: SITE LOCATION PLAN		
DRAWING NO: Q003_L(00)1000		