



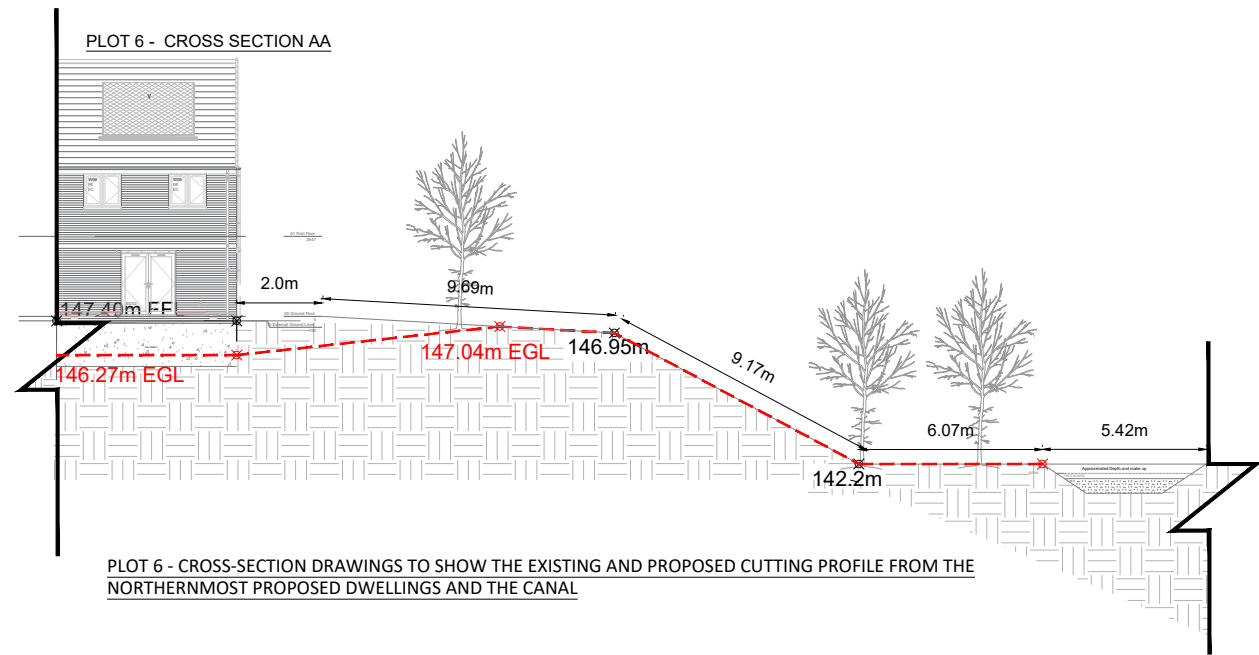

SCALE : 1:250


MCI Notes

Cross-sections provided showing existing and proposed levels between the northernmost proposed dwellings and the Rochdale Canal. The drawings illustrate the proposed cut and fill earthworks only. No reprofiling, regrading or stabilisation works are proposed to the existing canal cutting slope, which remains unchanged.

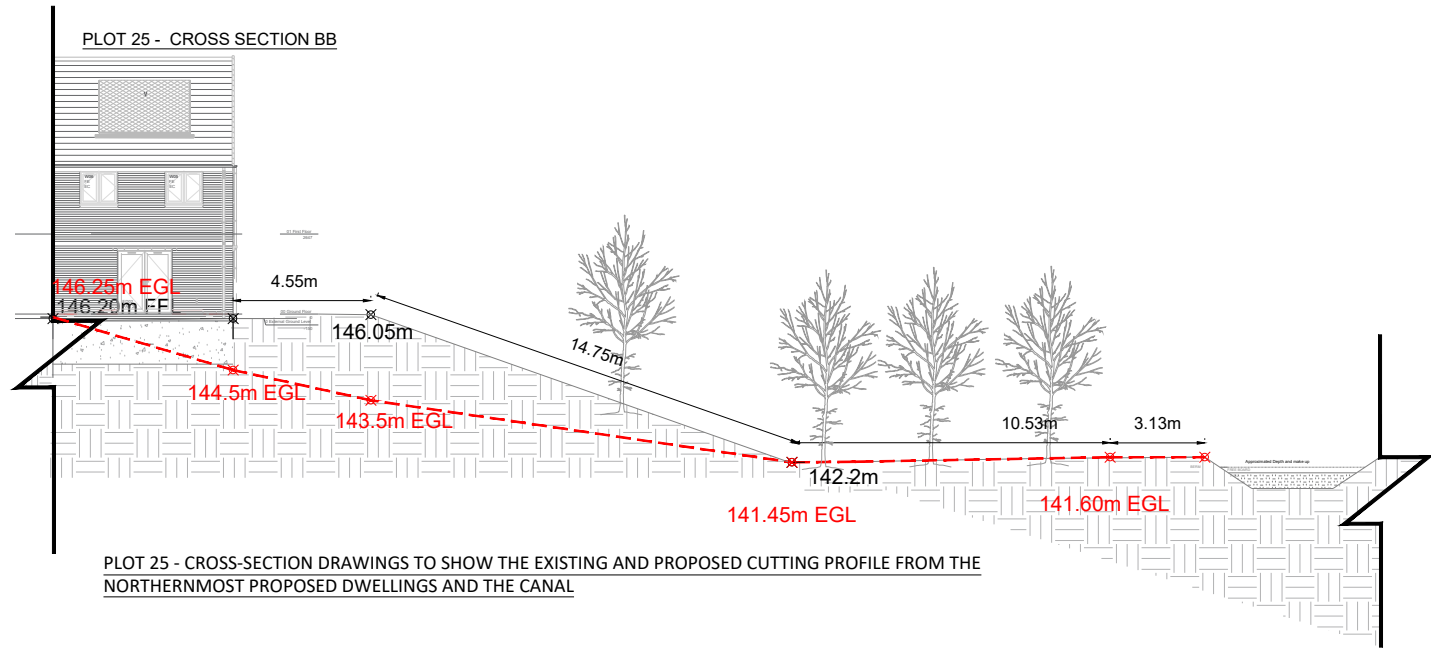

SCALE : 1:250

CROSS-SECTION LOCATIONS  
NTS

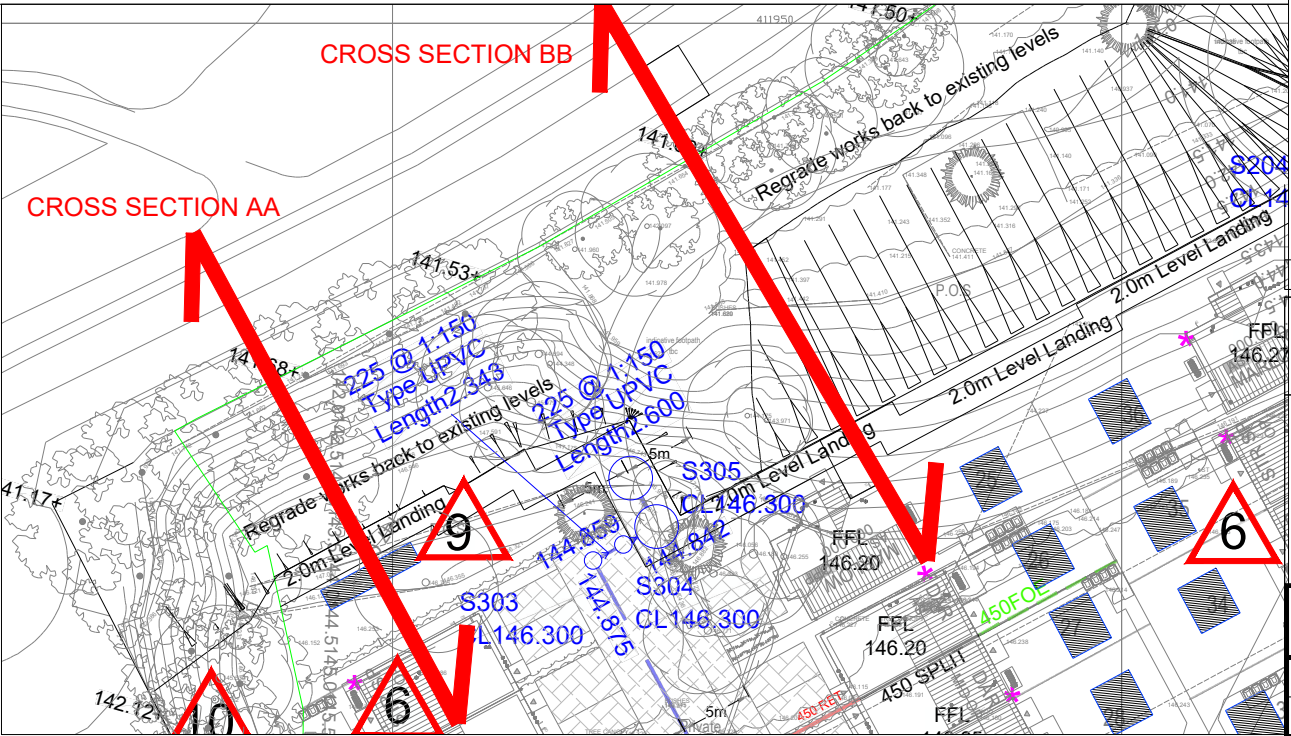

|   |          |           |                                              |                |           |
|---|----------|-----------|----------------------------------------------|----------------|-----------|
| REV   | DATE     | DRAWN     | DESCRIPTION                                  | ARCH CHECK     | ENG CHECK |
| -   | 14.09.26 | VU        | CROSS SECTION OF EXISTING VS FL CUT AND FILL | LS             | -         |
| TITLE   |          |           |                                              |                |           |
| CROSS-SECTION DRAWINGS EXISTING AND PROPOSED CUTTING PROFILE   |          |           |                                              |                |           |
| <div><div><div><div>MCI</div><div>A KEEPMOAT HOMES COMPANY</div></div></div><div><div>M.C.I. Developments Ltd.</div><div>15 Beecham Court,<br/>Smithy Brook Road,<br/>Wigan, WN3 6PR</div><div>tel: 08448871467<br/>fax: 08448871468<br/>web: www.mcidevelopments.com<br/>email: admin@mcidevelopments.com</div></div></div> |          |           |                                              |                |           |
| PROJECT   |          |           |                                              |                |           |
| GREENFIELD LANE   |          |           |                                              |                |           |
| DRN BY   | VU       | SCALE     | JOB REF                                      | DRAWING NUMBER | REV       |
| DATE   | 14.09.26 | VARIABLES | 109                                          |                | -         |