

KEY

- 1
- New natural timber cladding
(~70mm planks with 10mm shadow gaps)
- 2
- New Painted Render
Colour:Chalk White
- 3
- New Dark Painted Render with cladding
battens to match natural cladding
- 4
- New Painted / Stained Timber Cladding
otherwise as above Colour: Black
- 5
- New Double Glazed Windows.
Colour: Mid Grey
- 6
- New Double Glazed French Doors.
Colour: Mid Grey
- 7
- New Colour coated pressed metal.
Colour: Basalt Grey
- 8
- New colour coated aluminium standing
seam roof finish


See materials sheet DYS01/250

NOTES


1. This drawing and the copyrights and patents herein are the designer's property and may be used or reproduced only under contract.
2. All dimensions are to be verified prior to commencement on site, and any discrepancies must be reported to the designer.
3. Figured dimensions only are to be used from this drawing. If any doubt exists, then clarification must be sought from the designer. On no account scale off this drawing.
4. All work must be carried out in accordance with the current Building Regulations, Codes of Practice and British Standards. If any doubt exists then clarification must be sought from the designer.



PROPOSED REAR (NORTH WEST) ELEVATION

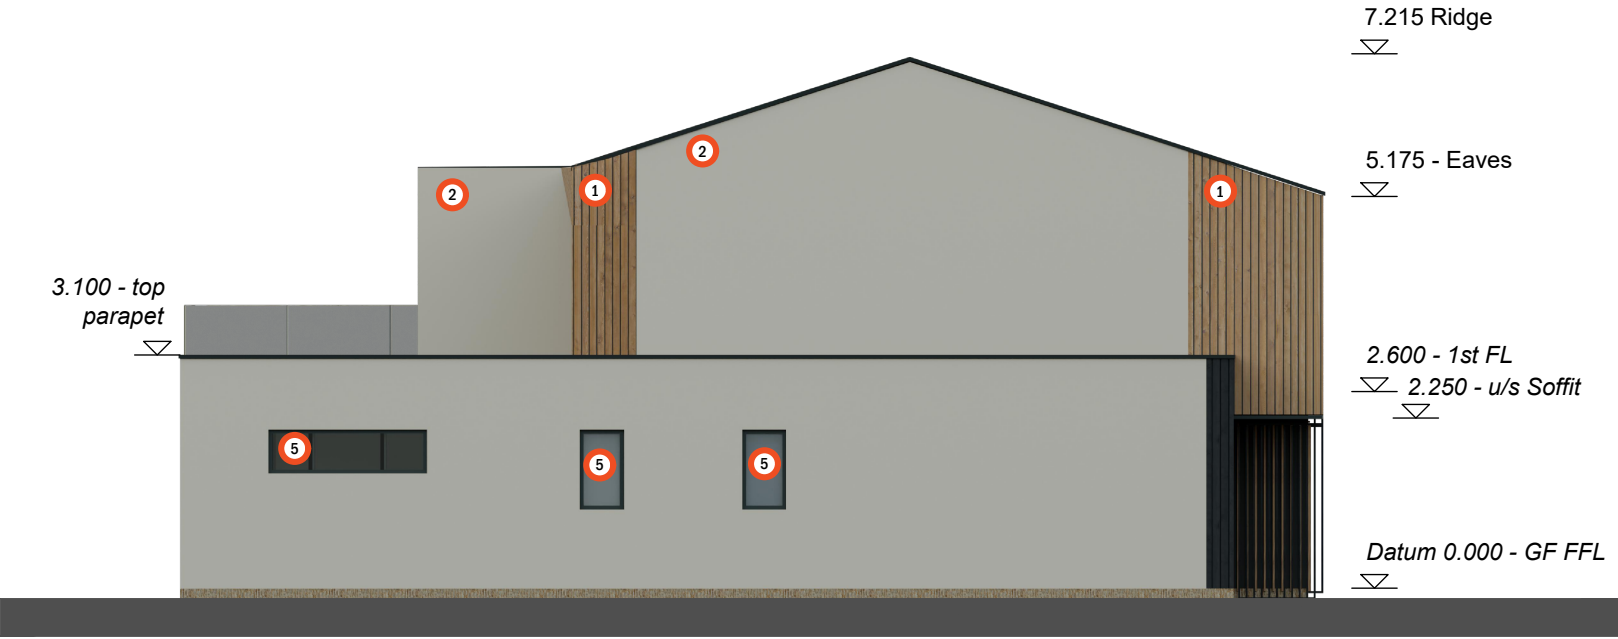

PROPOSED SIDE (SOUTH WEST) ELEVATION

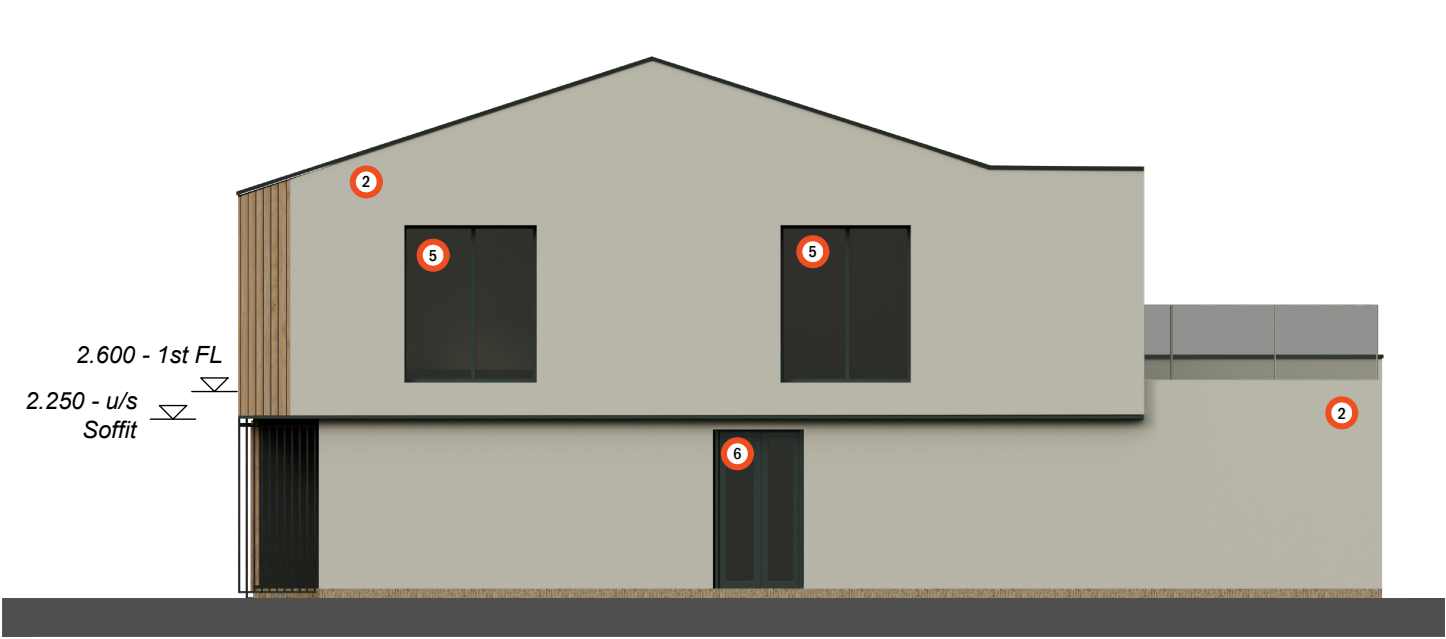

PROPOSED SIDE (NORTH EAST) ELEVATION



PROPOSED FRONT (SOUTH EAST) ELEVATION

C	Materials Adjusted	22.09.26
B	Revised Design	10.08.26
Revisions		

Client
Mr Liam Dyson

Project
Proposed Extension Internal Alterations
and New First Floor over Existing
Bungalow.
5 Alexander Drive, Milnrow, OL16 3LY

Drawing Title
Proposed Elevations

Drawing Number	Revision
DYS01/203	C

Date	Scale
03.08.26	1:100

ROBERT OCKELFORD
ARCHITECTURAL DESIGN

+44 (0) 7736 305 995
contact@ro-ad.co.uk
4 Providence Street, Walsden
Totterdalen, OL14 6TH