


A

PARTY WALL



PARTY WALL

PARTY WALL

CHASHTIA BOOK CENTRE

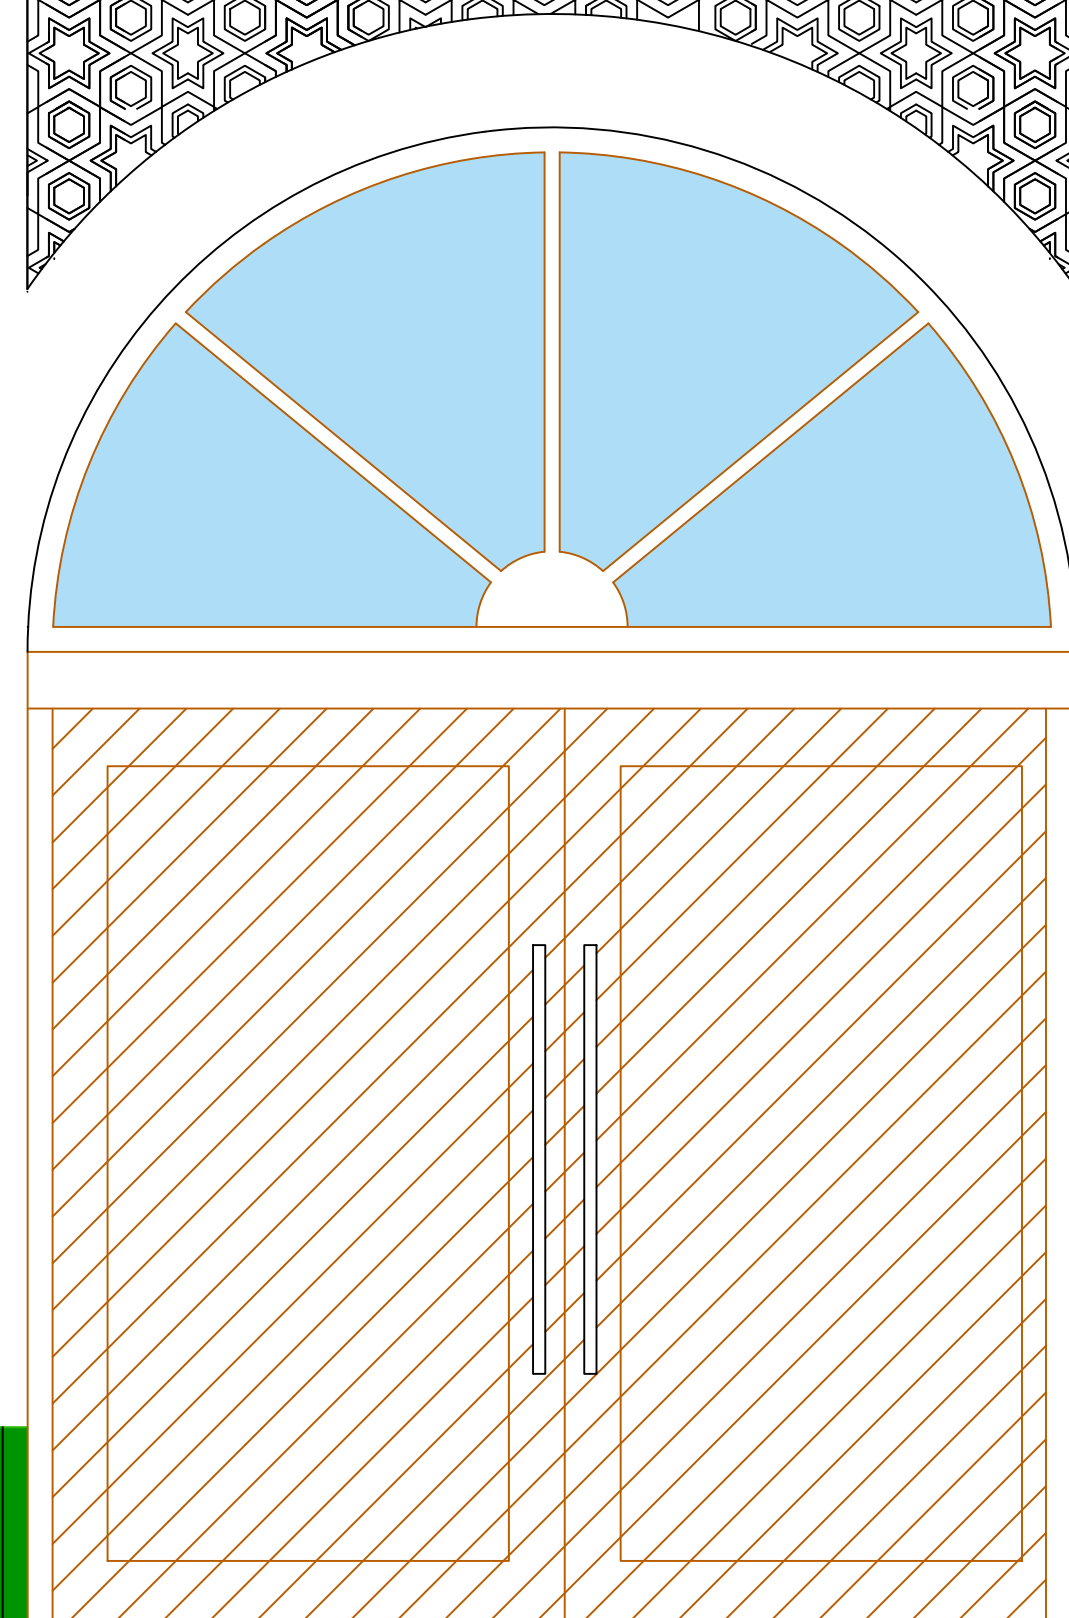

JAMIA CHASHTIA

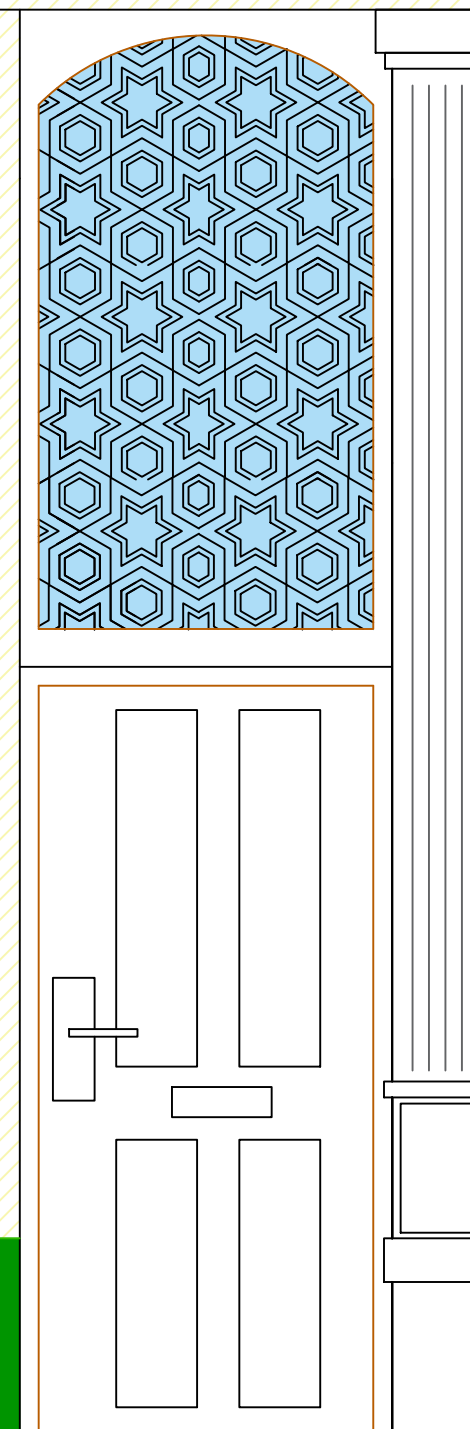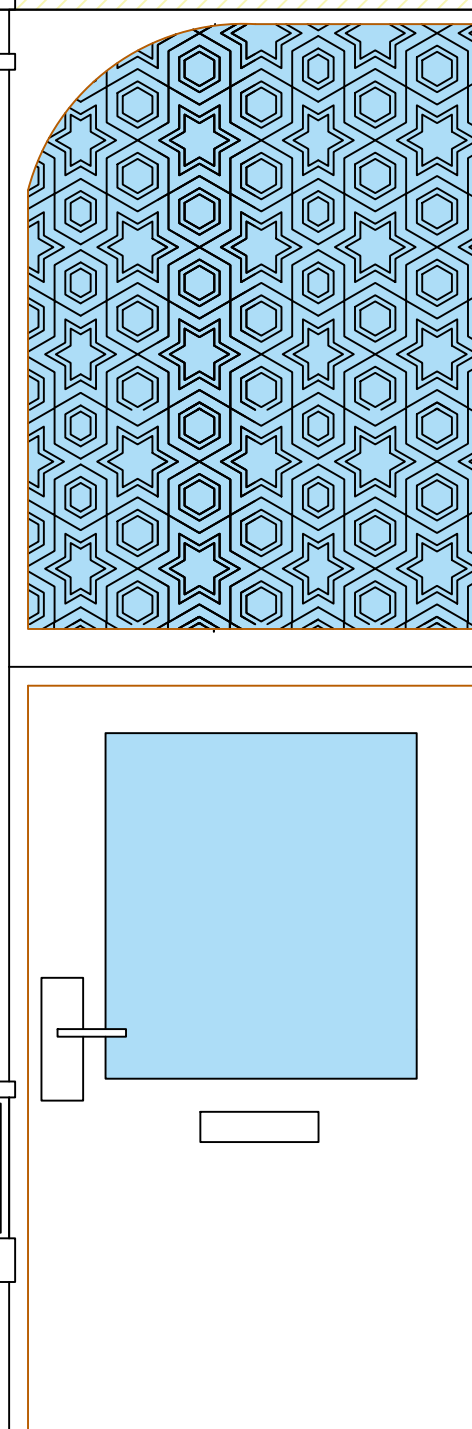

PARTY WALL

PARTY WALL

PARTY WALL

B

PROPOSED FRONT ELEVATION 1:20 @ A1