





Elevation - South East
Scale 1:100

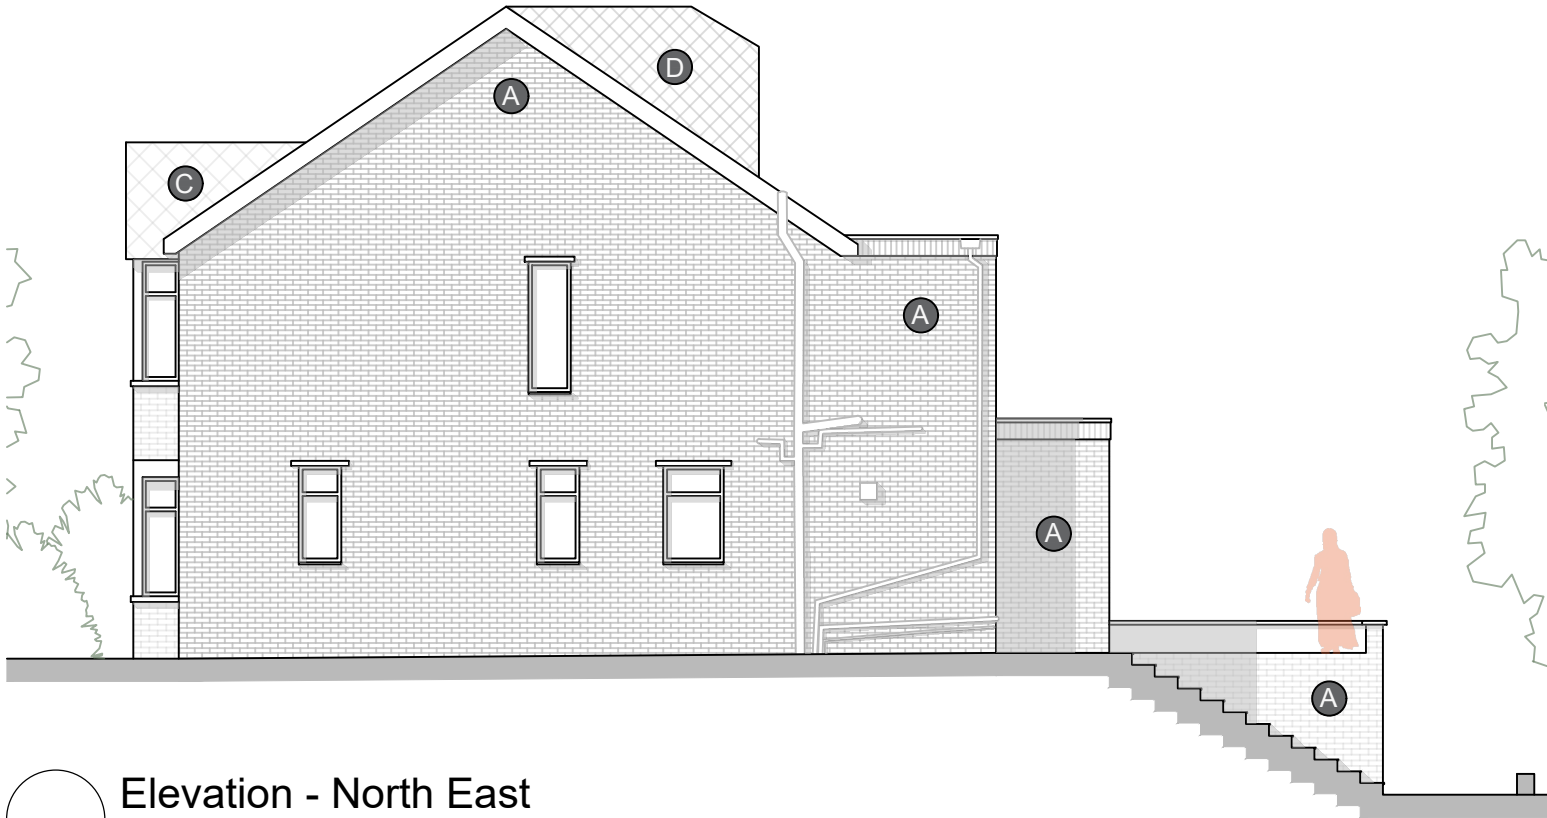


Elevation - North East
Scale 1:100



Elevation - North West
Scale 1:100

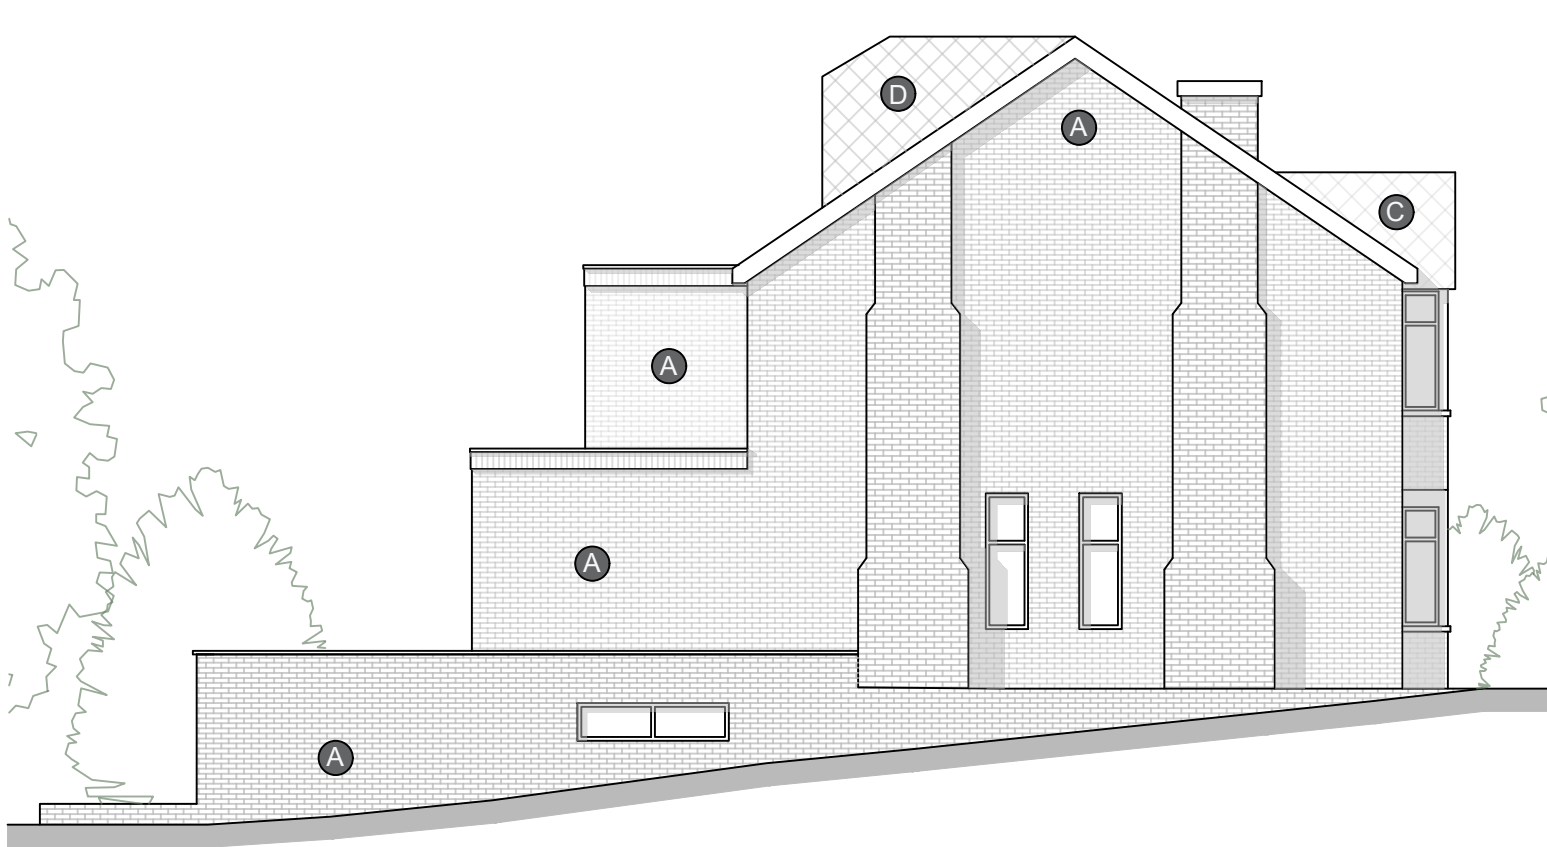


Elevation - South West
Scale 1:100

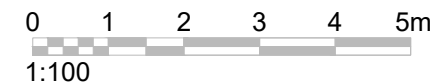


Notes:

1. List of materials:

- A. Red brick
- B. Stone to match existing as seen in cills and lintels
- C. Diamond-shaped slate tiles to match existing, reusing where possible
- D. MetalSolutions diamond shaped shingle cladding in Traditional Textures pre-coated aluminium in Copper Metallic colour, or similar approved
- E. Dormer windows powder coated aluminium in RAL 040 40 50

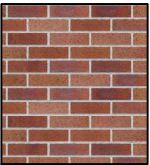A.  B. 

C.  D. 

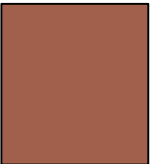E. 

REV:	DESCRIPTION:	BY:	DATE:
© All works copyright of Black Barn Architecture	This drawing has been produced for Luke Settle for in relation to 23 Ramsden Road and prepared solely for the status indicated. It is not for use by any other person or for any other purpose.		
DO NOT SCALE OFF THIS DRAWING			
STATUS:			
Stage 3 - Developed Design			



www.blackbamarchitecture.co.uk 01772 984520 office@blackbamarchitecture.co.uk

SITE:			
23 Ramsden Road Wardle Rochdale OL12 9LB			
CLIENT:			
Luke Settle			
JOB TITLE :			
Proposed Residential Extension			
DRAWING TITLE :			
Proposed Elevations			
DATE:	DRAWN:	CHECKED:	PAPER SIZE:
28/09/26	DM	SP	A3 (420x297mm)
JOB NO:	DRAWING NO:	REVISION:	
BBA_441	DD20	A	