
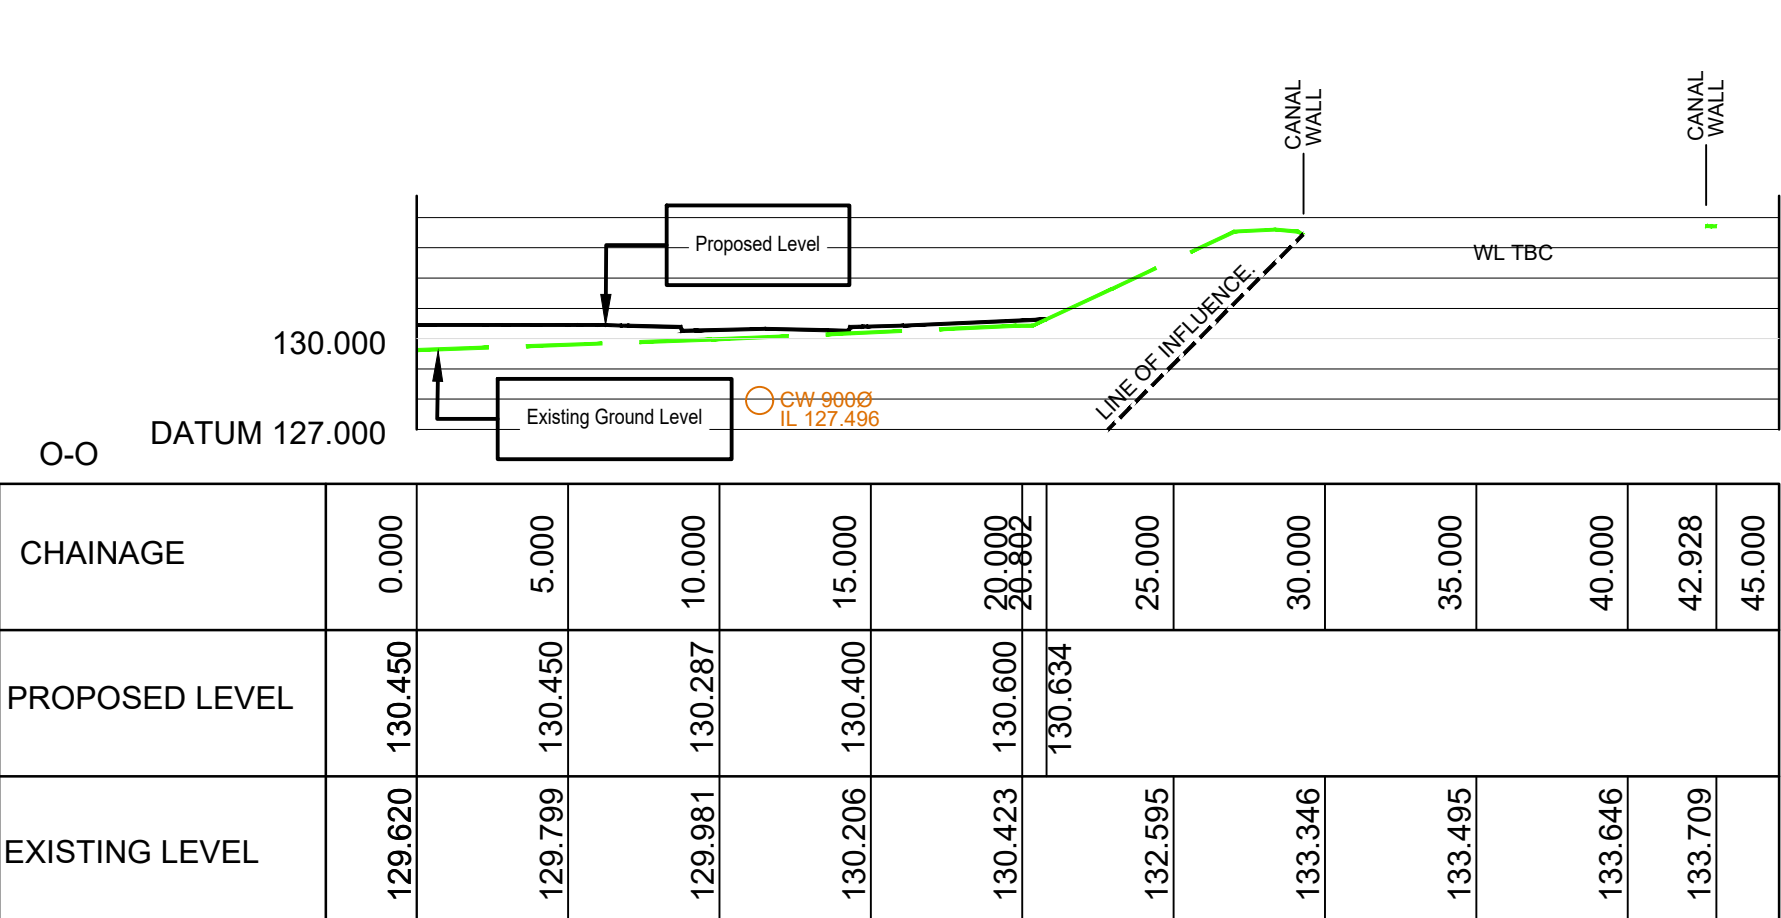
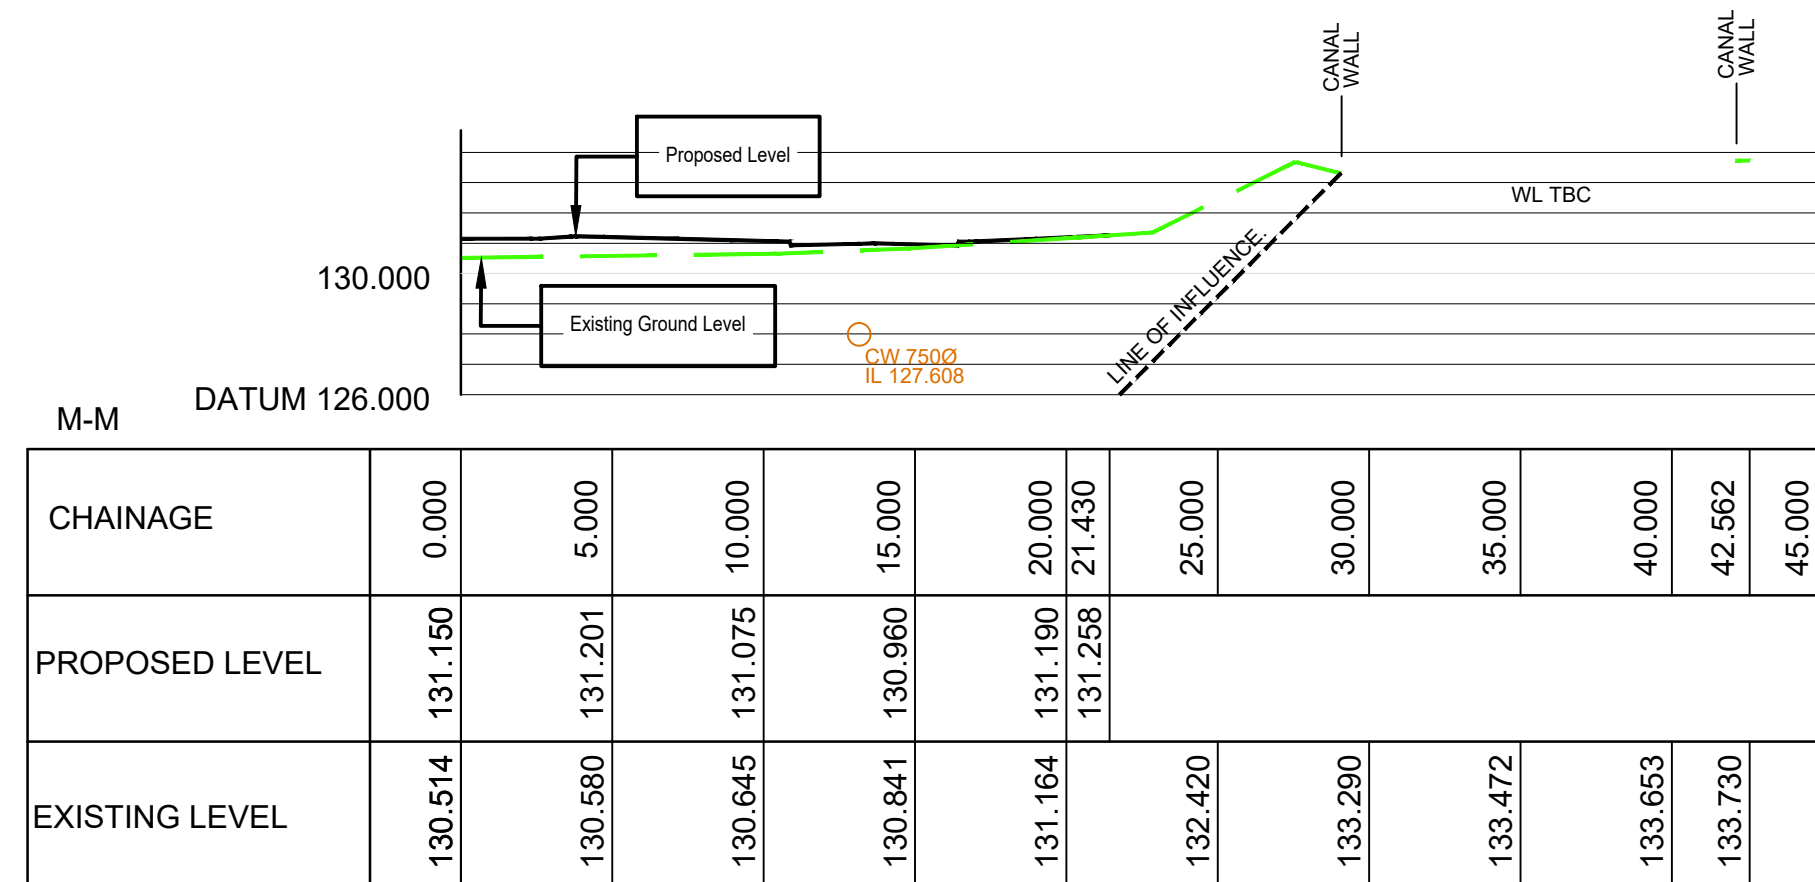
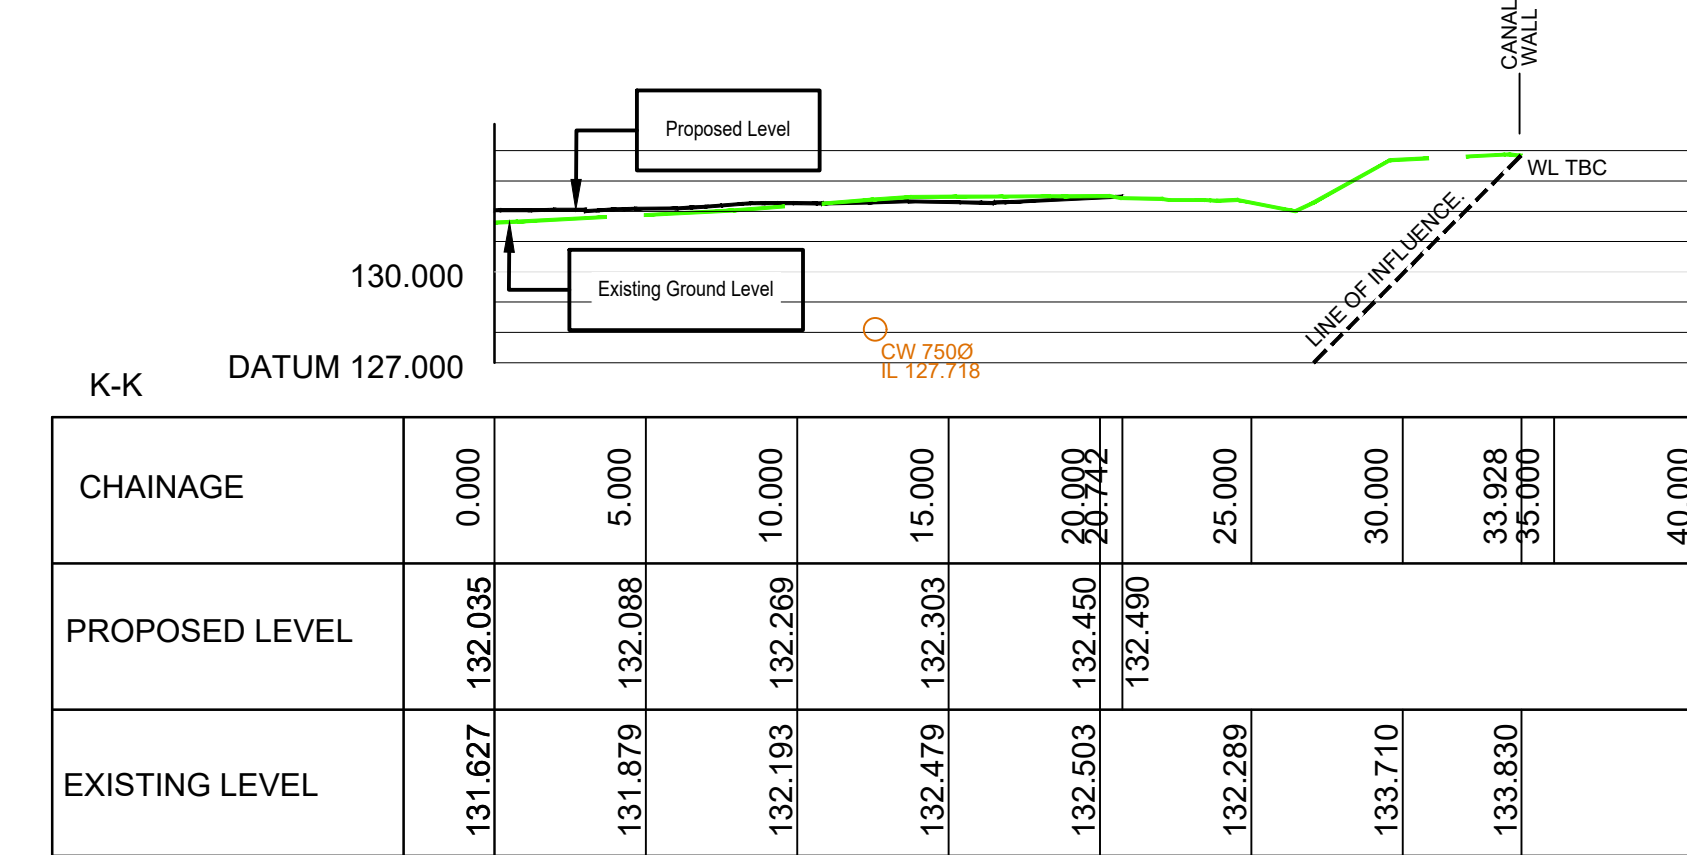
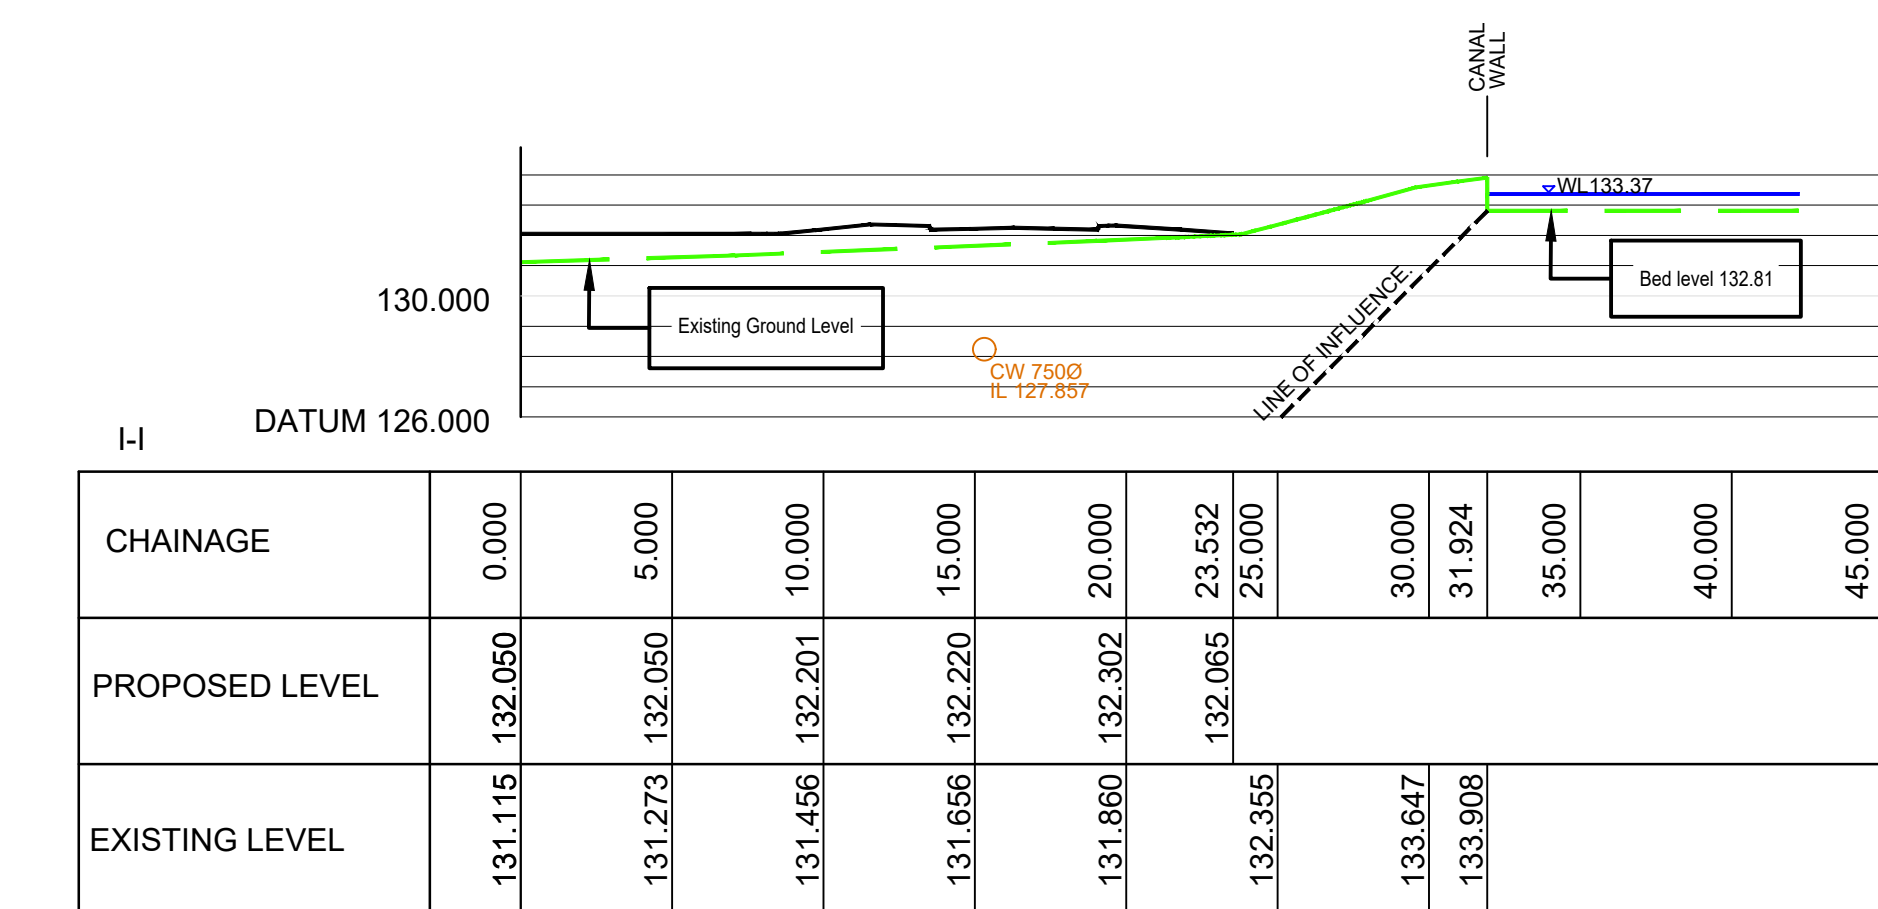
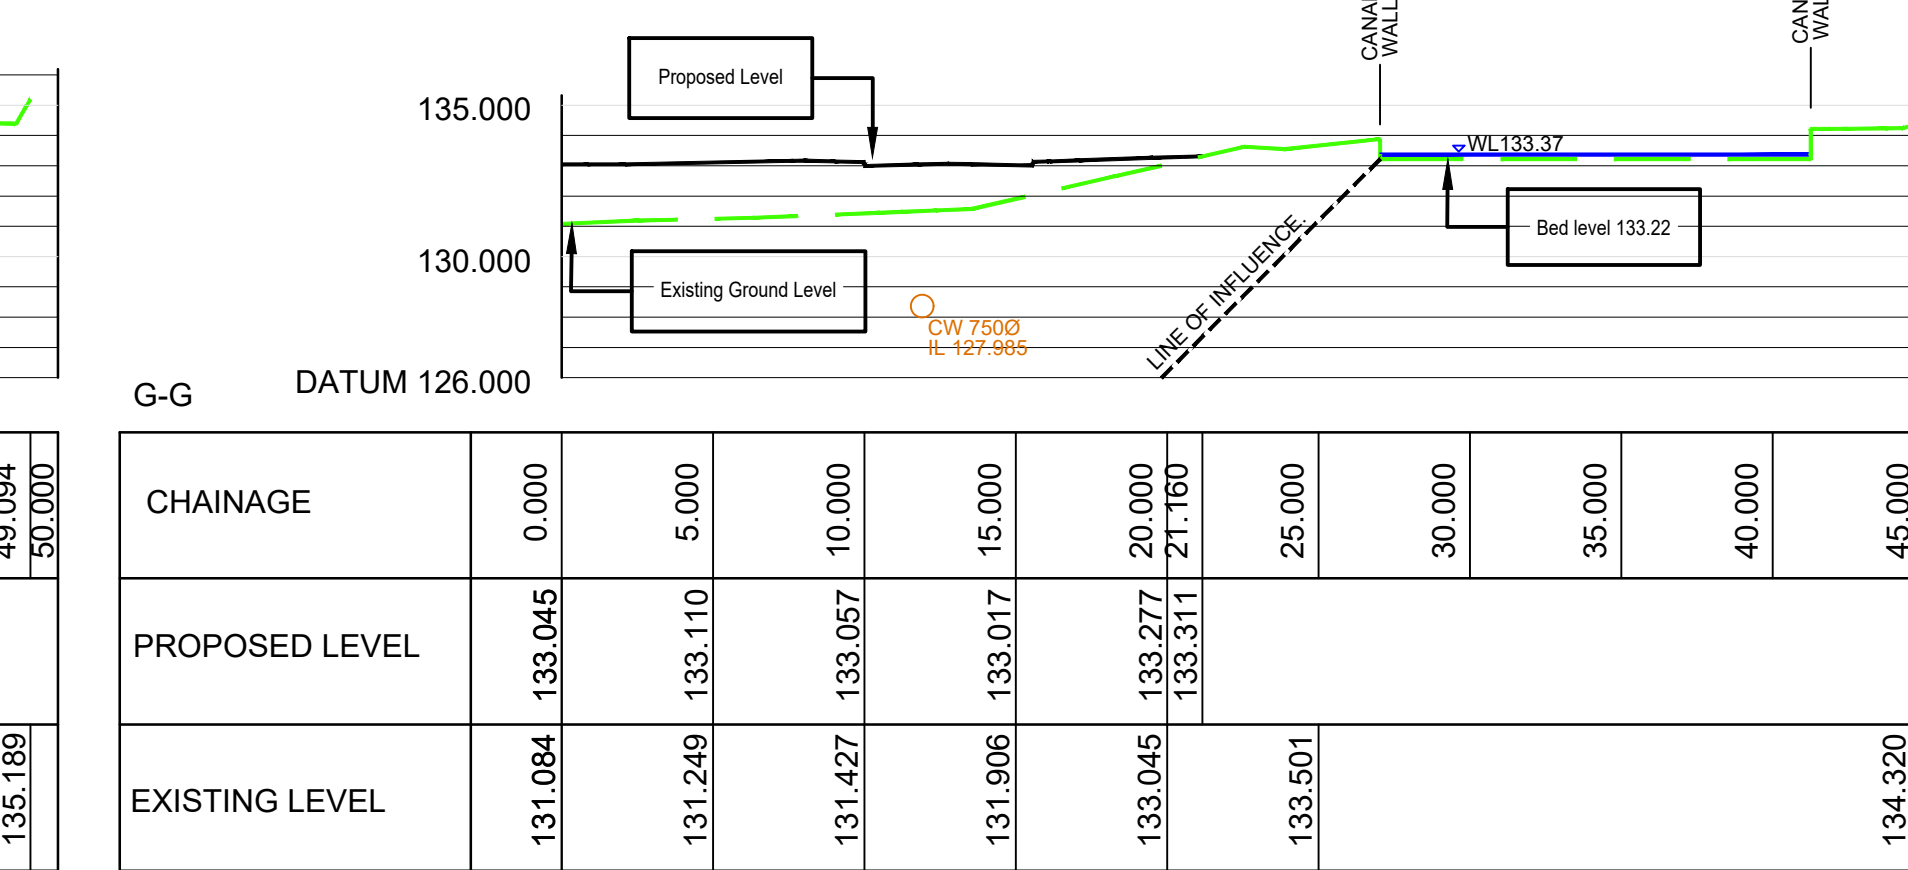
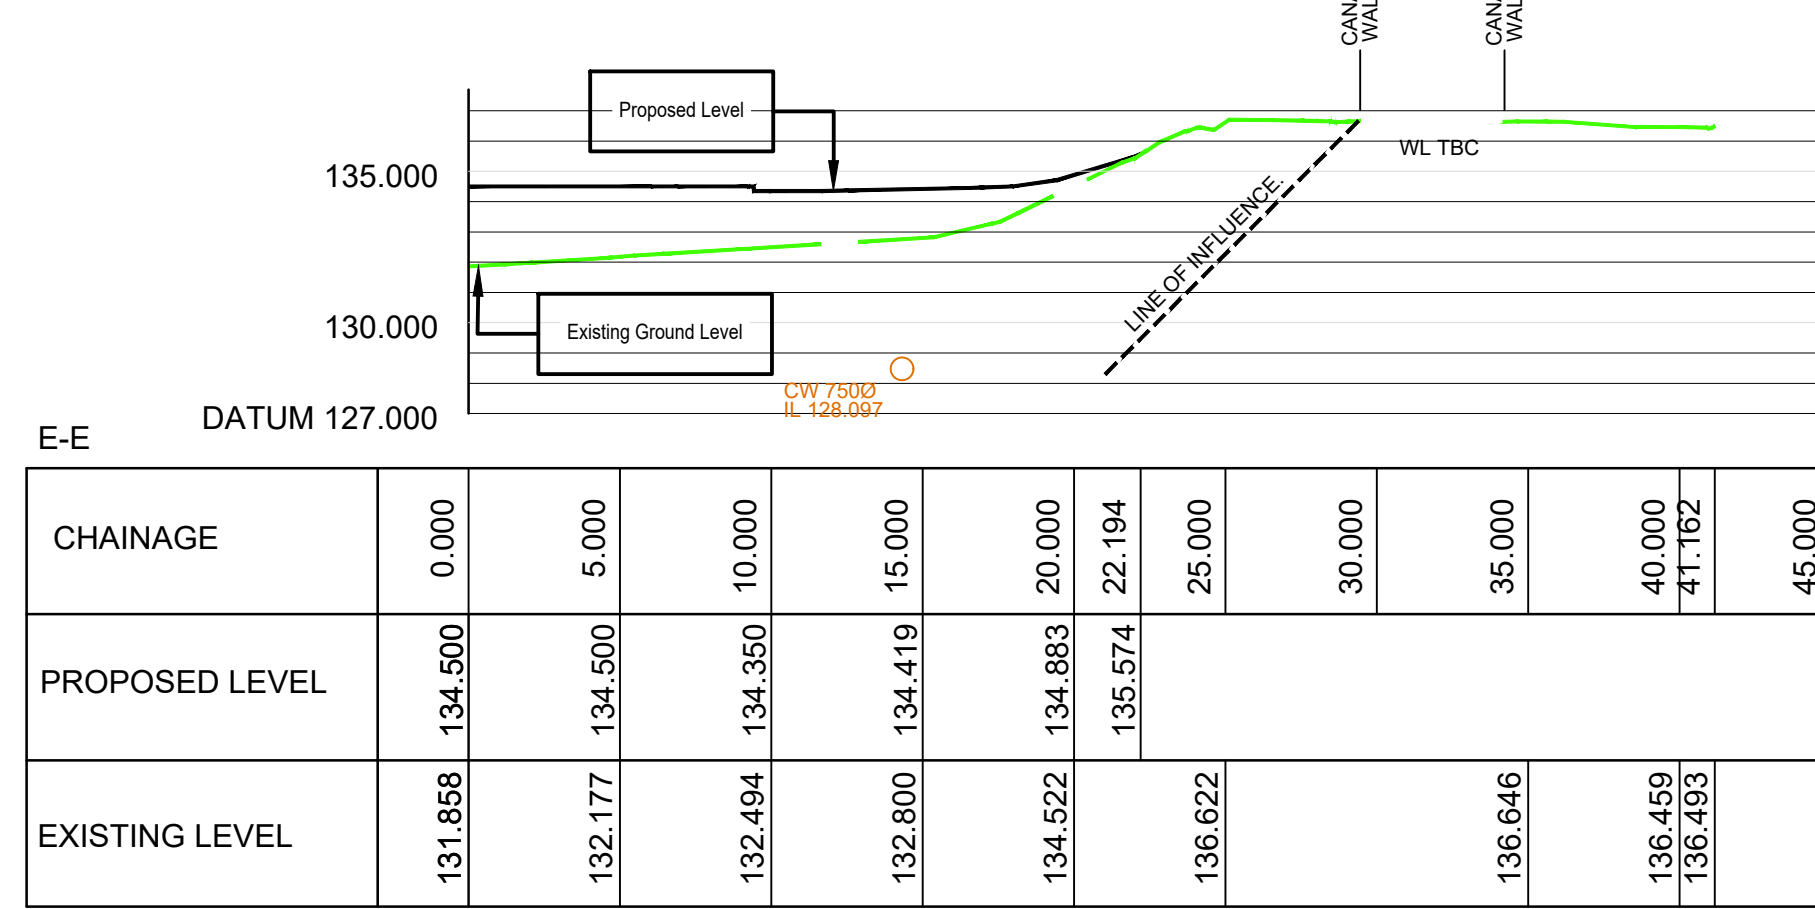
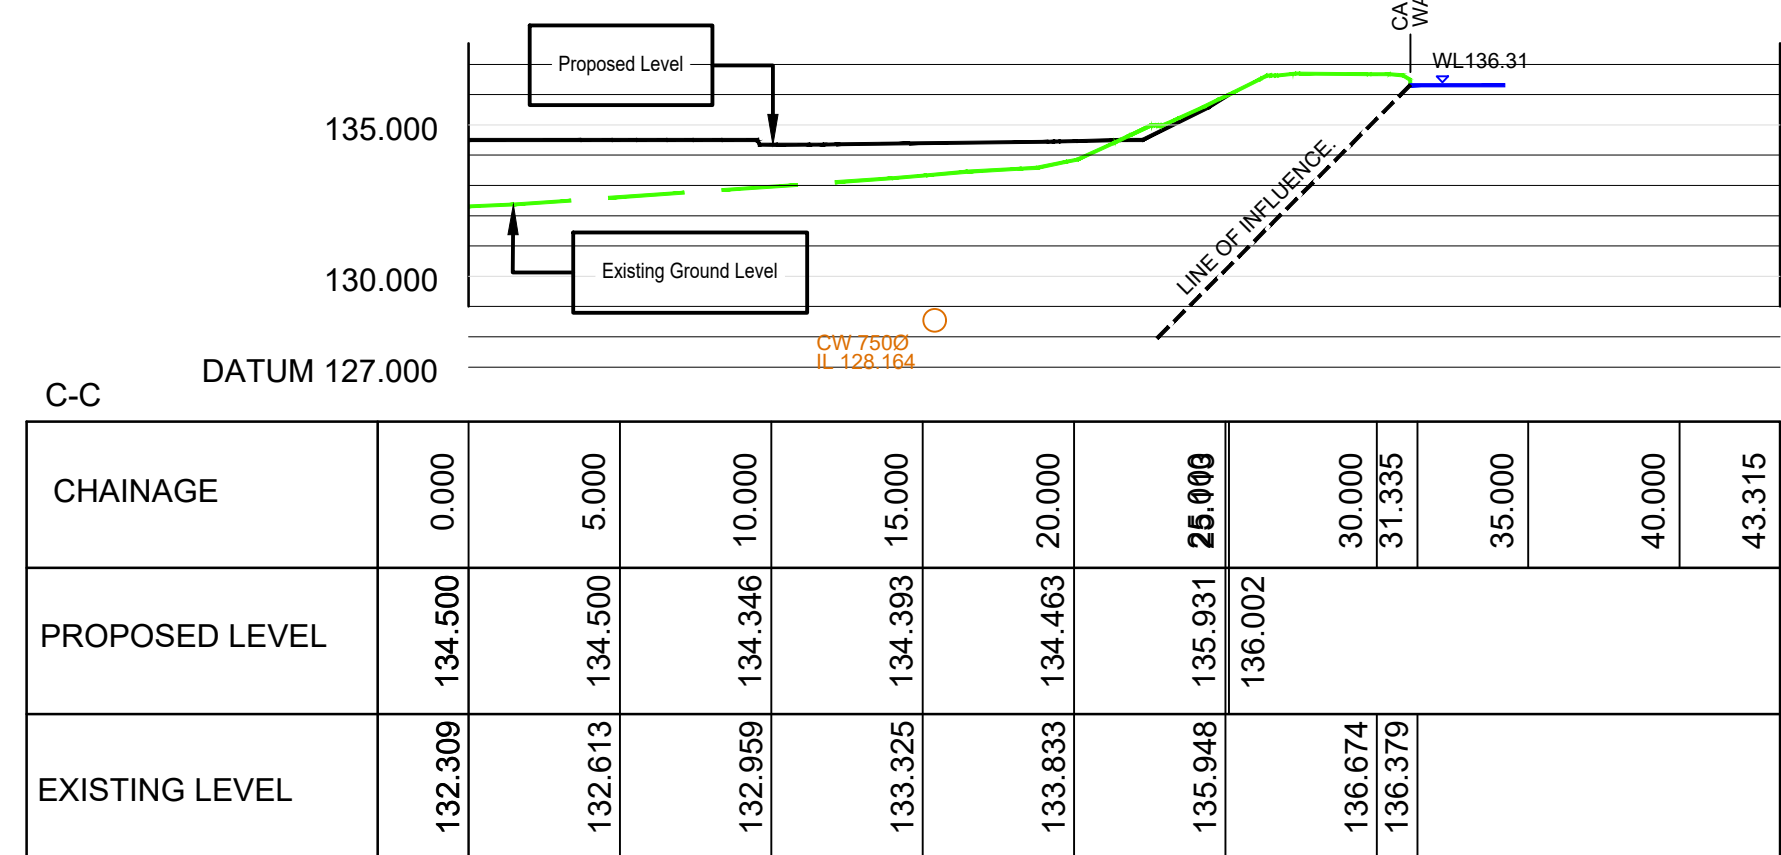
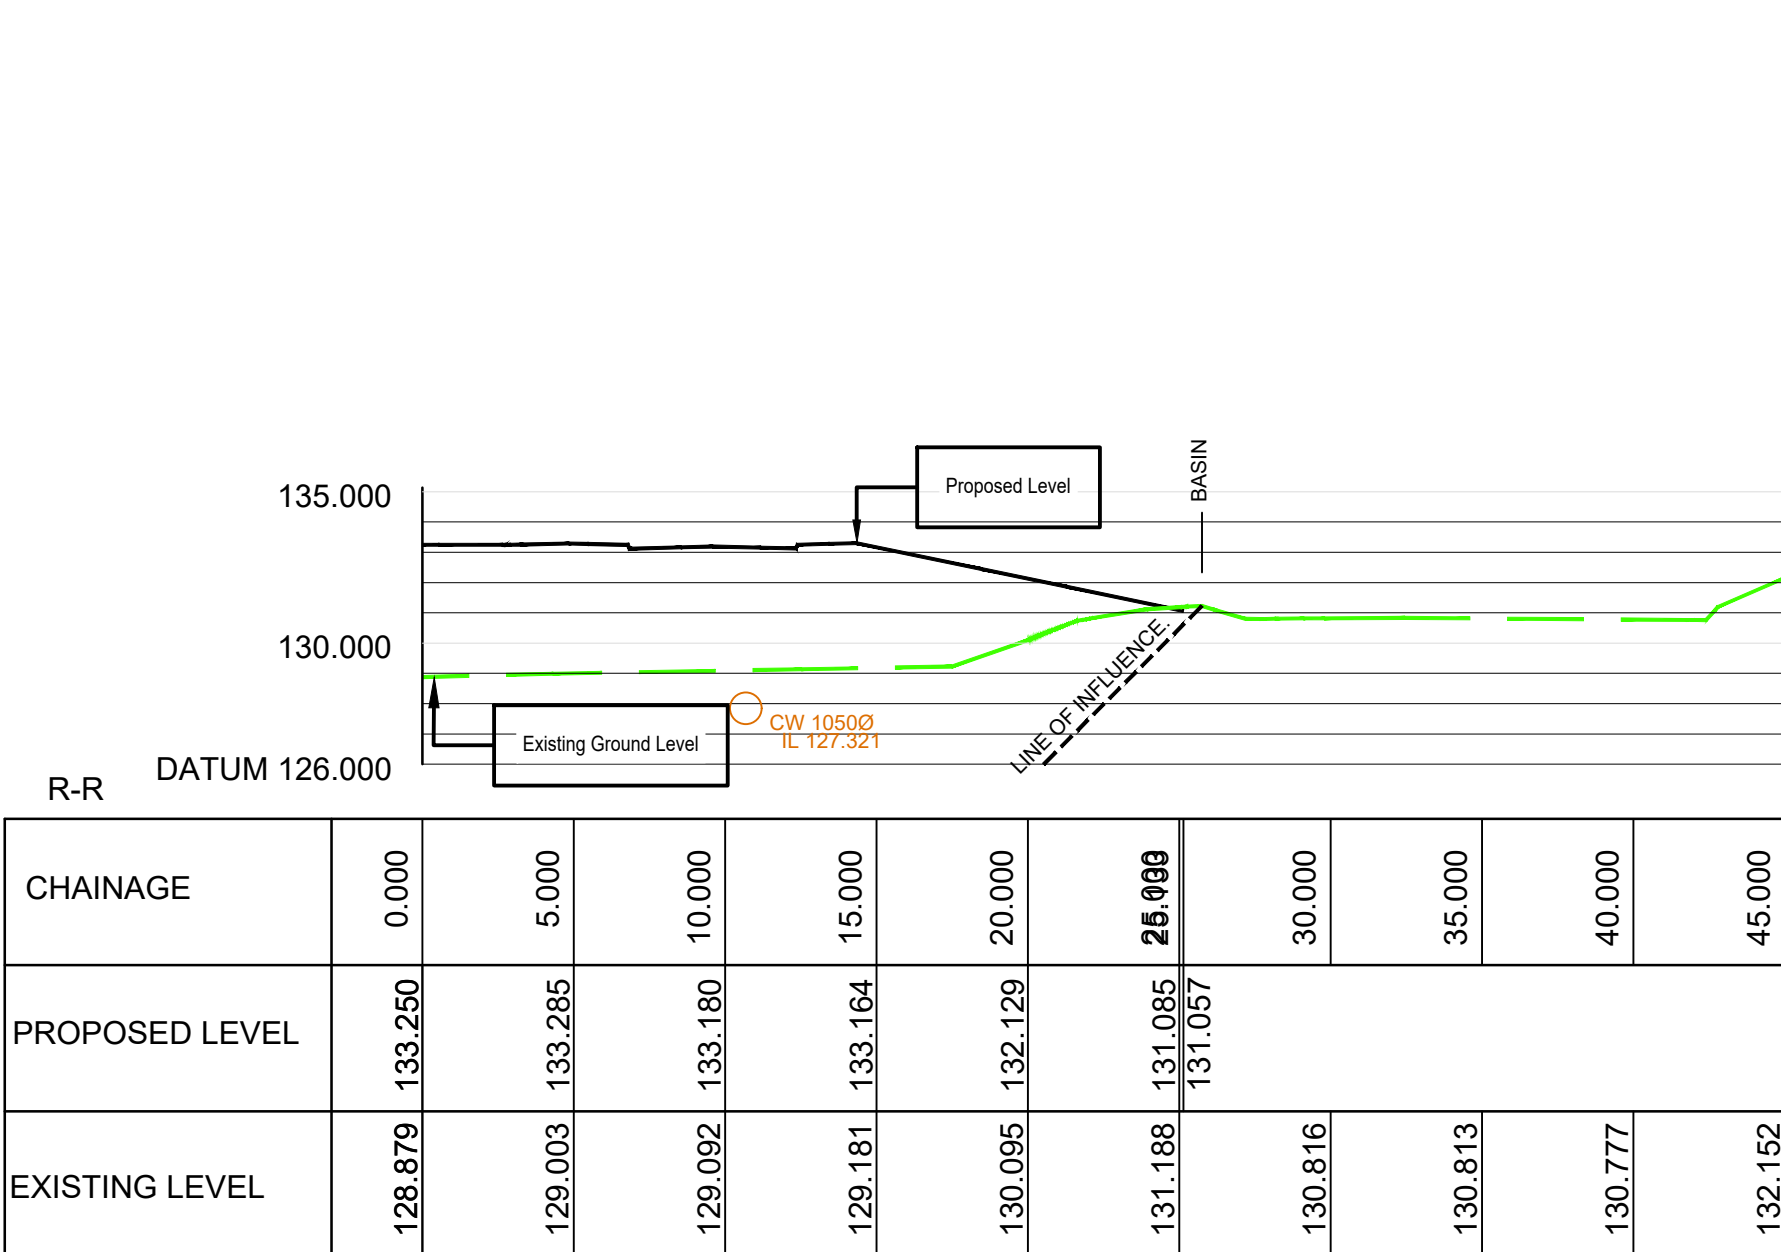
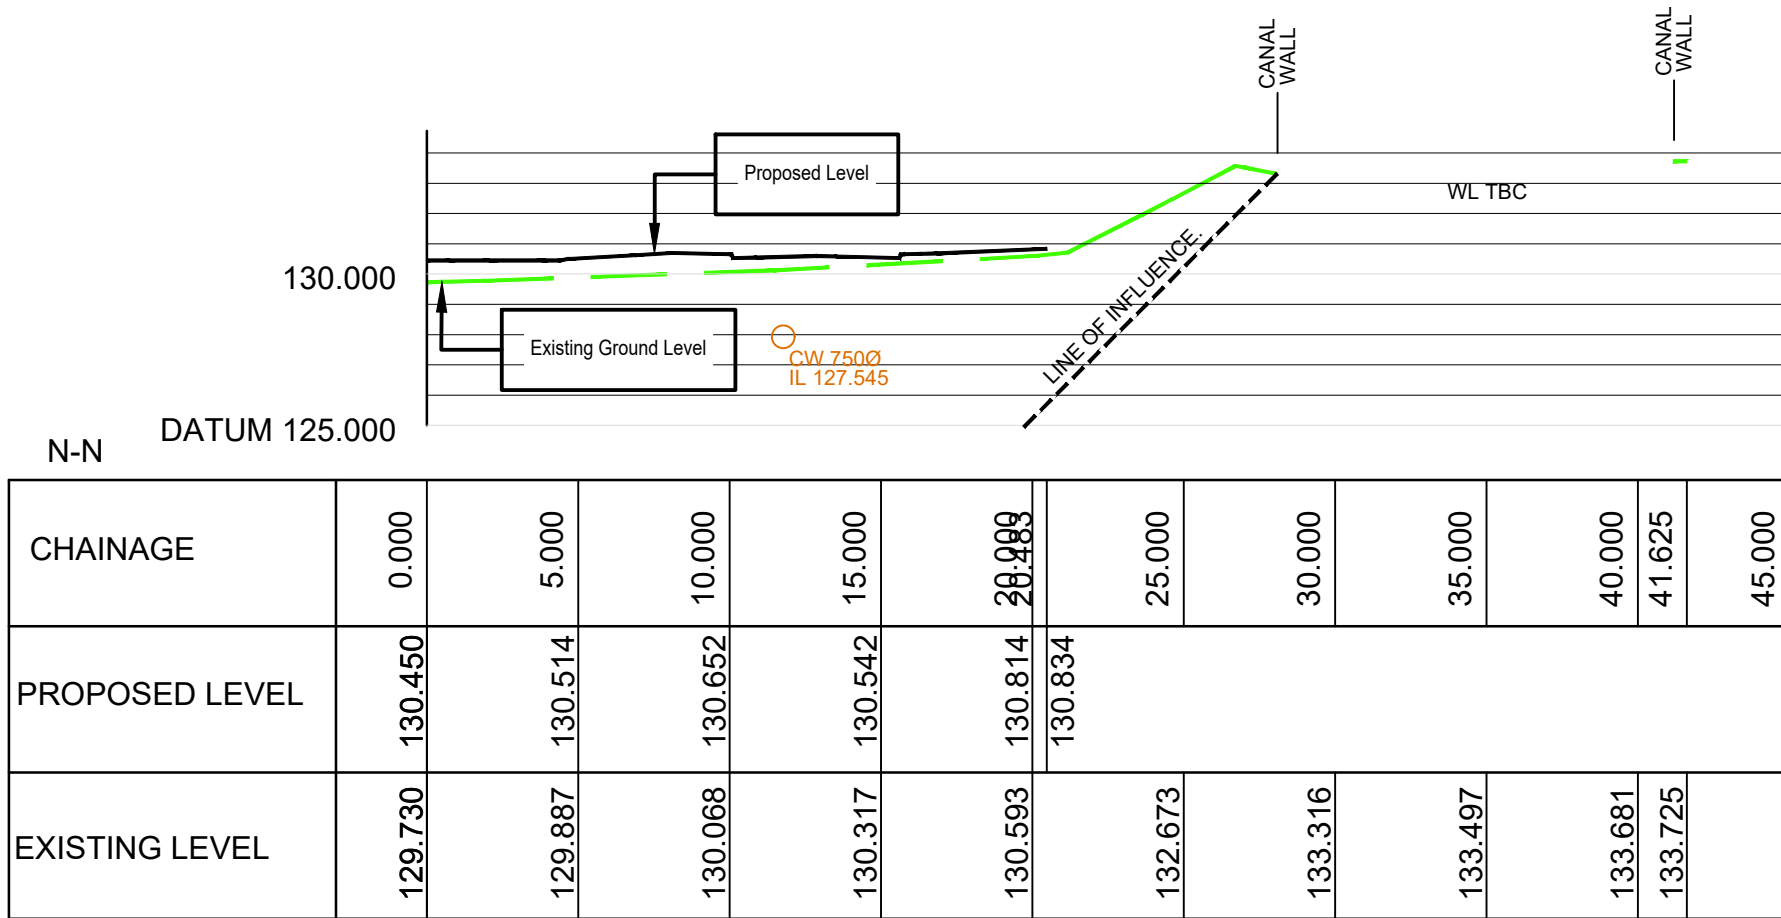
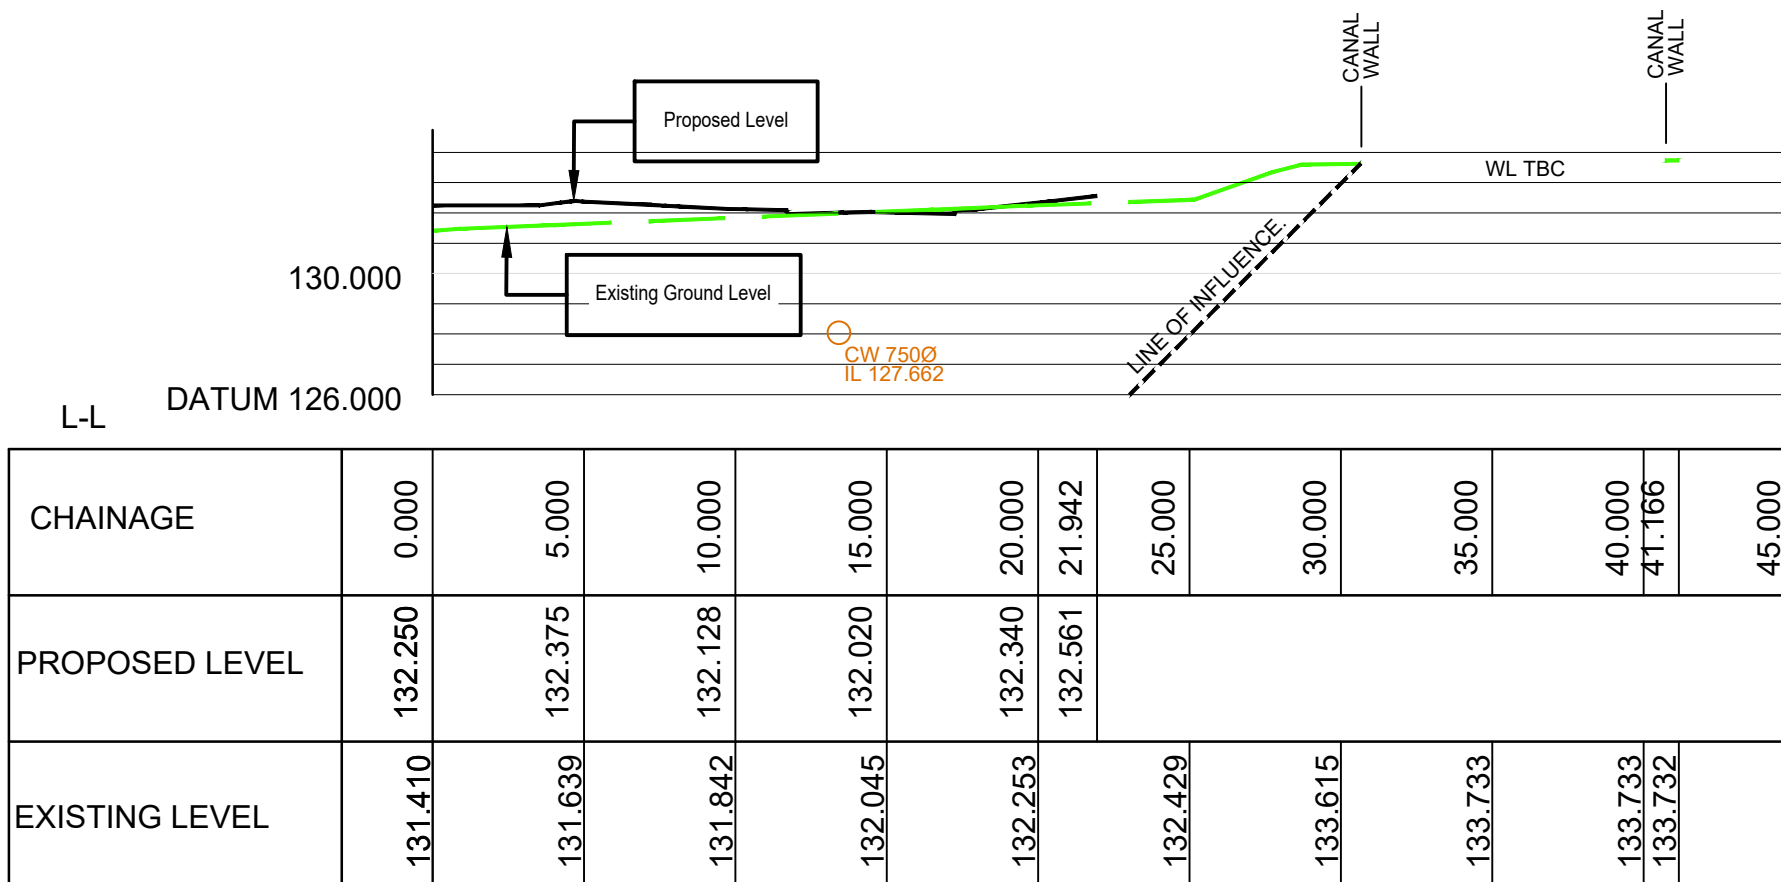
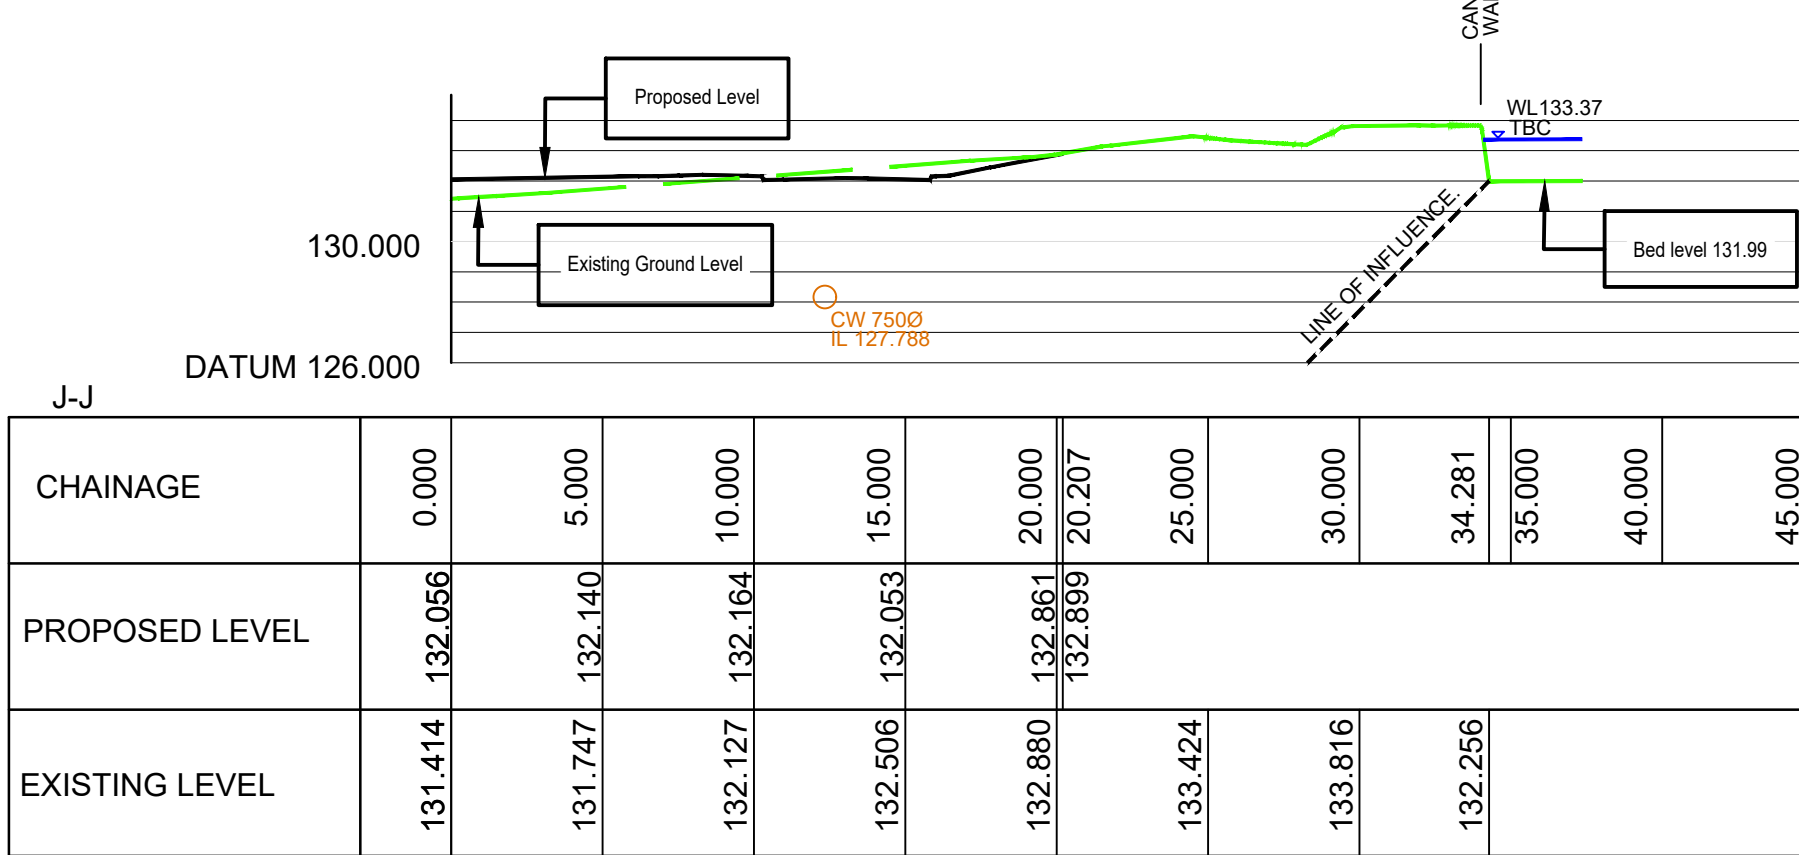
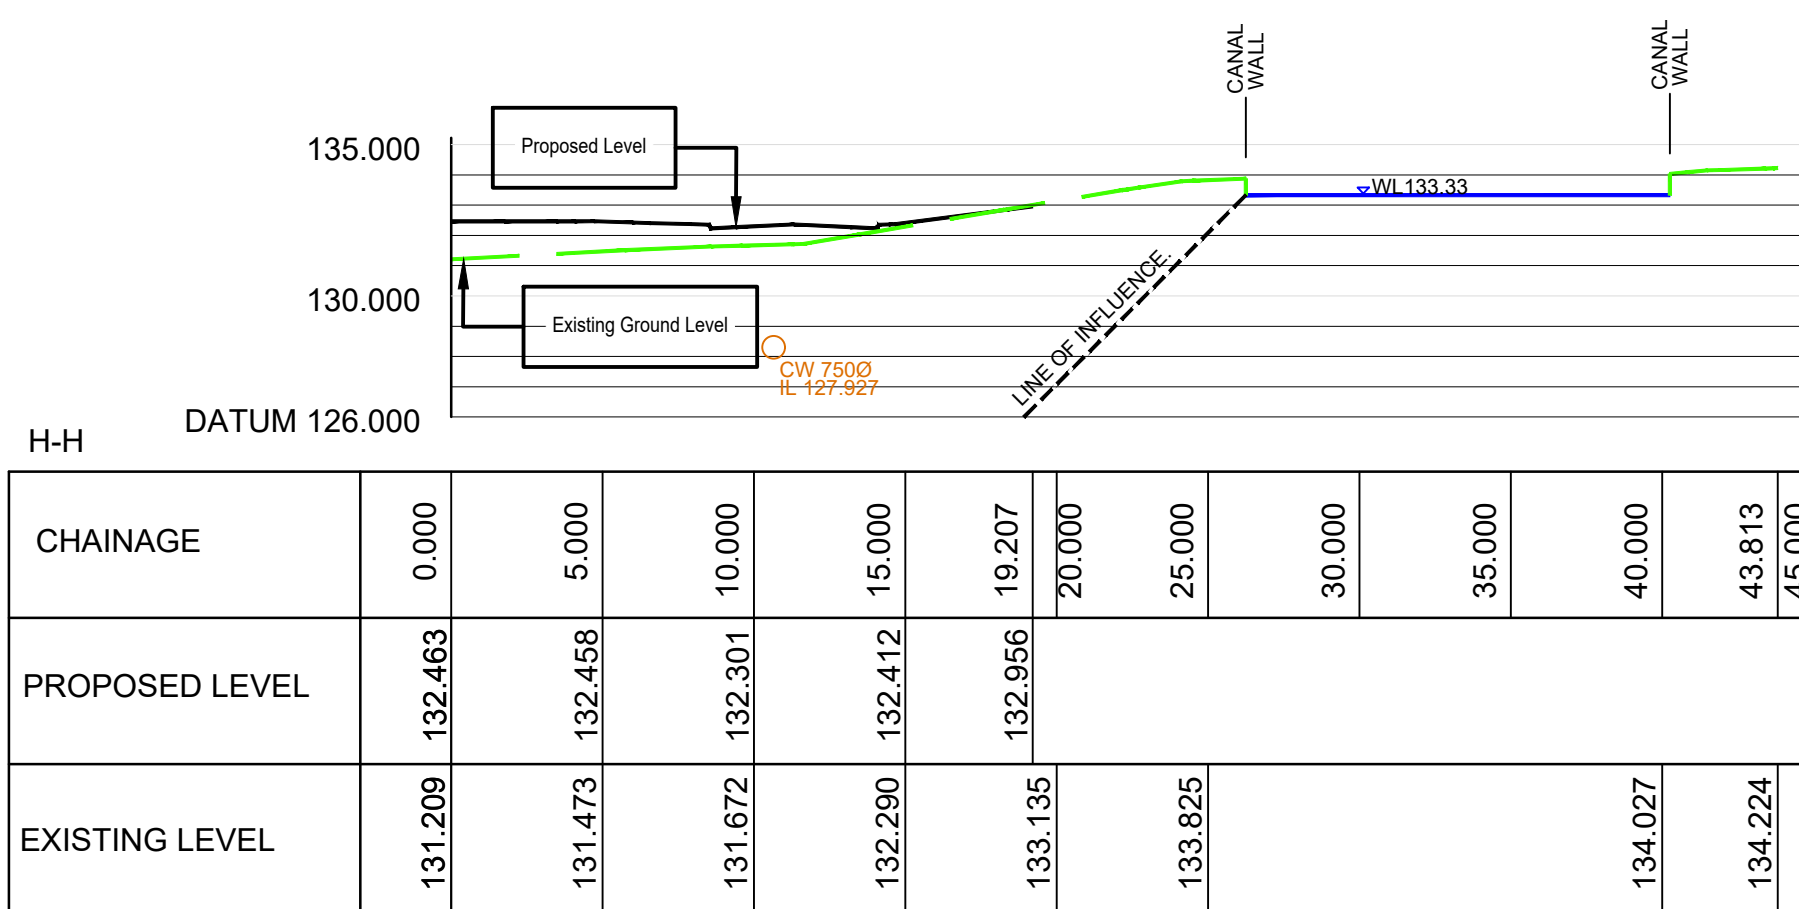
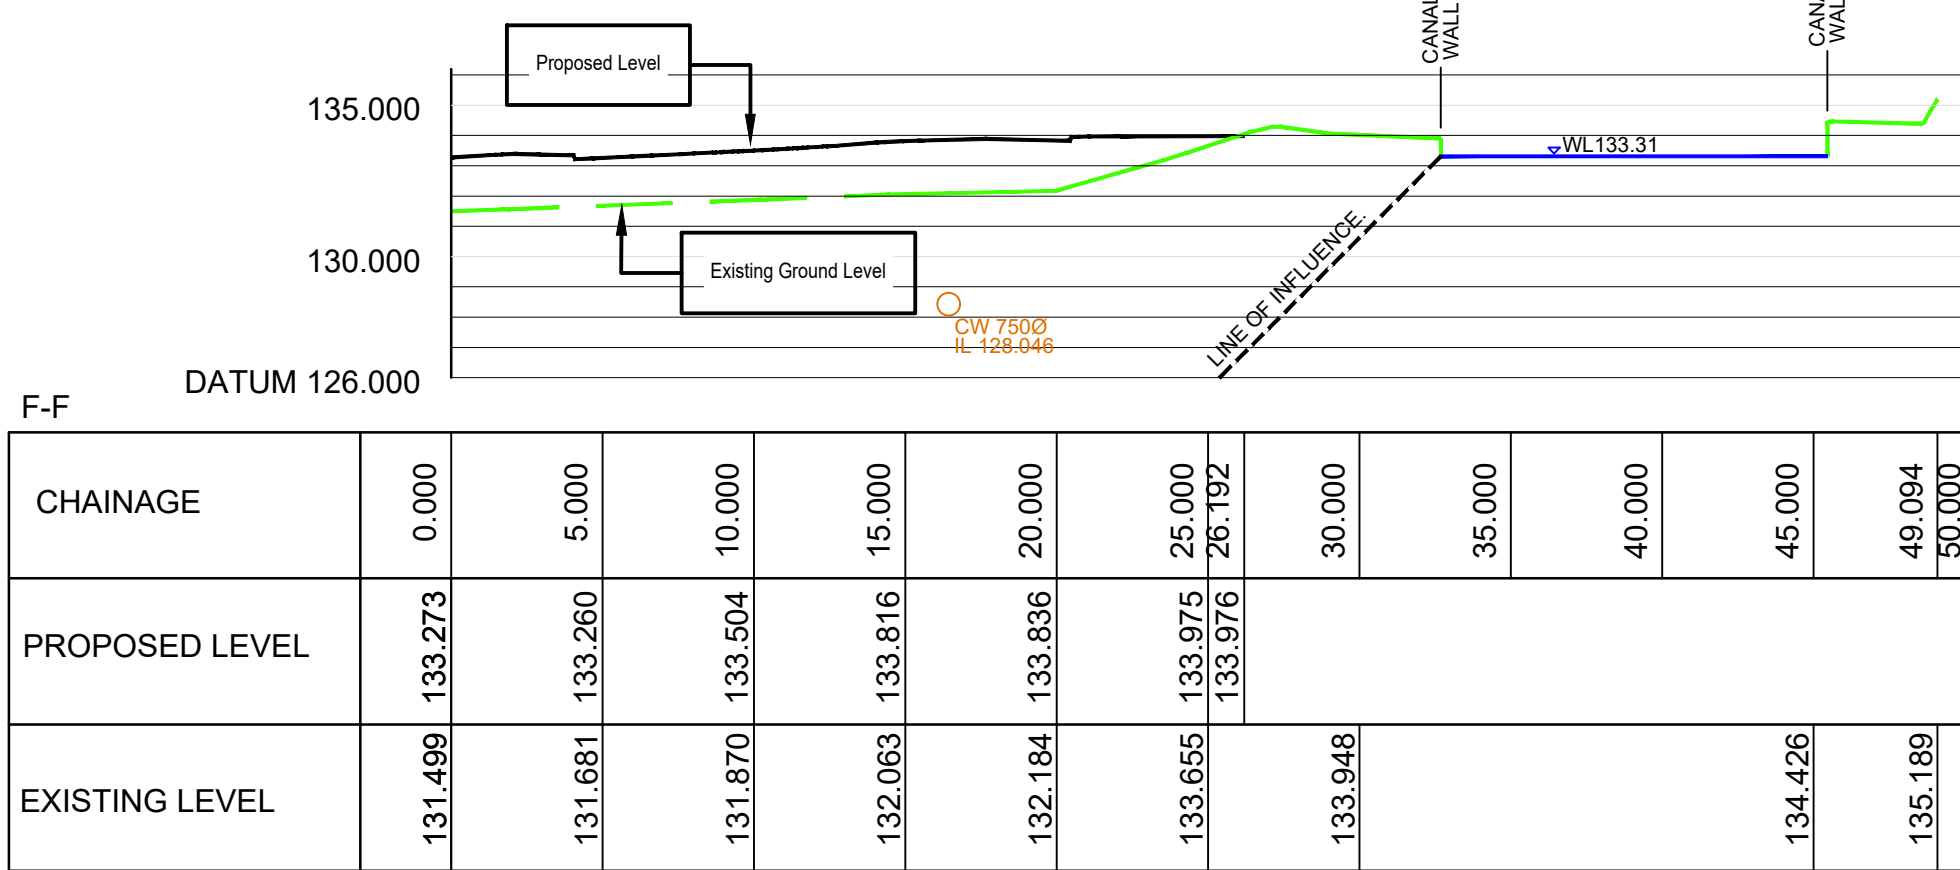
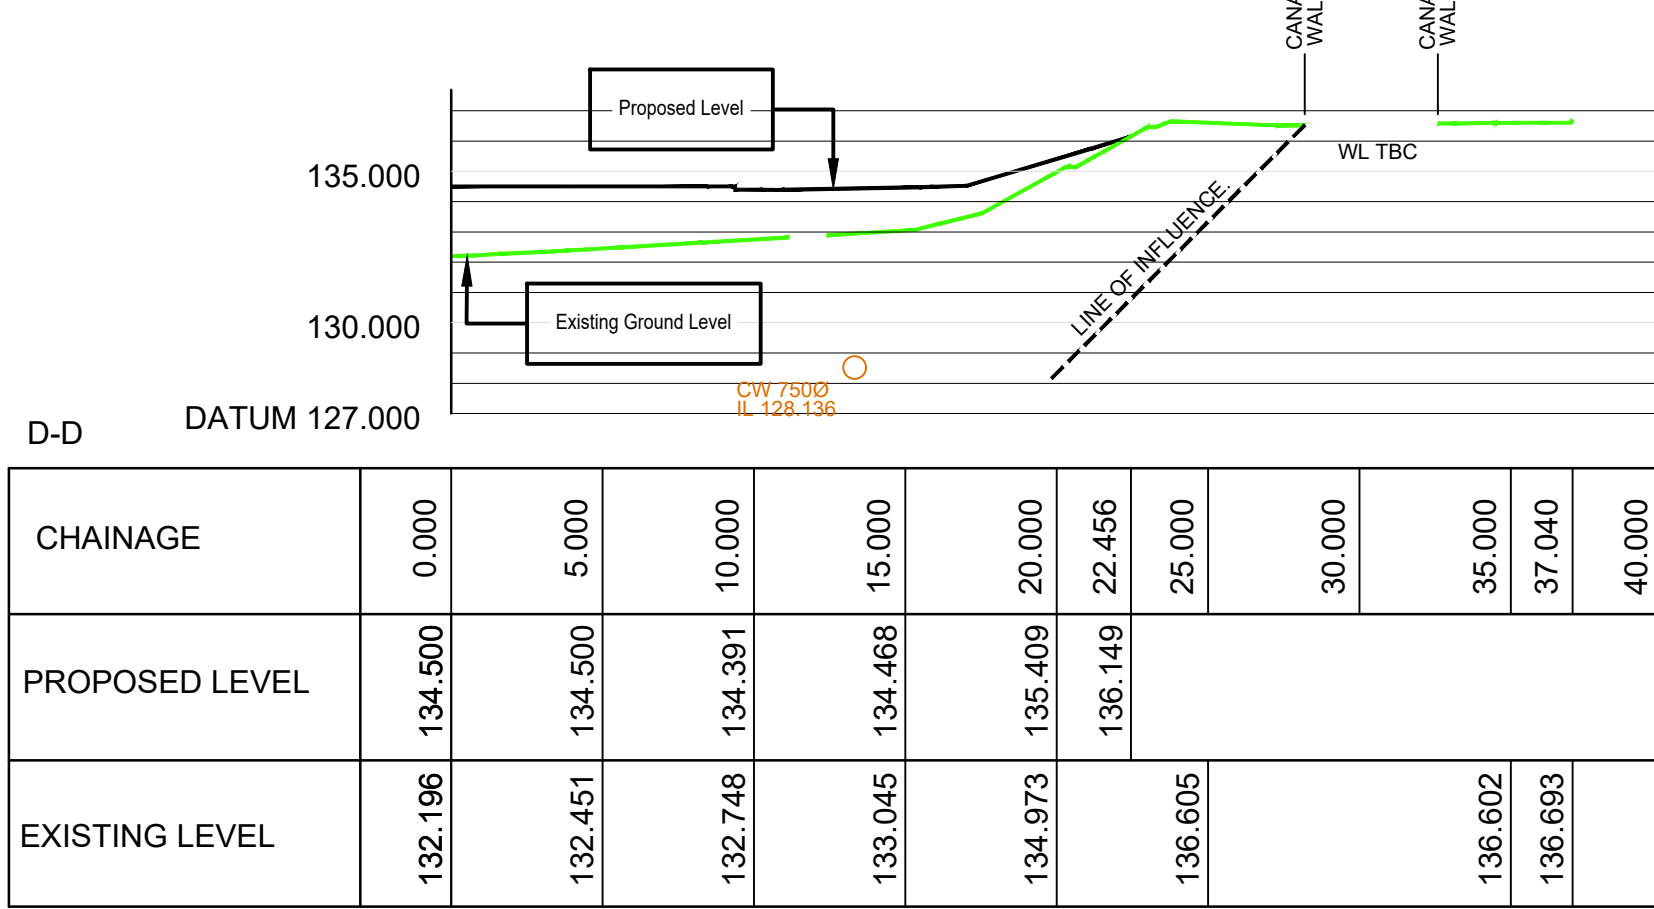
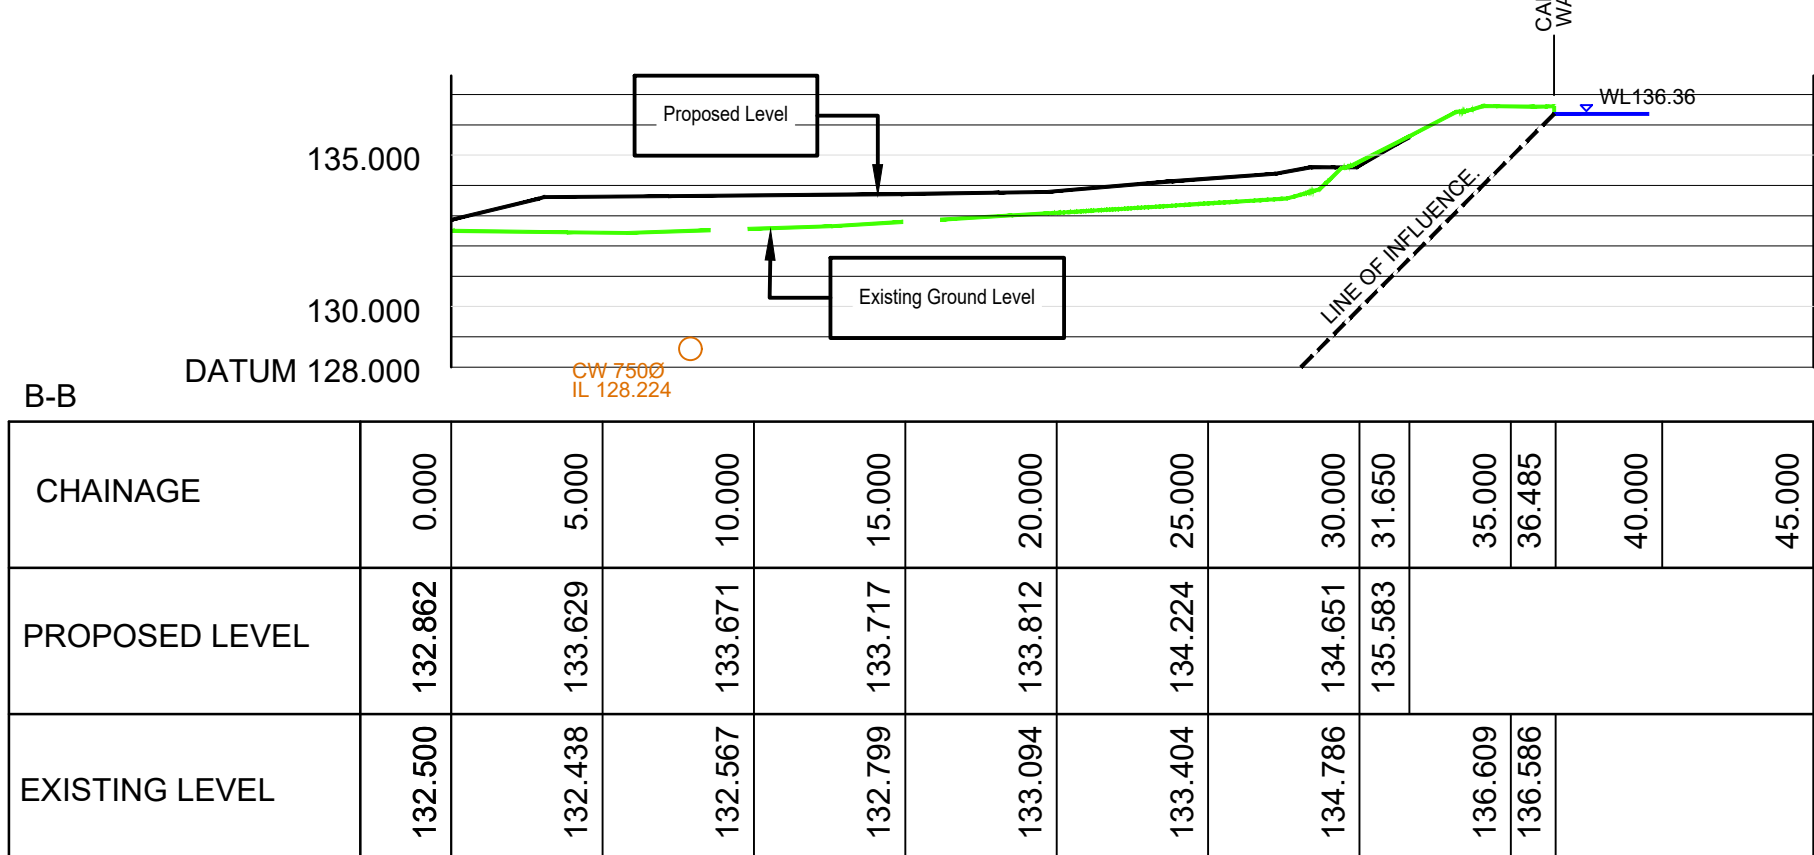
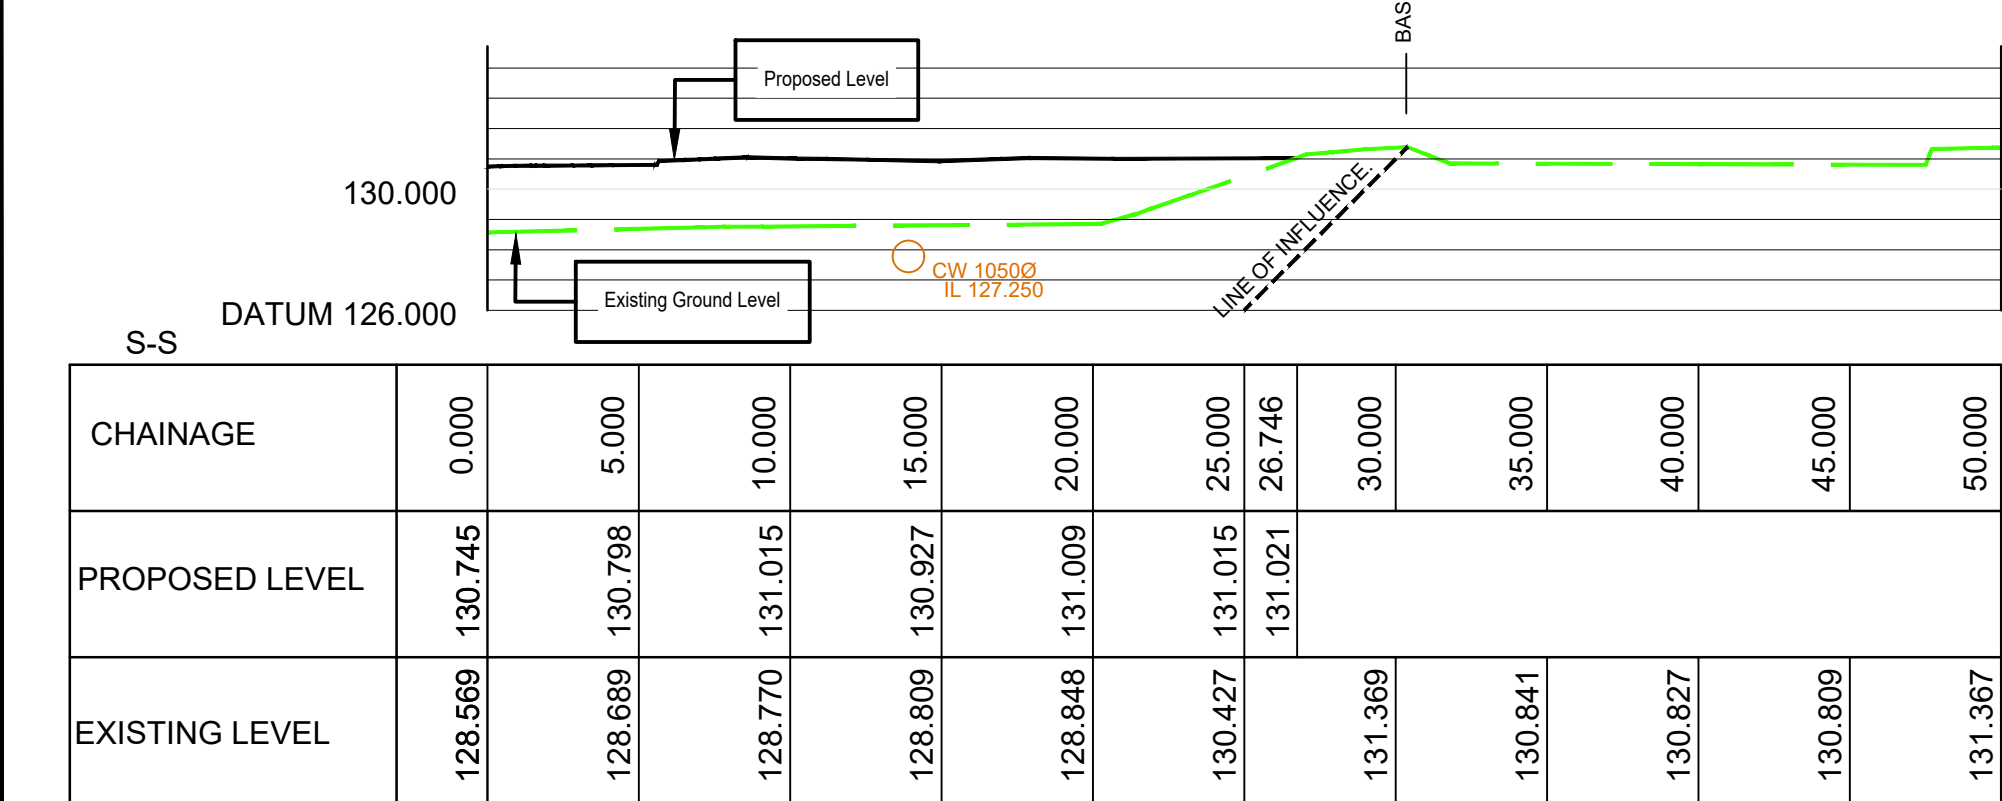
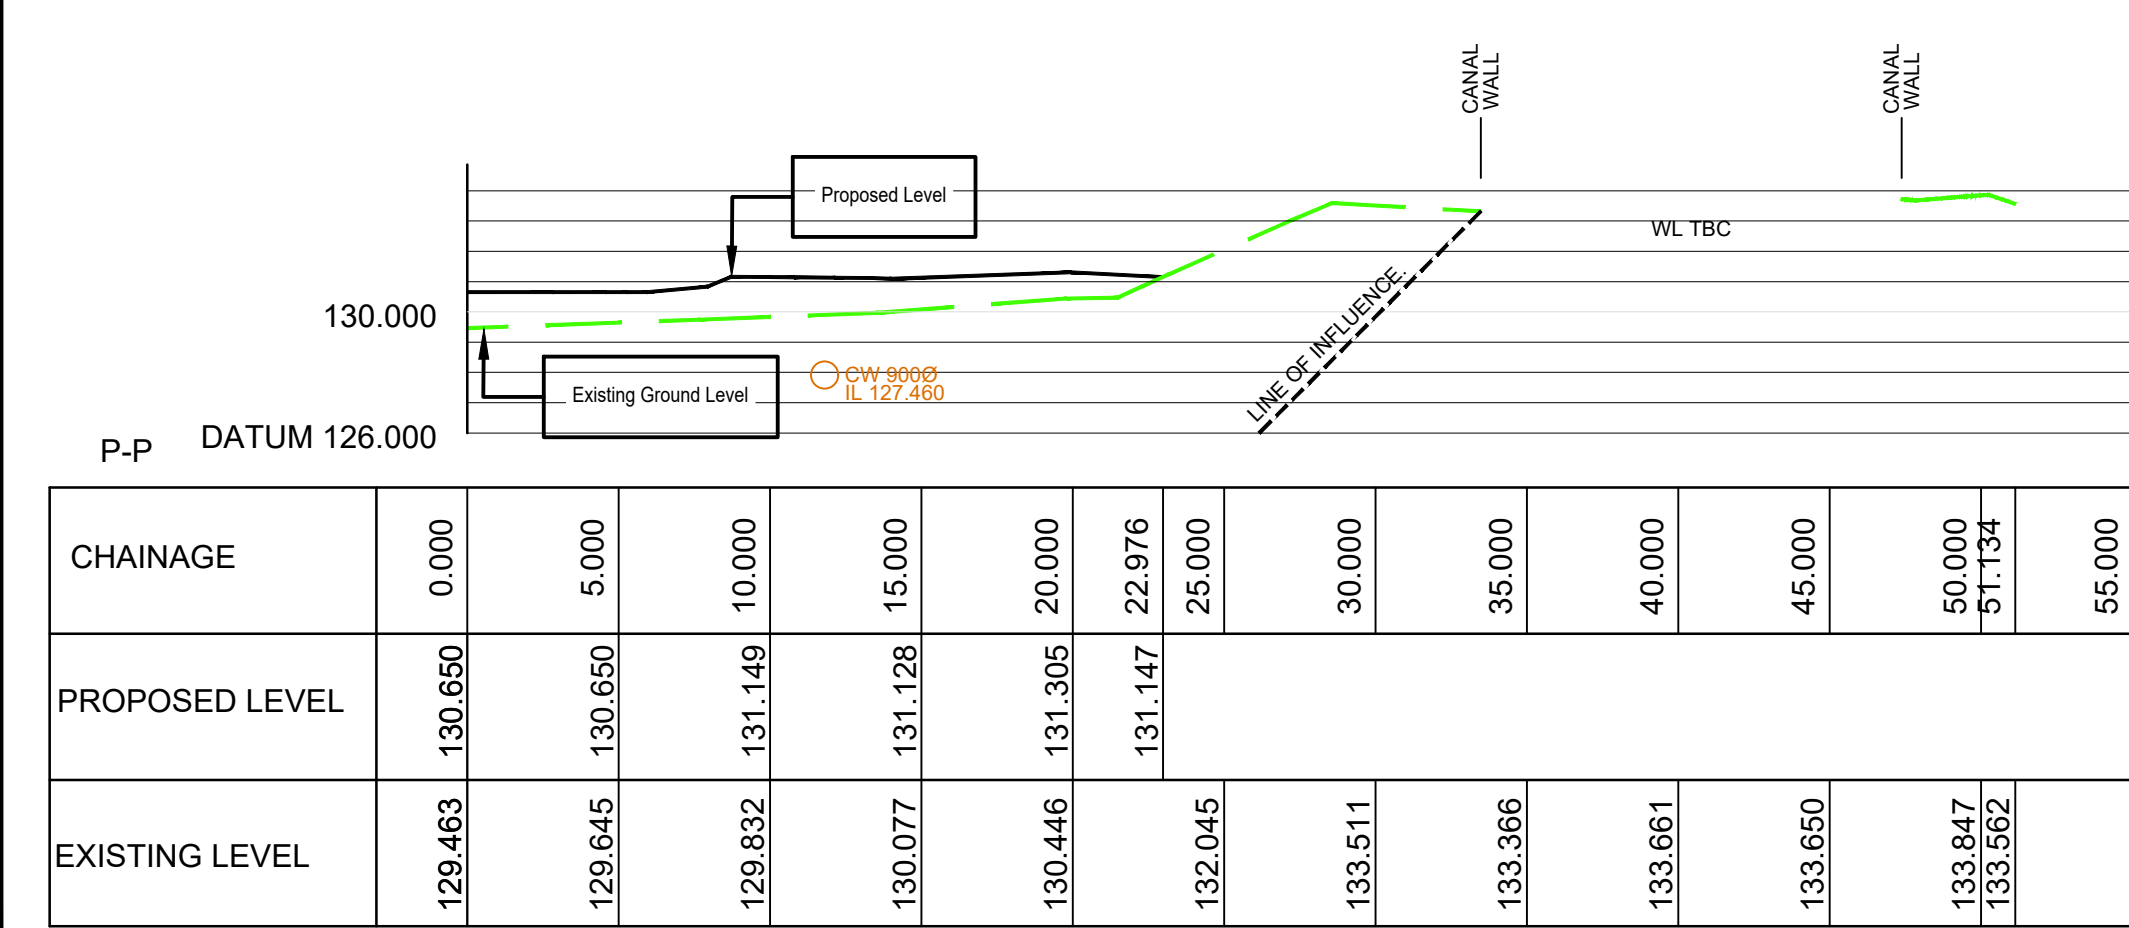


The details provided on this drawing are subject to comments by all the relevant approving authorities. Until such time as all comments have been received and incorporated onto the drawings, all the information provided and costings, are used at MCI Developments Ltd risk and no liability will be accepted by ALD Design. Scheme based on Site Layout MCI-000-DR-A-500 PL10

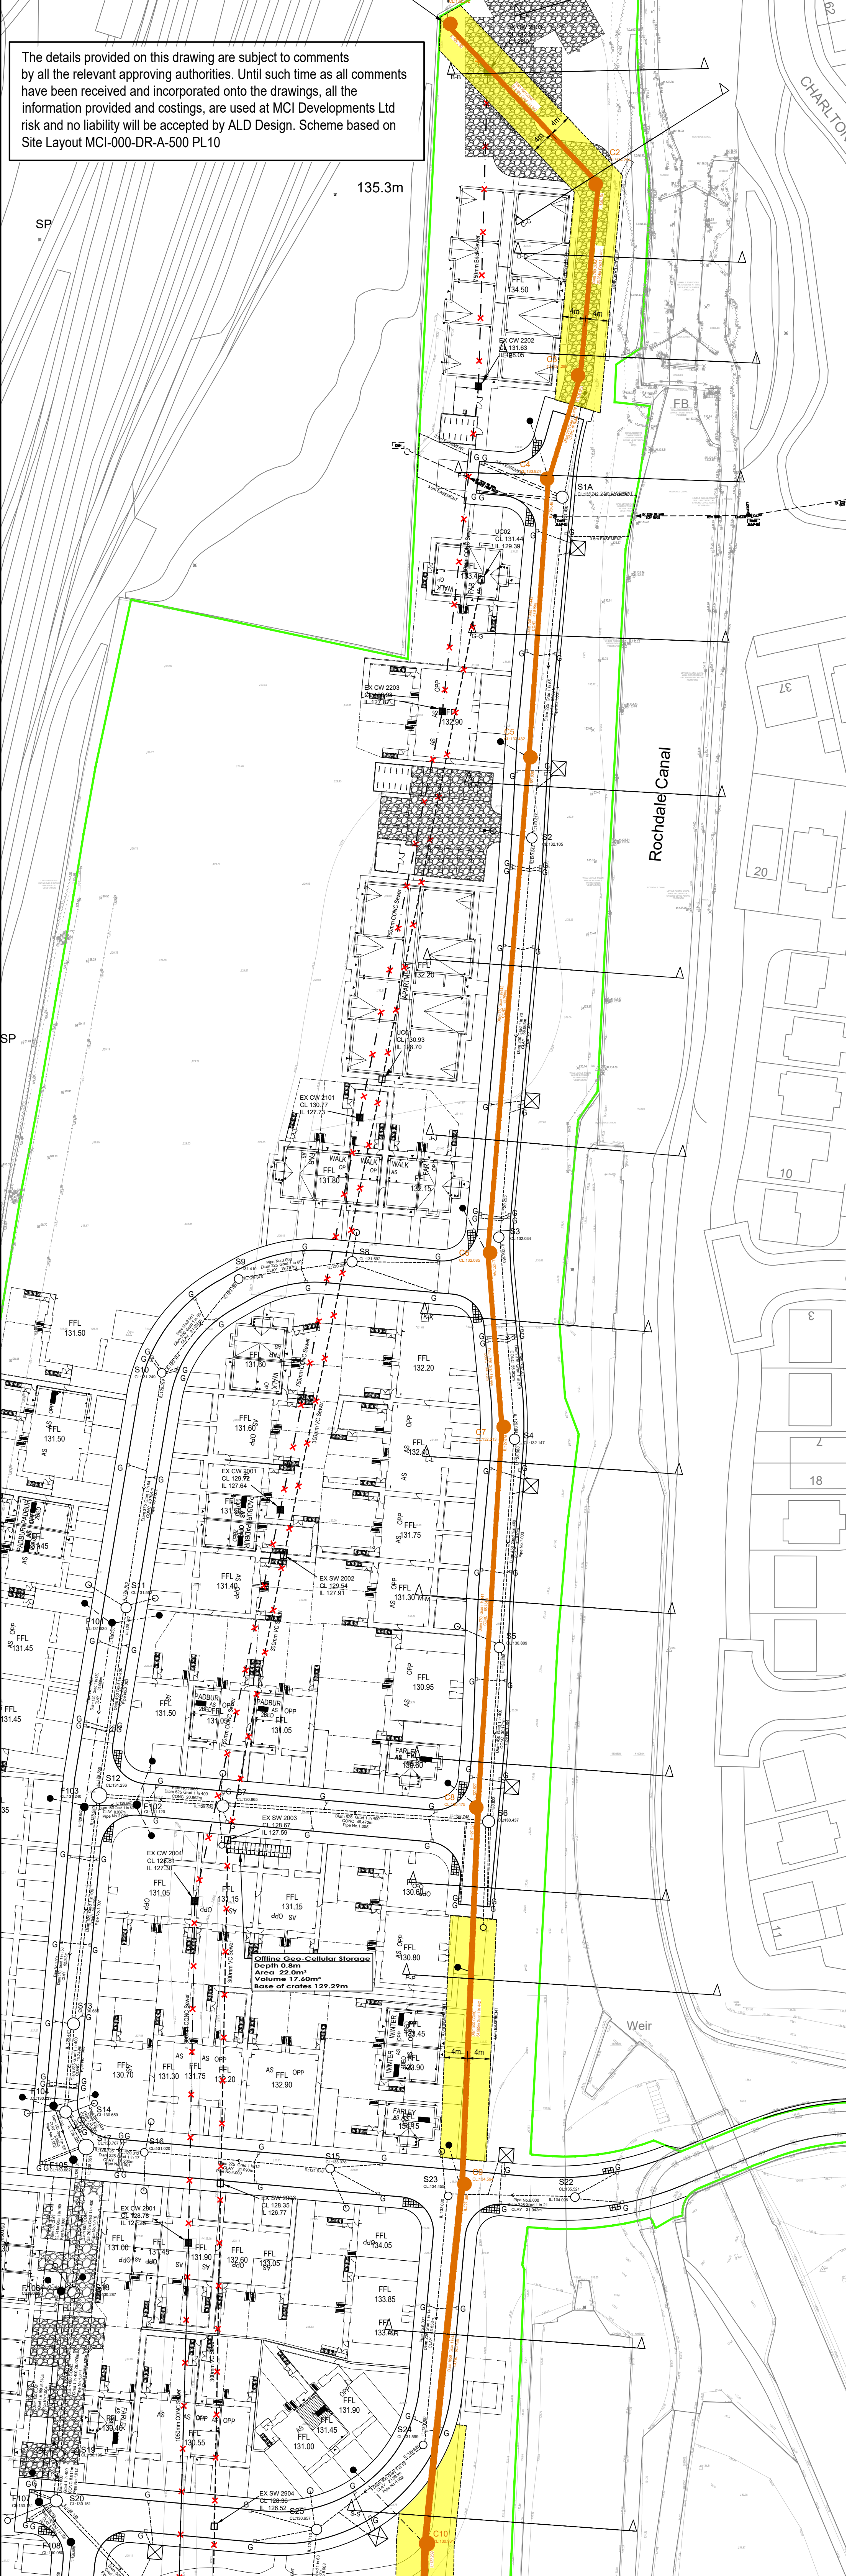

Rev.	Date	Amendment	Drawn	Chkd.	Appd.
C	28.09.28	Revised to UU comments 17.09.28			AP
B	13.09.28	Construction issue			AP
A	29.06.25	First Issue			AP

Web: www.ALDdesign.co.uk | Email: Ant@aldsdesign.co.uk

3 Woodhurst Drive, Standish,
Wigan, WNG ORW, United Kingdom
Tel: +44 (0) 1257 899033

Client	
MCI DEVELOPMENTS	

Project Title	
Trub Farm Rochdale	

Status
Construction issue

Drawing Title
S185 Cross Sections Plan

Drawn	Date	Checked	Date	Approved	Date
AP	July 26				

Scale	Orig Size	Dimensions
1:250	A0	

Project No.	Drawing File
25013	

Drawing No.	Rev.
30-02-08A	C

Scale 1:500
0 5 10 15 20 25m