


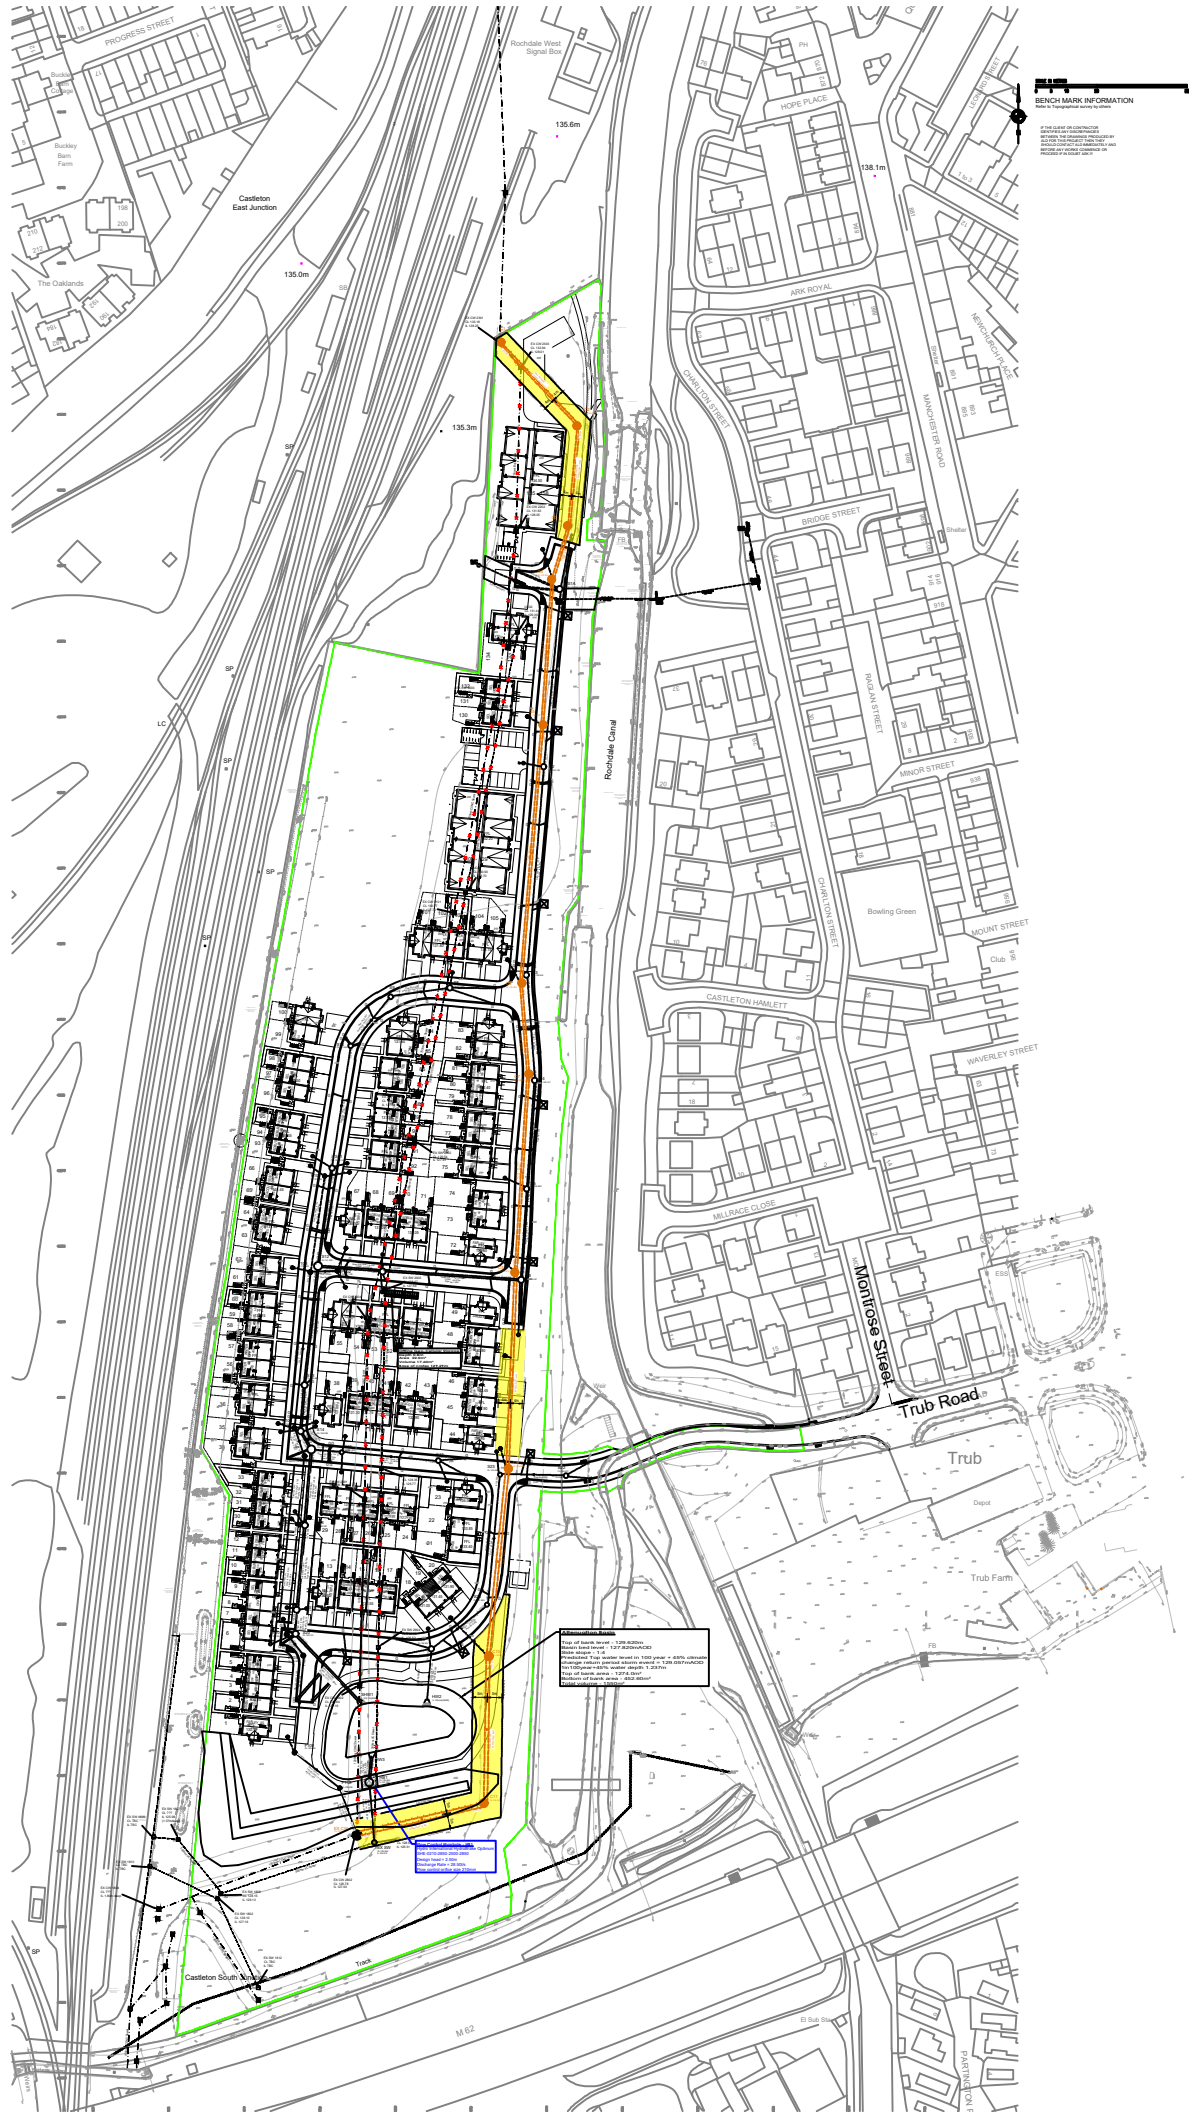

BENCH MARK INFORMATION
Refer to Topographical Survey for details

Site Grid Reference: x = 410042 , Y = 410042



The details provided on this drawing are subject to comments by all the relevant approving authorities. Until such time as all comments have been received and incorporated onto the drawings, all the information provided and costings, are used at MCI Developments Ltd risk and no liability will be accepted by ALD Design. Scheme based on Site Layout MCI-000-DR-A-500 PL10

1	28.09.26	Revised to UU comments 17.09.26	AP		
H	13.09.26	Construction issue	AP		
G	24.08.26	Revised following comments from UU sewer location	AP		
F	29.08.26	Revised to layout PL10, revised S185 sewer location	AP		
E	09.05.26	Revised following meeting with UU	AP		
D	14.10.25	Revised following new survey information	AP		
C	29.08.25	Revised to layout Rev PL08	AP		
B	14.07.25	Updated following completion of the remainder of the pack	AP		
A	18.06.25	First issue	AP		
Rev.	Date	Amendment	Drawn	Chkd.	Appd.



Trub Farm
Rochdale

Construction issue
S185 Location Plan

Drawn	Date	Checked	Date	Approved	Date
AP	JUNE 25				
Scale	1:2500	Orig Size	A3	Dimensions	
Project No.	25013	Drawing File			
Drawing No.	30-02-07			Rev.	1

