

Scale: @ A1.
Dimensions must be checked by
contractor before work is commenced.


This drawing remains the property of
Belal Rashid Technical Architecture
and should not be reproduced in full or
in part without prior consent from
Belal Rashid Technical Architecture.



Proposed Front
1 : 100




Proposed Rear
1 : 100

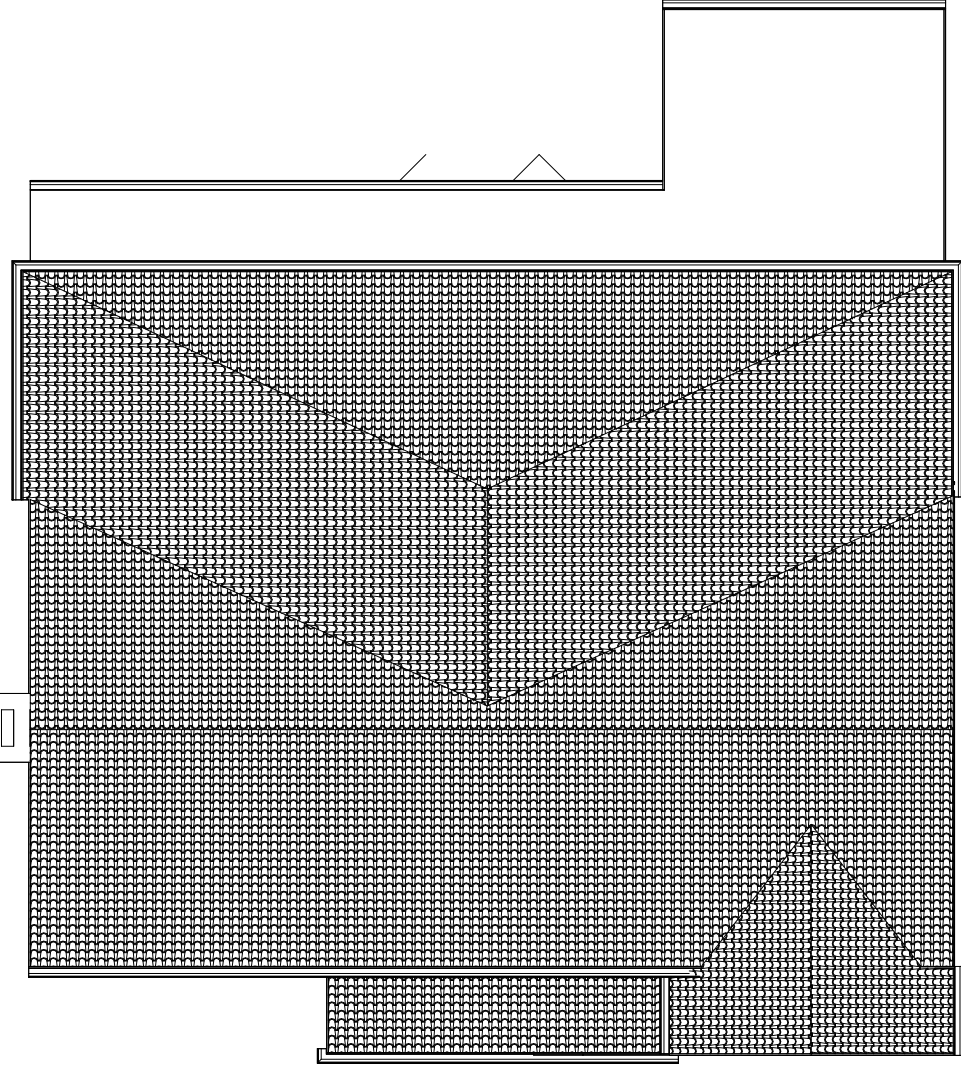

Material Notes:
1) Proposed side extension and rear extension brickwork to match existing brick type in size/colour/texture
2) Proposed side extension roofing tiles to match existing roofing tiles in size/colour/texture
3) Proposed rear extension roof: flat roof with rubber finish
4) Proposed side extension and rear extension windows to match existing windows in size/colour/texture 5) Proposed rear extension door: Aluminium Bi-fold door




Proposed Side I
1 : 100

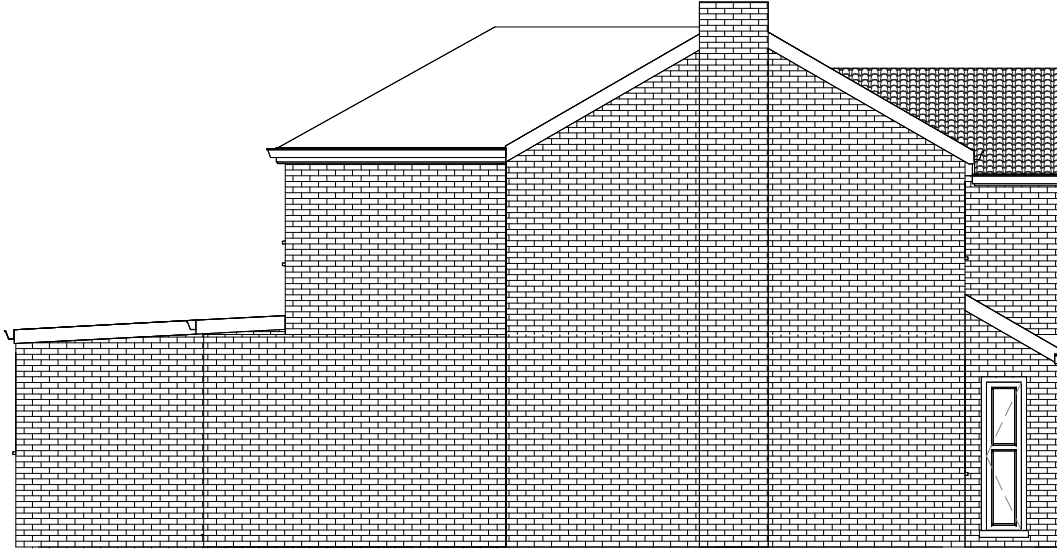


Proposed Side II
1 : 100

Proposed Roof
1 : 100

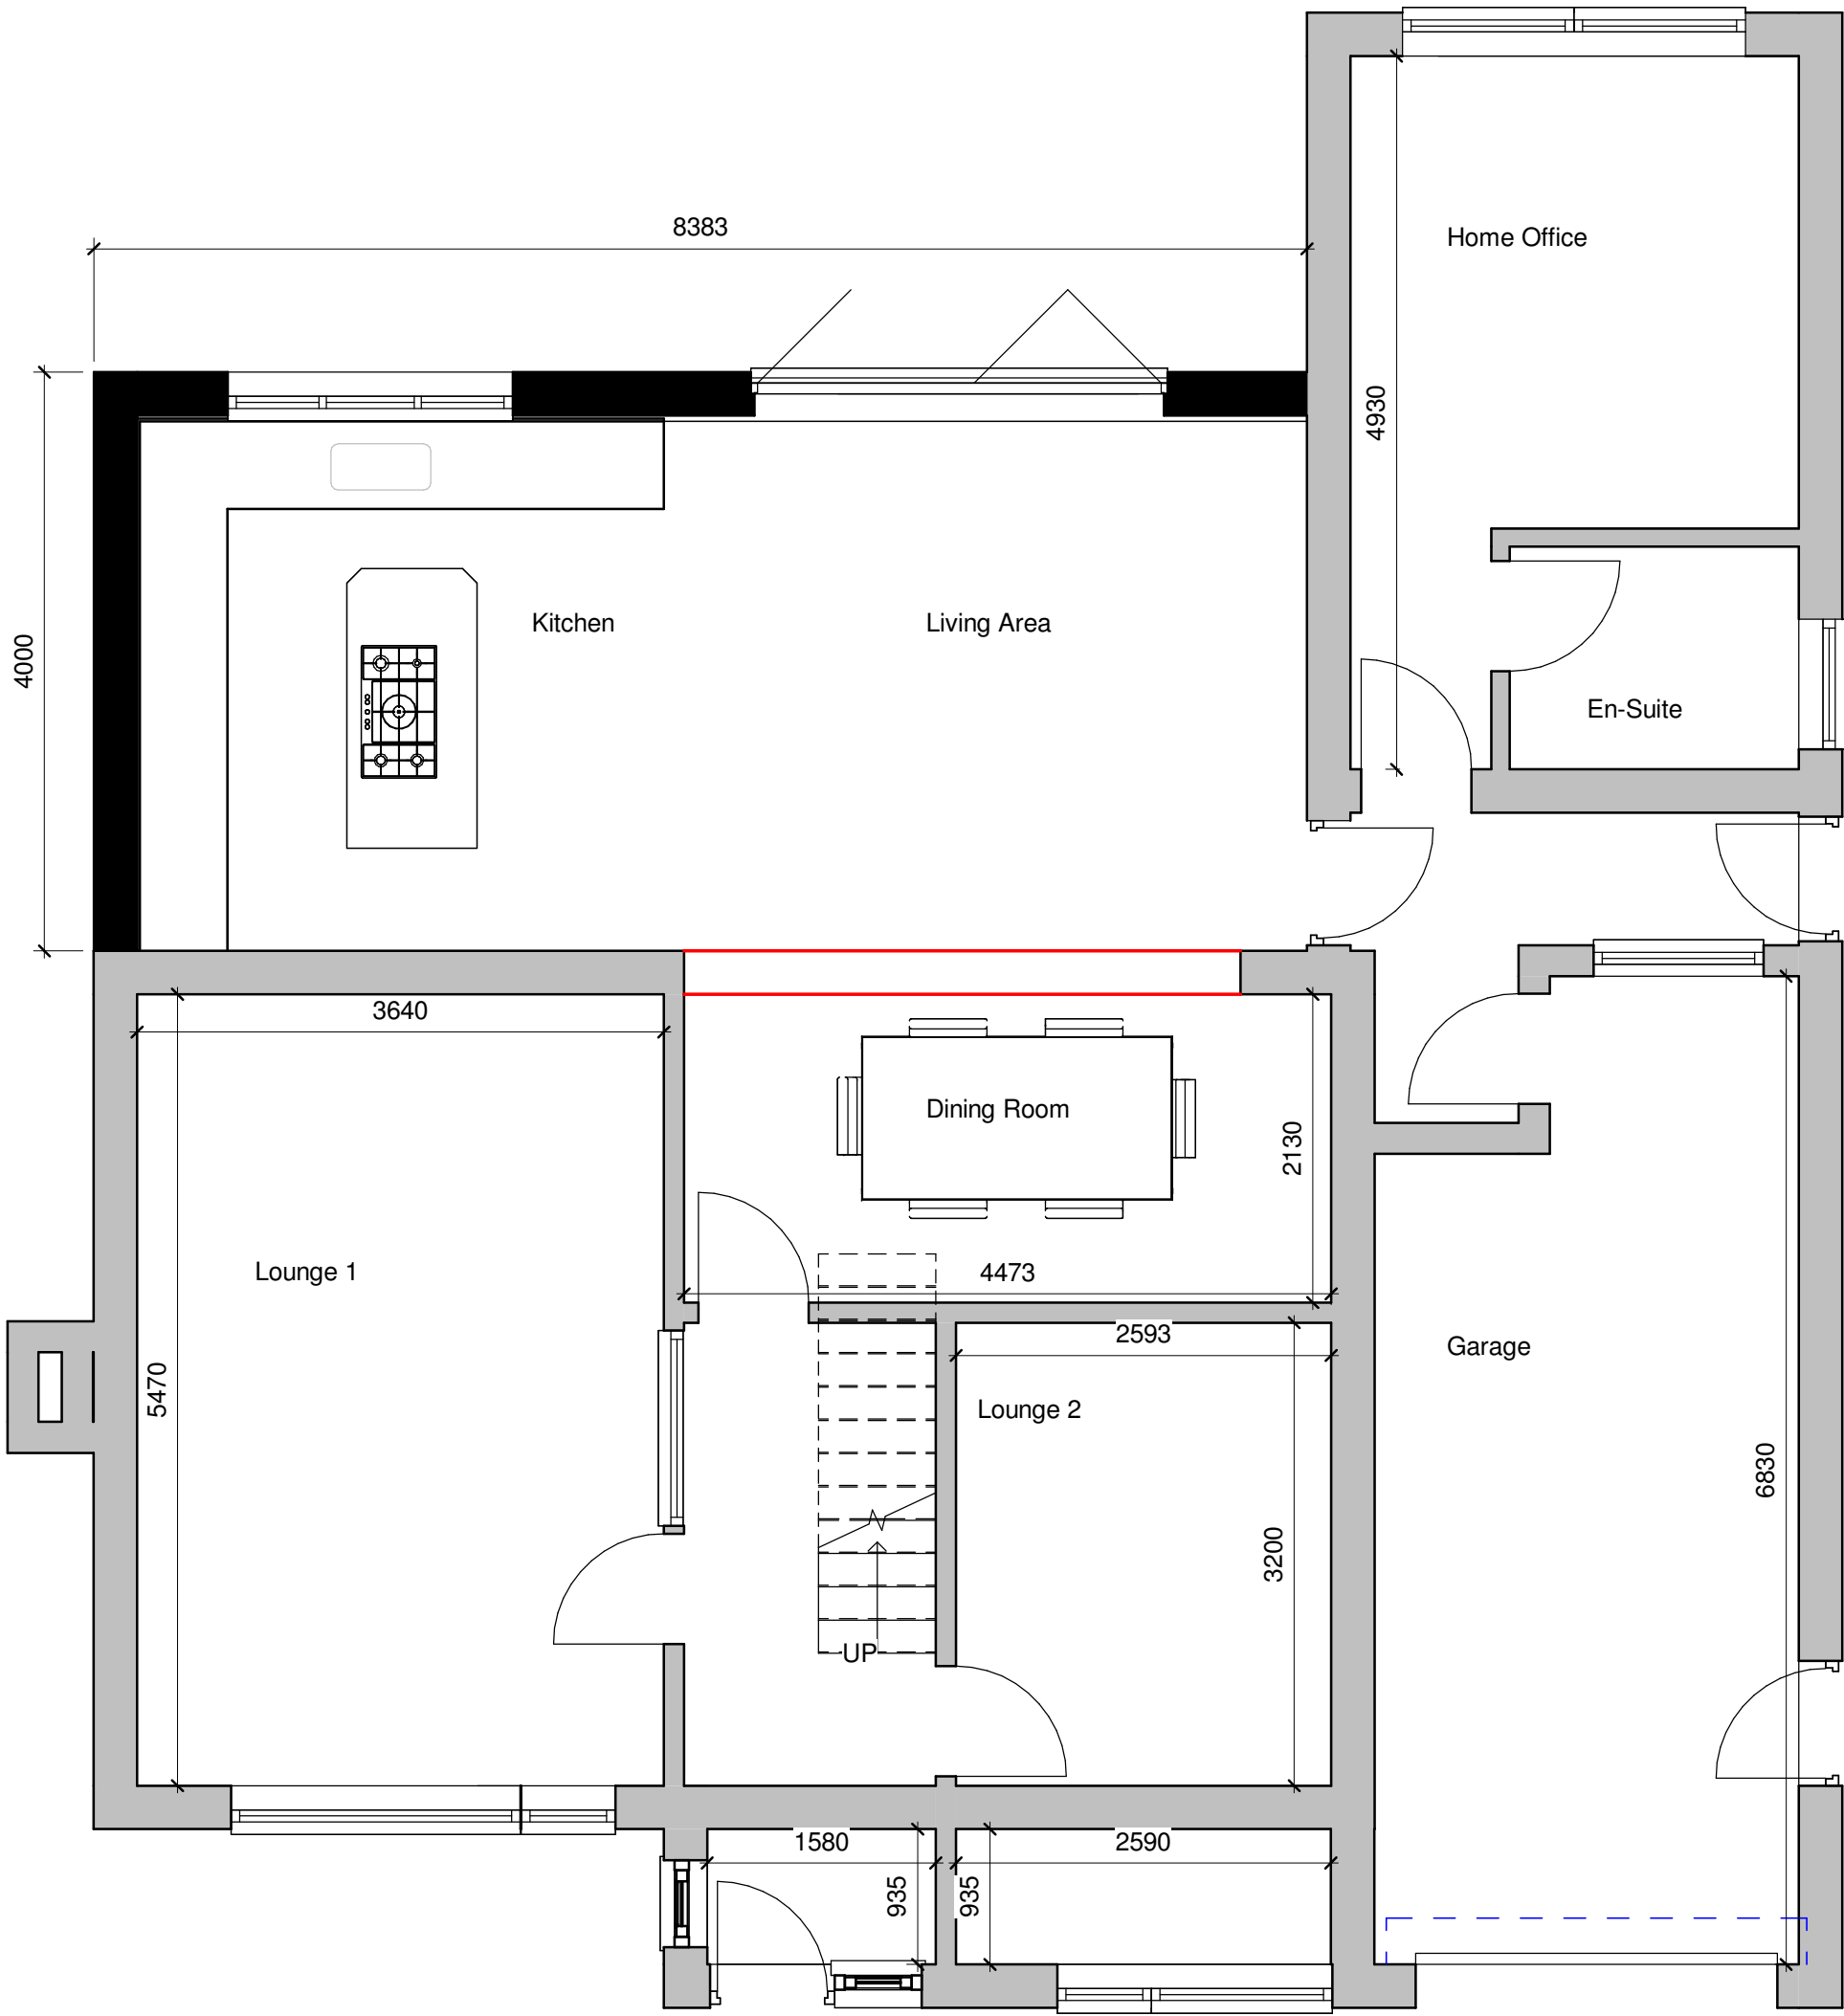

Proposed Ground Floor
1 : 50

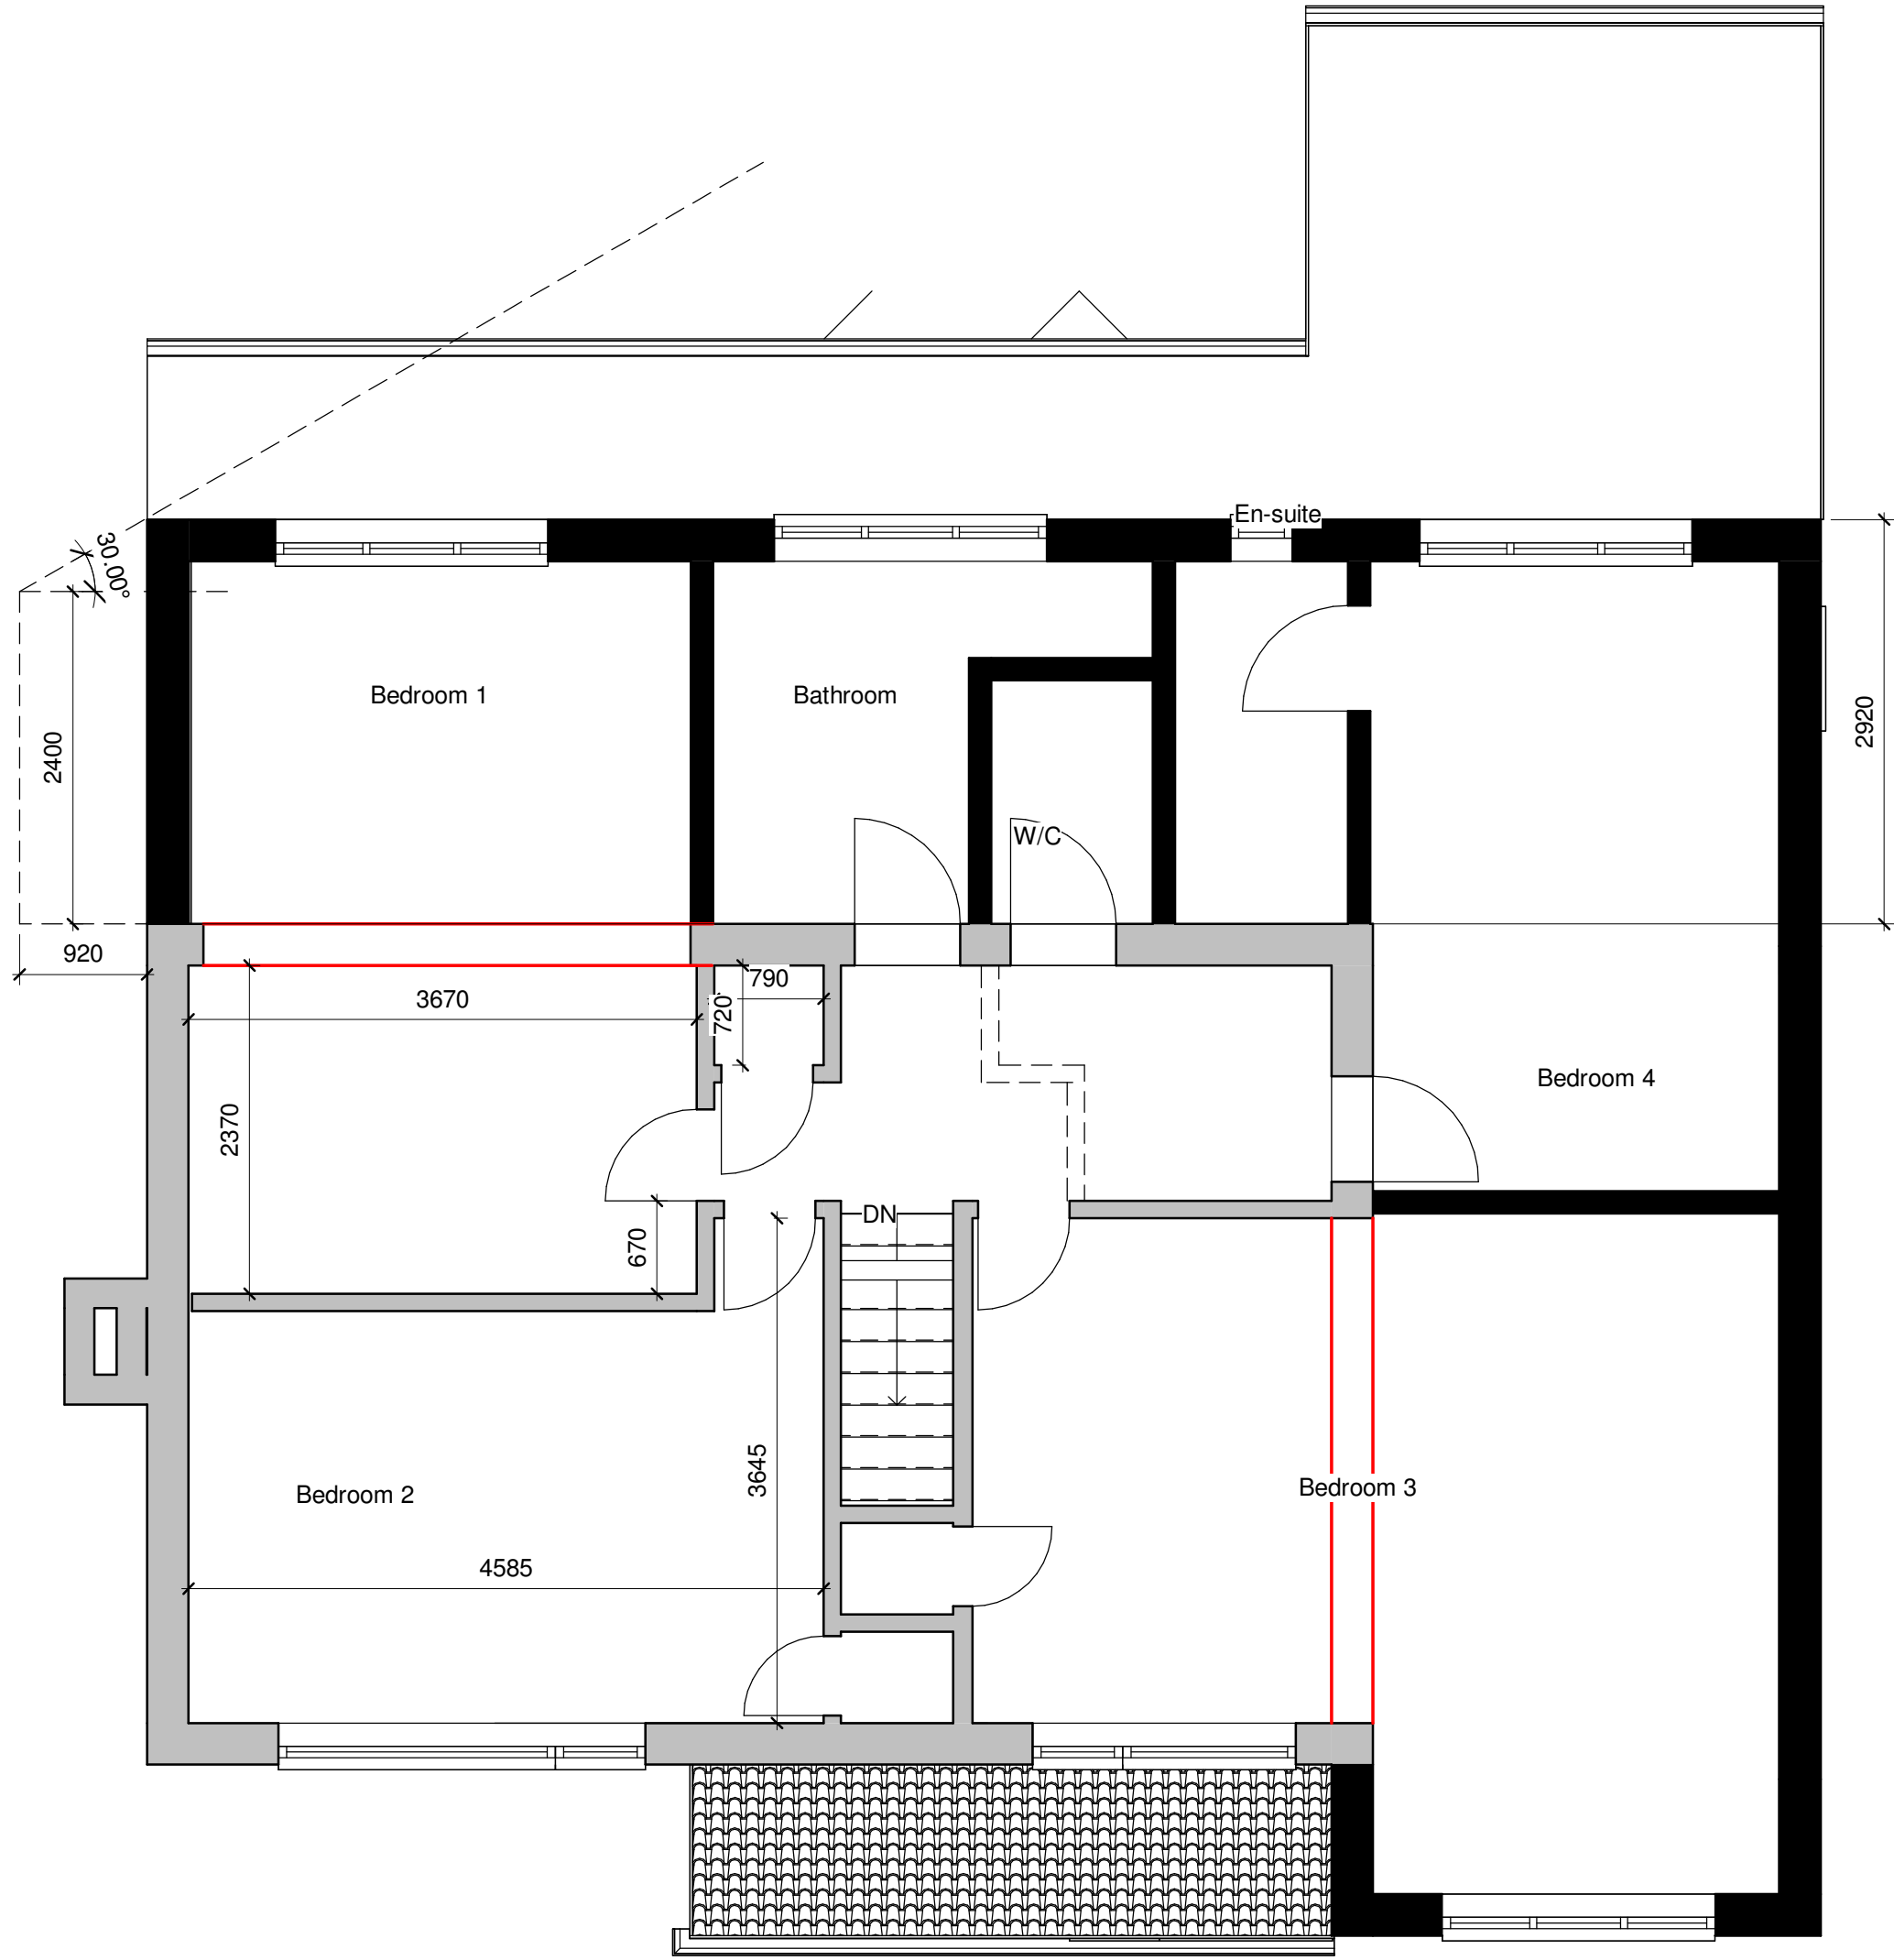

Proposed First Floor
1 : 50

Client:
Mr N Kane

Project:
Extension
Project Address:
4 Arnold Avenue
Heywood
OL10 2ND

Drawing Name: Proposed
Drawing Number: A102.B
Drawing Date: 01/07/26
Author: M.Tamzid. B.Rashid.

Belal Rashid Technical Architecture
11 Queen Street
Oldham
Greater Manchester
OL1 1RD

Email: belal.rashid@brta.co.uk
Tel: 0161 241 9650

