


Existing walls

Proposed External Walls

Proposed Internal Partitions

Roof, Doors and Windows References

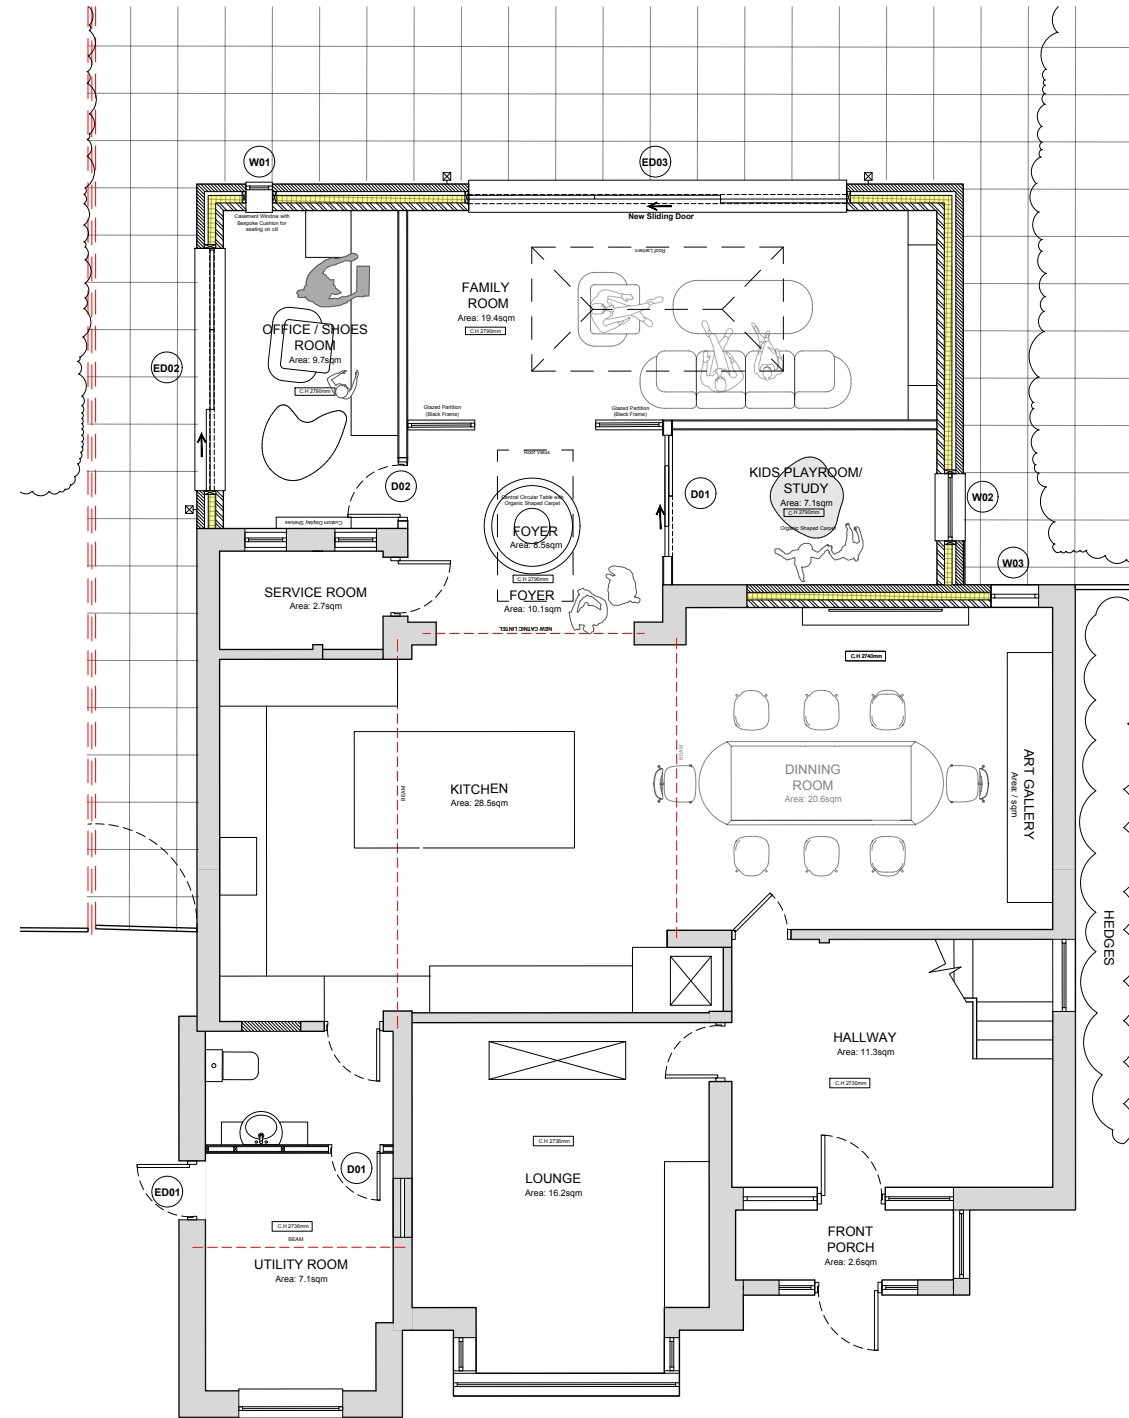

Scale - 1:100@A3

Scale - 1:100@A3

Notes:

1. All interior dimensions including ceiling heights are taken to and from finished surfaces unless stated otherwise.
2. All levels and dimensions must be checked on site.
3. For any discrepancies with the information depicted in this drawing please contact TR Architectural Services.
4. Responsibility cannot be accepted for alterations made to this drawing without prior permission from TR Architectural Services.
5. These are planning drawings and room layout guidelines, they should not be used as a set of construction drawings.
 - Please refer to note 2.

1:1250@A3

REV	DATE	D.B.	C.B	NOTES
P1	25.06.2026	EA	FA	INITIAL ISSUE FOR PLANNING
P2	01.06.2026	EA	FA	ADD. MEASUREMENTS
P3	18.09.2026	EA	FA	REV. PLAN + DIAGRAM
P4	23.09.2026	EA	FA	REV. PLAN + DIAGRAM 5.3M DEPTH
P5	01.10.2026	EA	FA	REV. PLANS AS AGREED WITH PLANNERS -5.3M DEPTH

Revision: P5

Scale: 1:100@A3

2000

DESIGNING
FOUNDATIONS
architecture

