


Notes:

This drawing is the copyright Paddock Johnson Partnership Limited and may not be used without their prior written consent.
Written dimensions to be taken in preference to scaled dimensions.
Due to the inaccuracies of scanning, scanned images should not be scaled.

REV:	DATE:	DESCRIPTION:	BY:
A	02.06.26	Planning Issue	CT
B	10.09.26	Revised following comments from LPA	CT


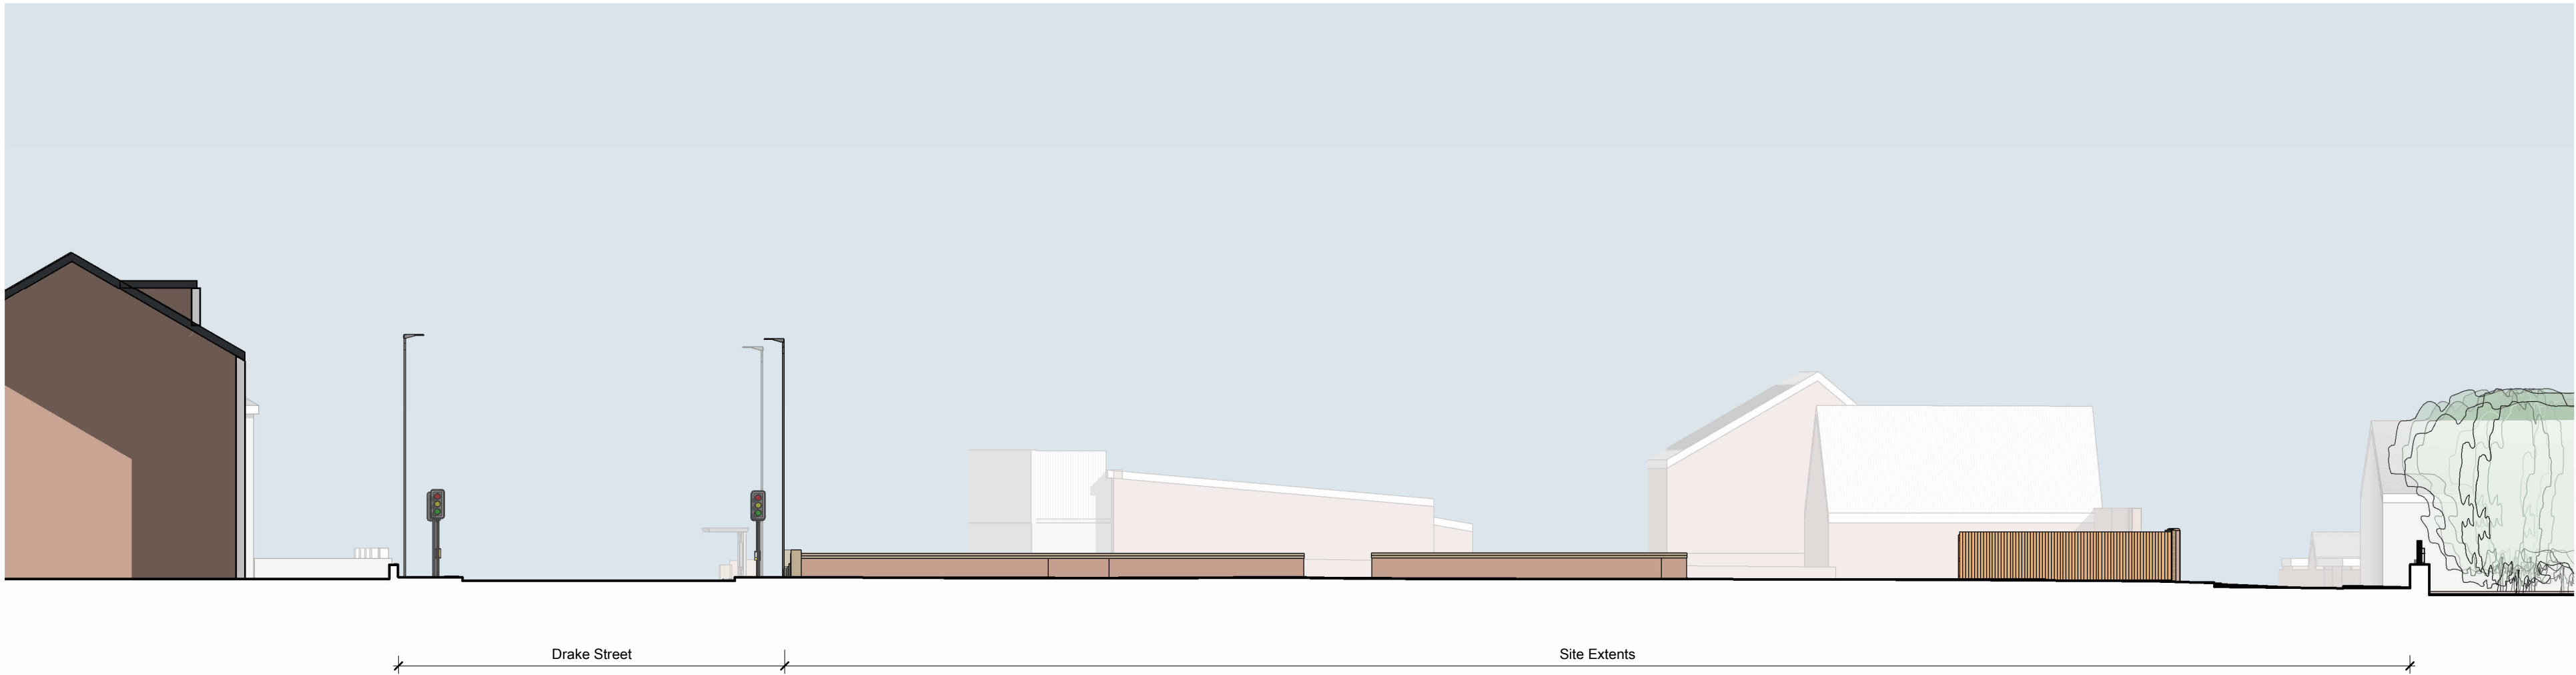


1 Existing Streetscene Broadfield Stile
Scale: 1 : 200



2 Proposed Streetscene Broadfield Stile
Scale: 1 : 200

Notes
Drawing to be read in conjunction with:
19146-PJA-00-ZZ-DR-A-1208 - Proposed Boundary Treatments
7852.01 - Landscape Proposals

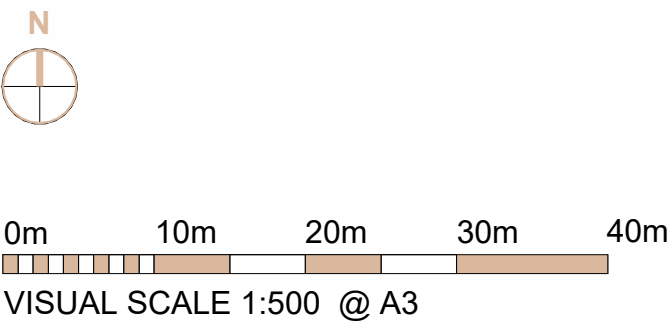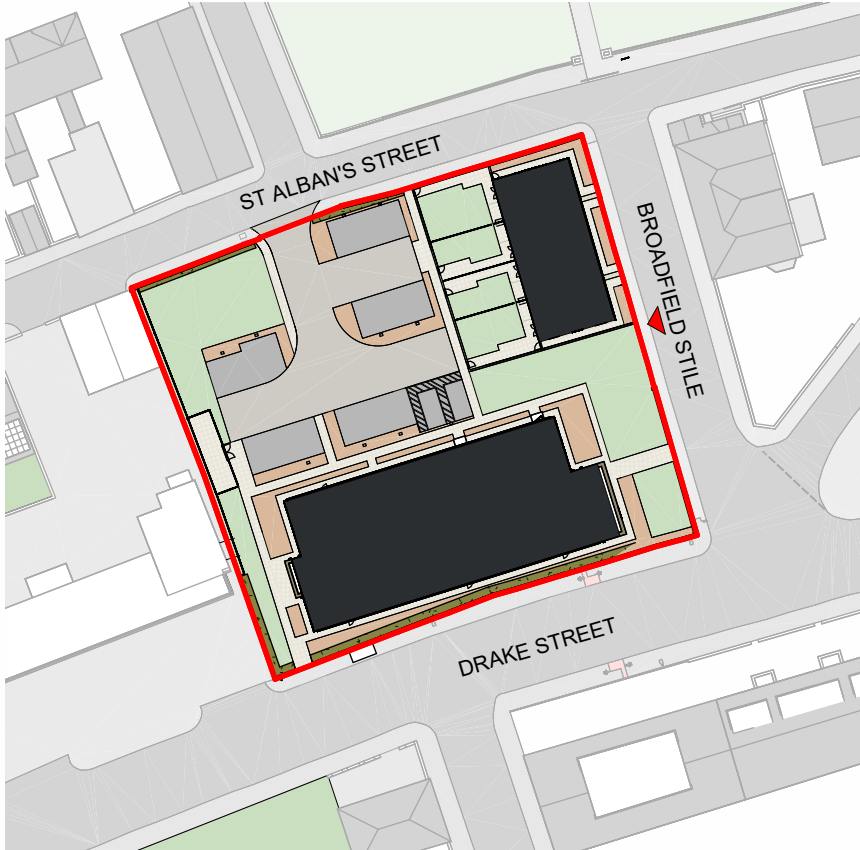

CLIENT:

Great Places Housing Group

PROJECT:

New Residential Development
Drake Street, Rochdale, OL16 1PJ

DRAWING NUMBER:

19146-PJA-00-ZZ-DR-A-1302-B

DRAWING TITLE:

Streetscene Broadfield Stile

STATUS:

PLANNING

SCALE:	DATE:	BY:	CHECKED:
As indicated@A1	29.05.26	CR	PP



Studio 2, The Lyceum,
Bath Street, Port Sunlight,
Merseyside, CH62 4UJ
0151 643 1234
admin@paddockjohnson.com
www.paddockjohnson.com
Paddock Johnson Partnership
Limited. Registered in England
and Wales No. 06684275