


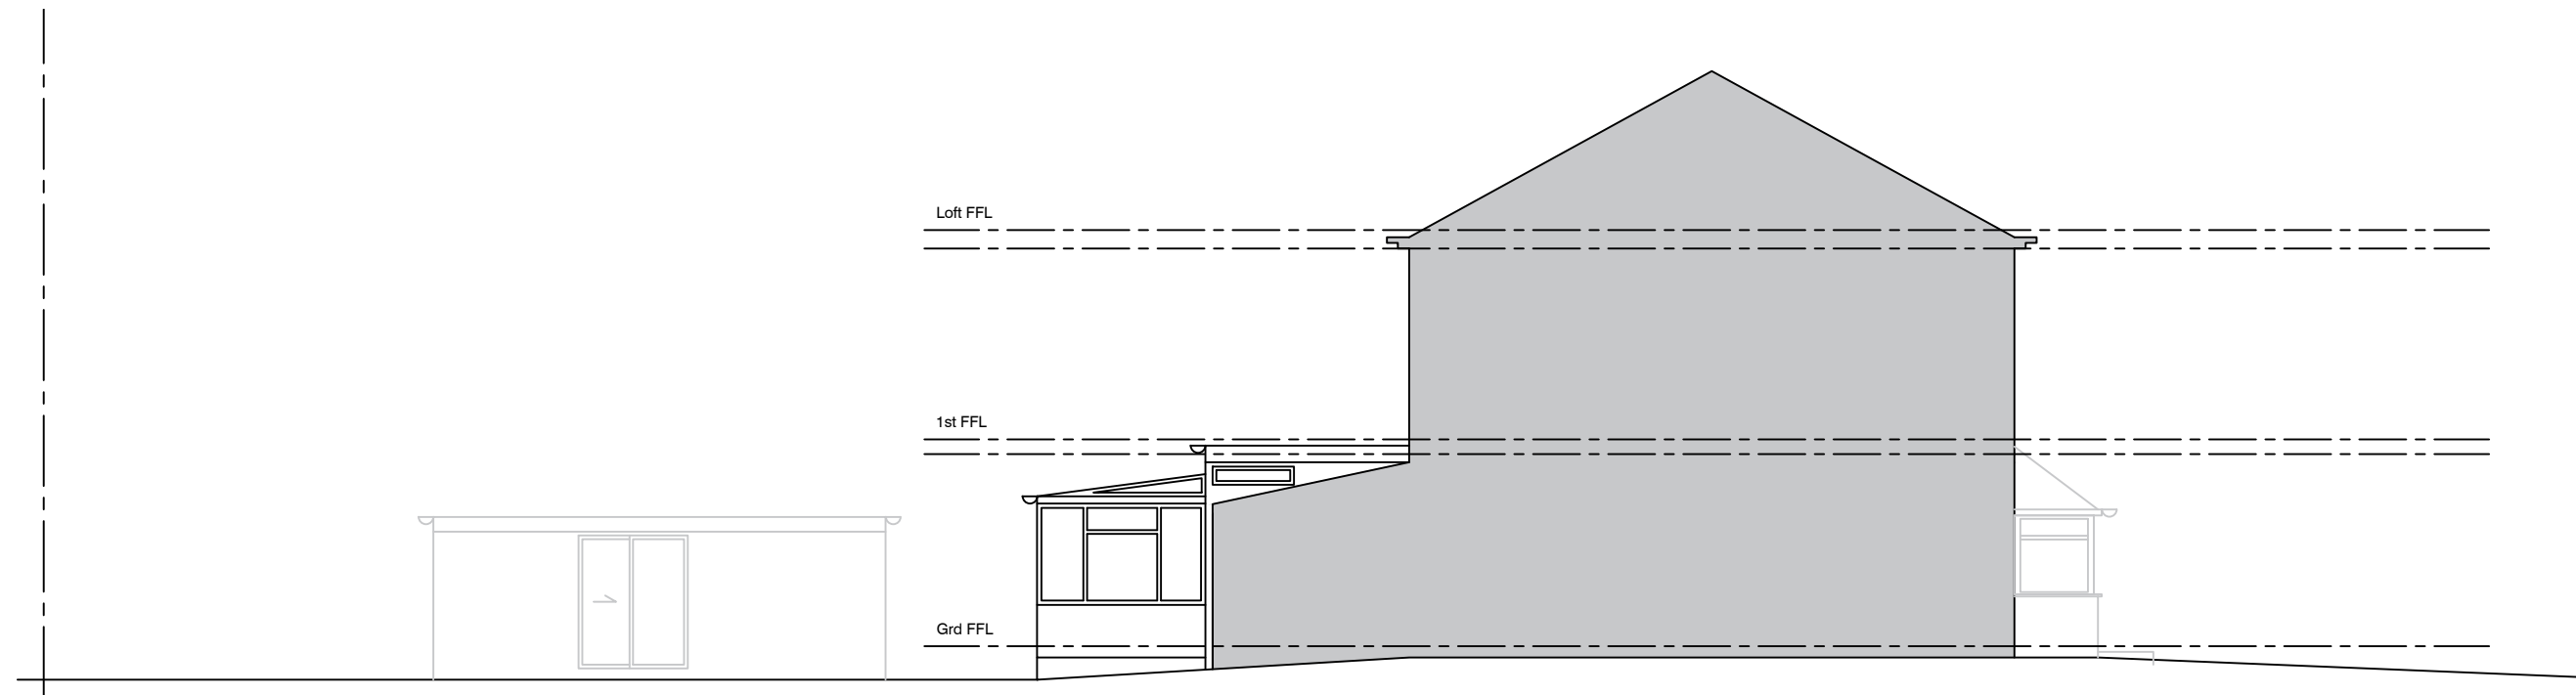

SIDE 1 ELEVATION
SCALE 1 : 100



SIDE 2 ELEVATION
SCALE 1 : 100

scale 1:100 0 5m

EXISTING ELEVATIONS SCALE 1 : 100	IMPORTANT NOTES: Do Not Scale from this Drawing. Use Figured Dimensions Only.		DRAWING STATUS:		PLANNING			FOOTPRINT DESIGN E info@footprintdesign.net W www.footprintdesign.net		
			REVISION	DATE	DESCRIPTION			CLIENT: HABIB		
			A	07.10.26	Amendments made following planners comments.			PROJECT: 19 CASTLE HILL CRESCENT, ROCHDALE		
								DRAWING TITLE: EXISTING GA ELEVATIONS		
								DRAWING NO: Q003_E(00)002		