



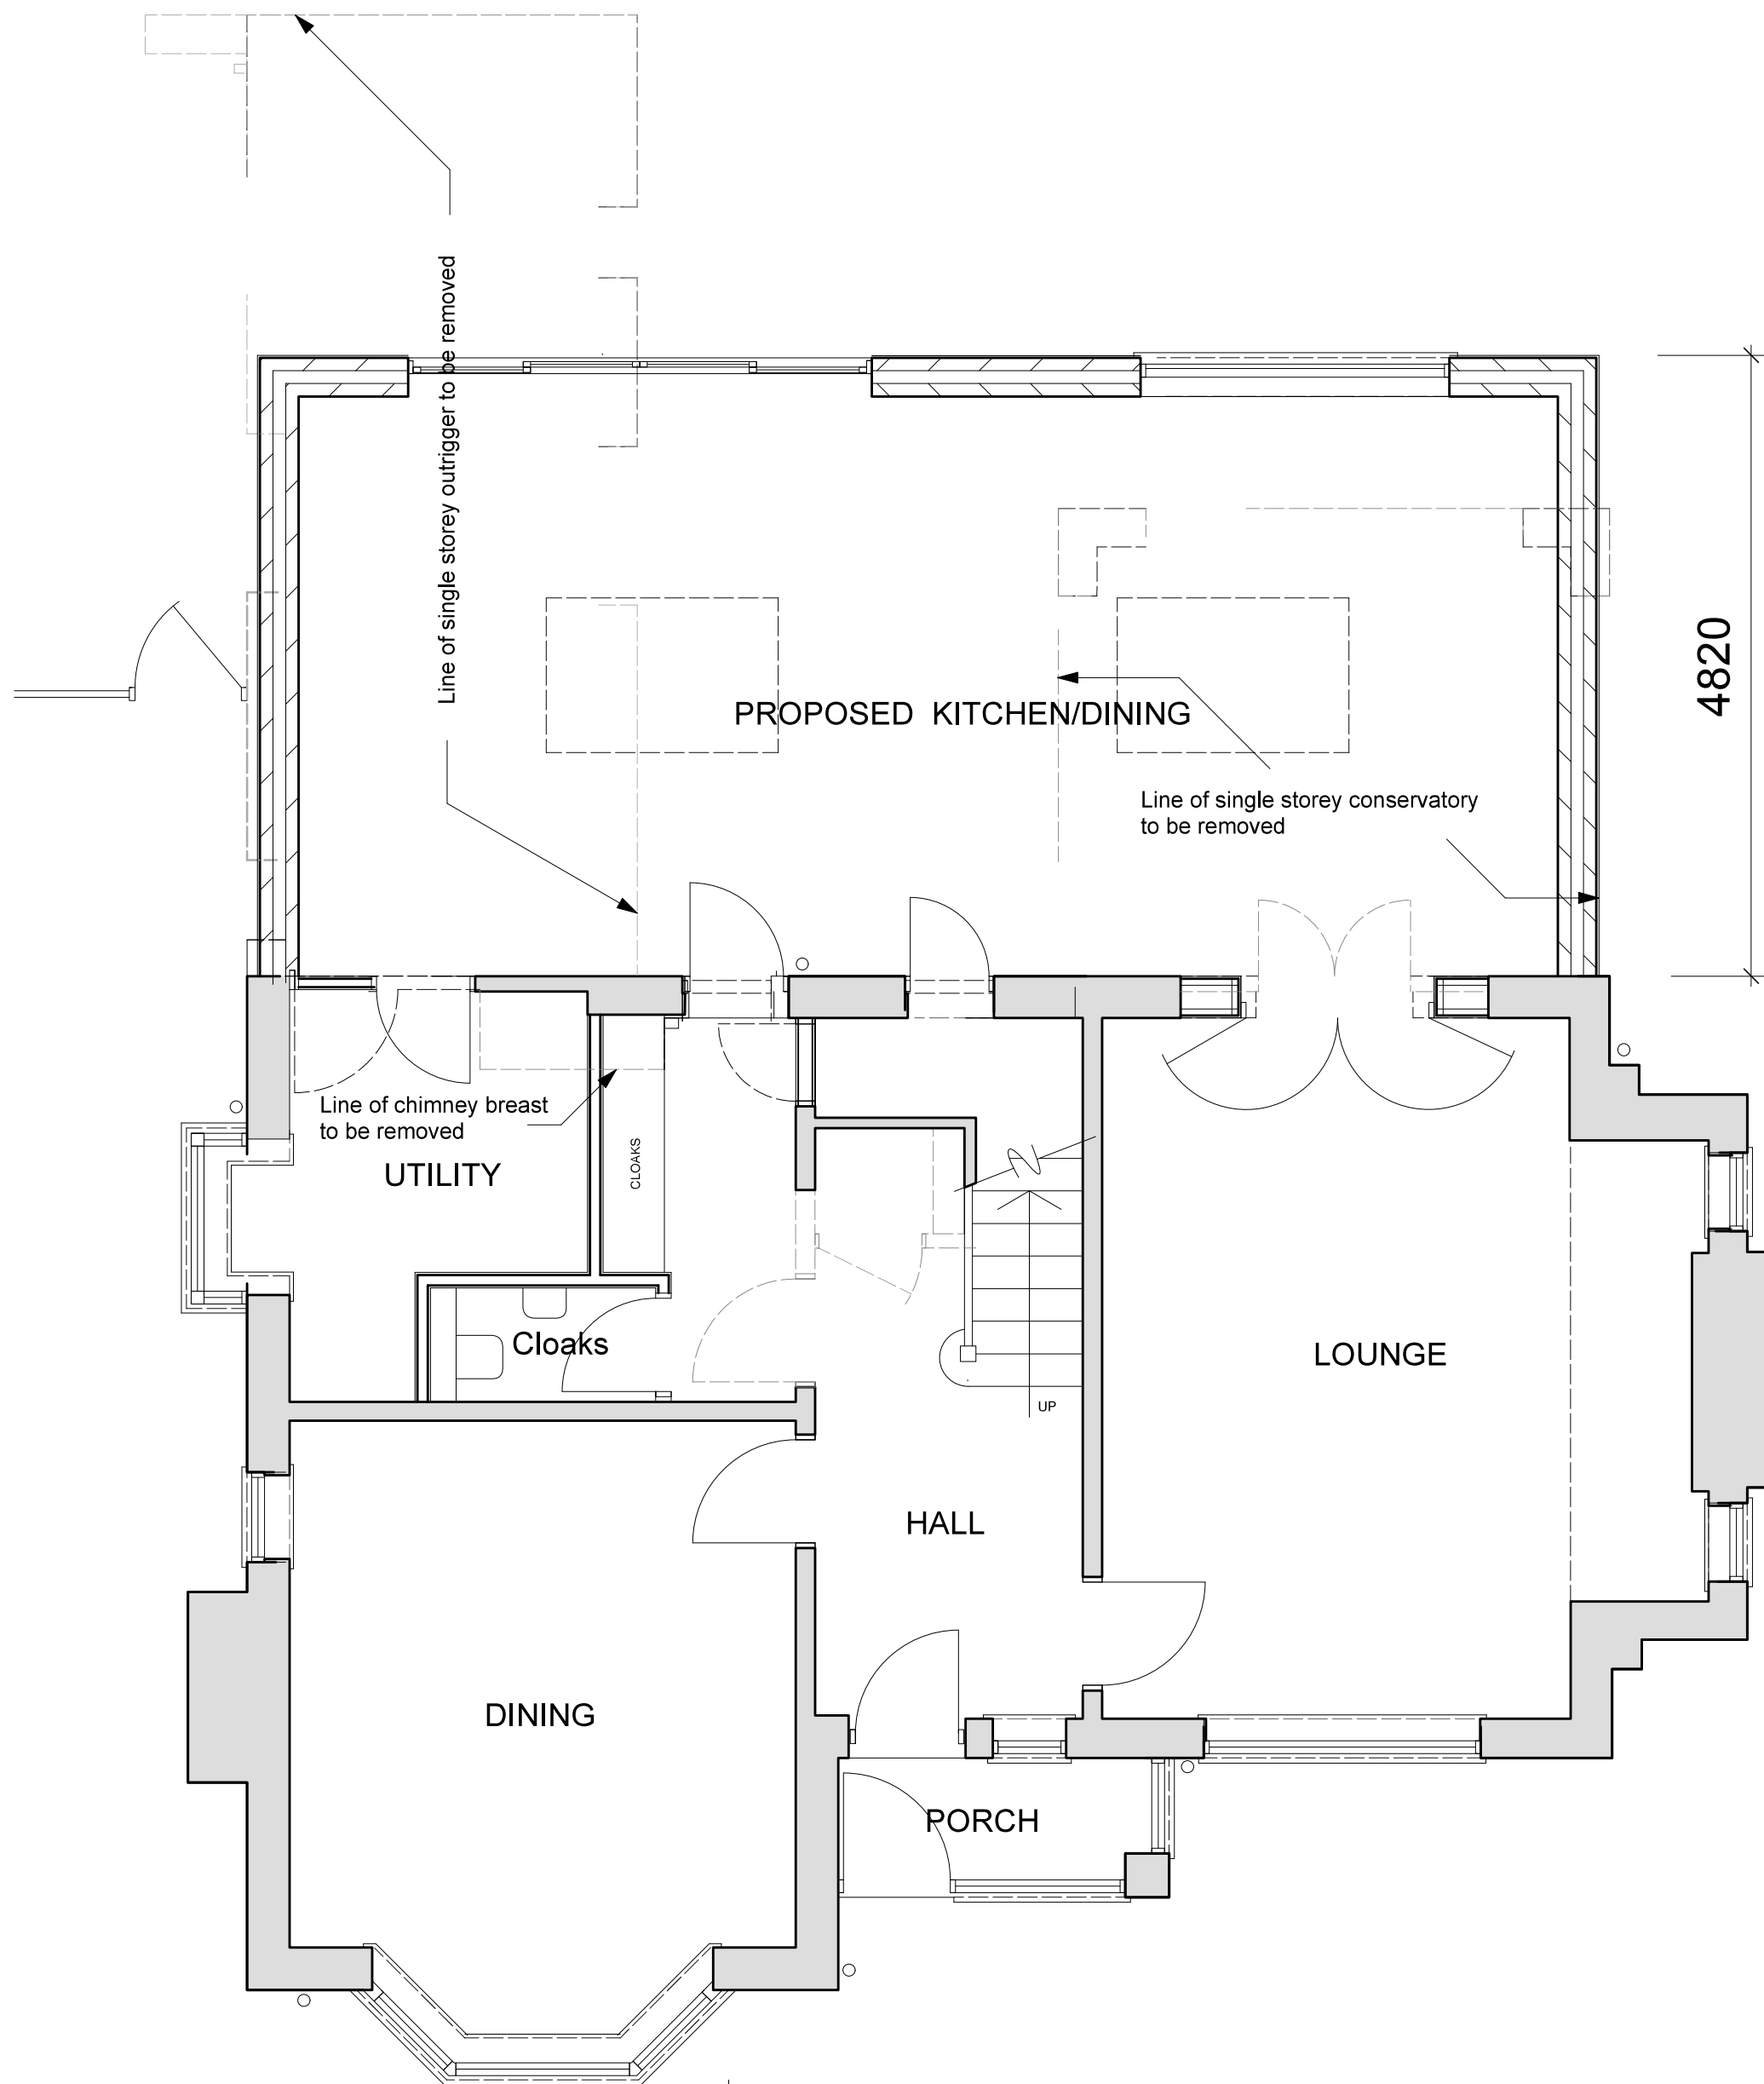

PROPOSED GROUND FLOOR PLAN

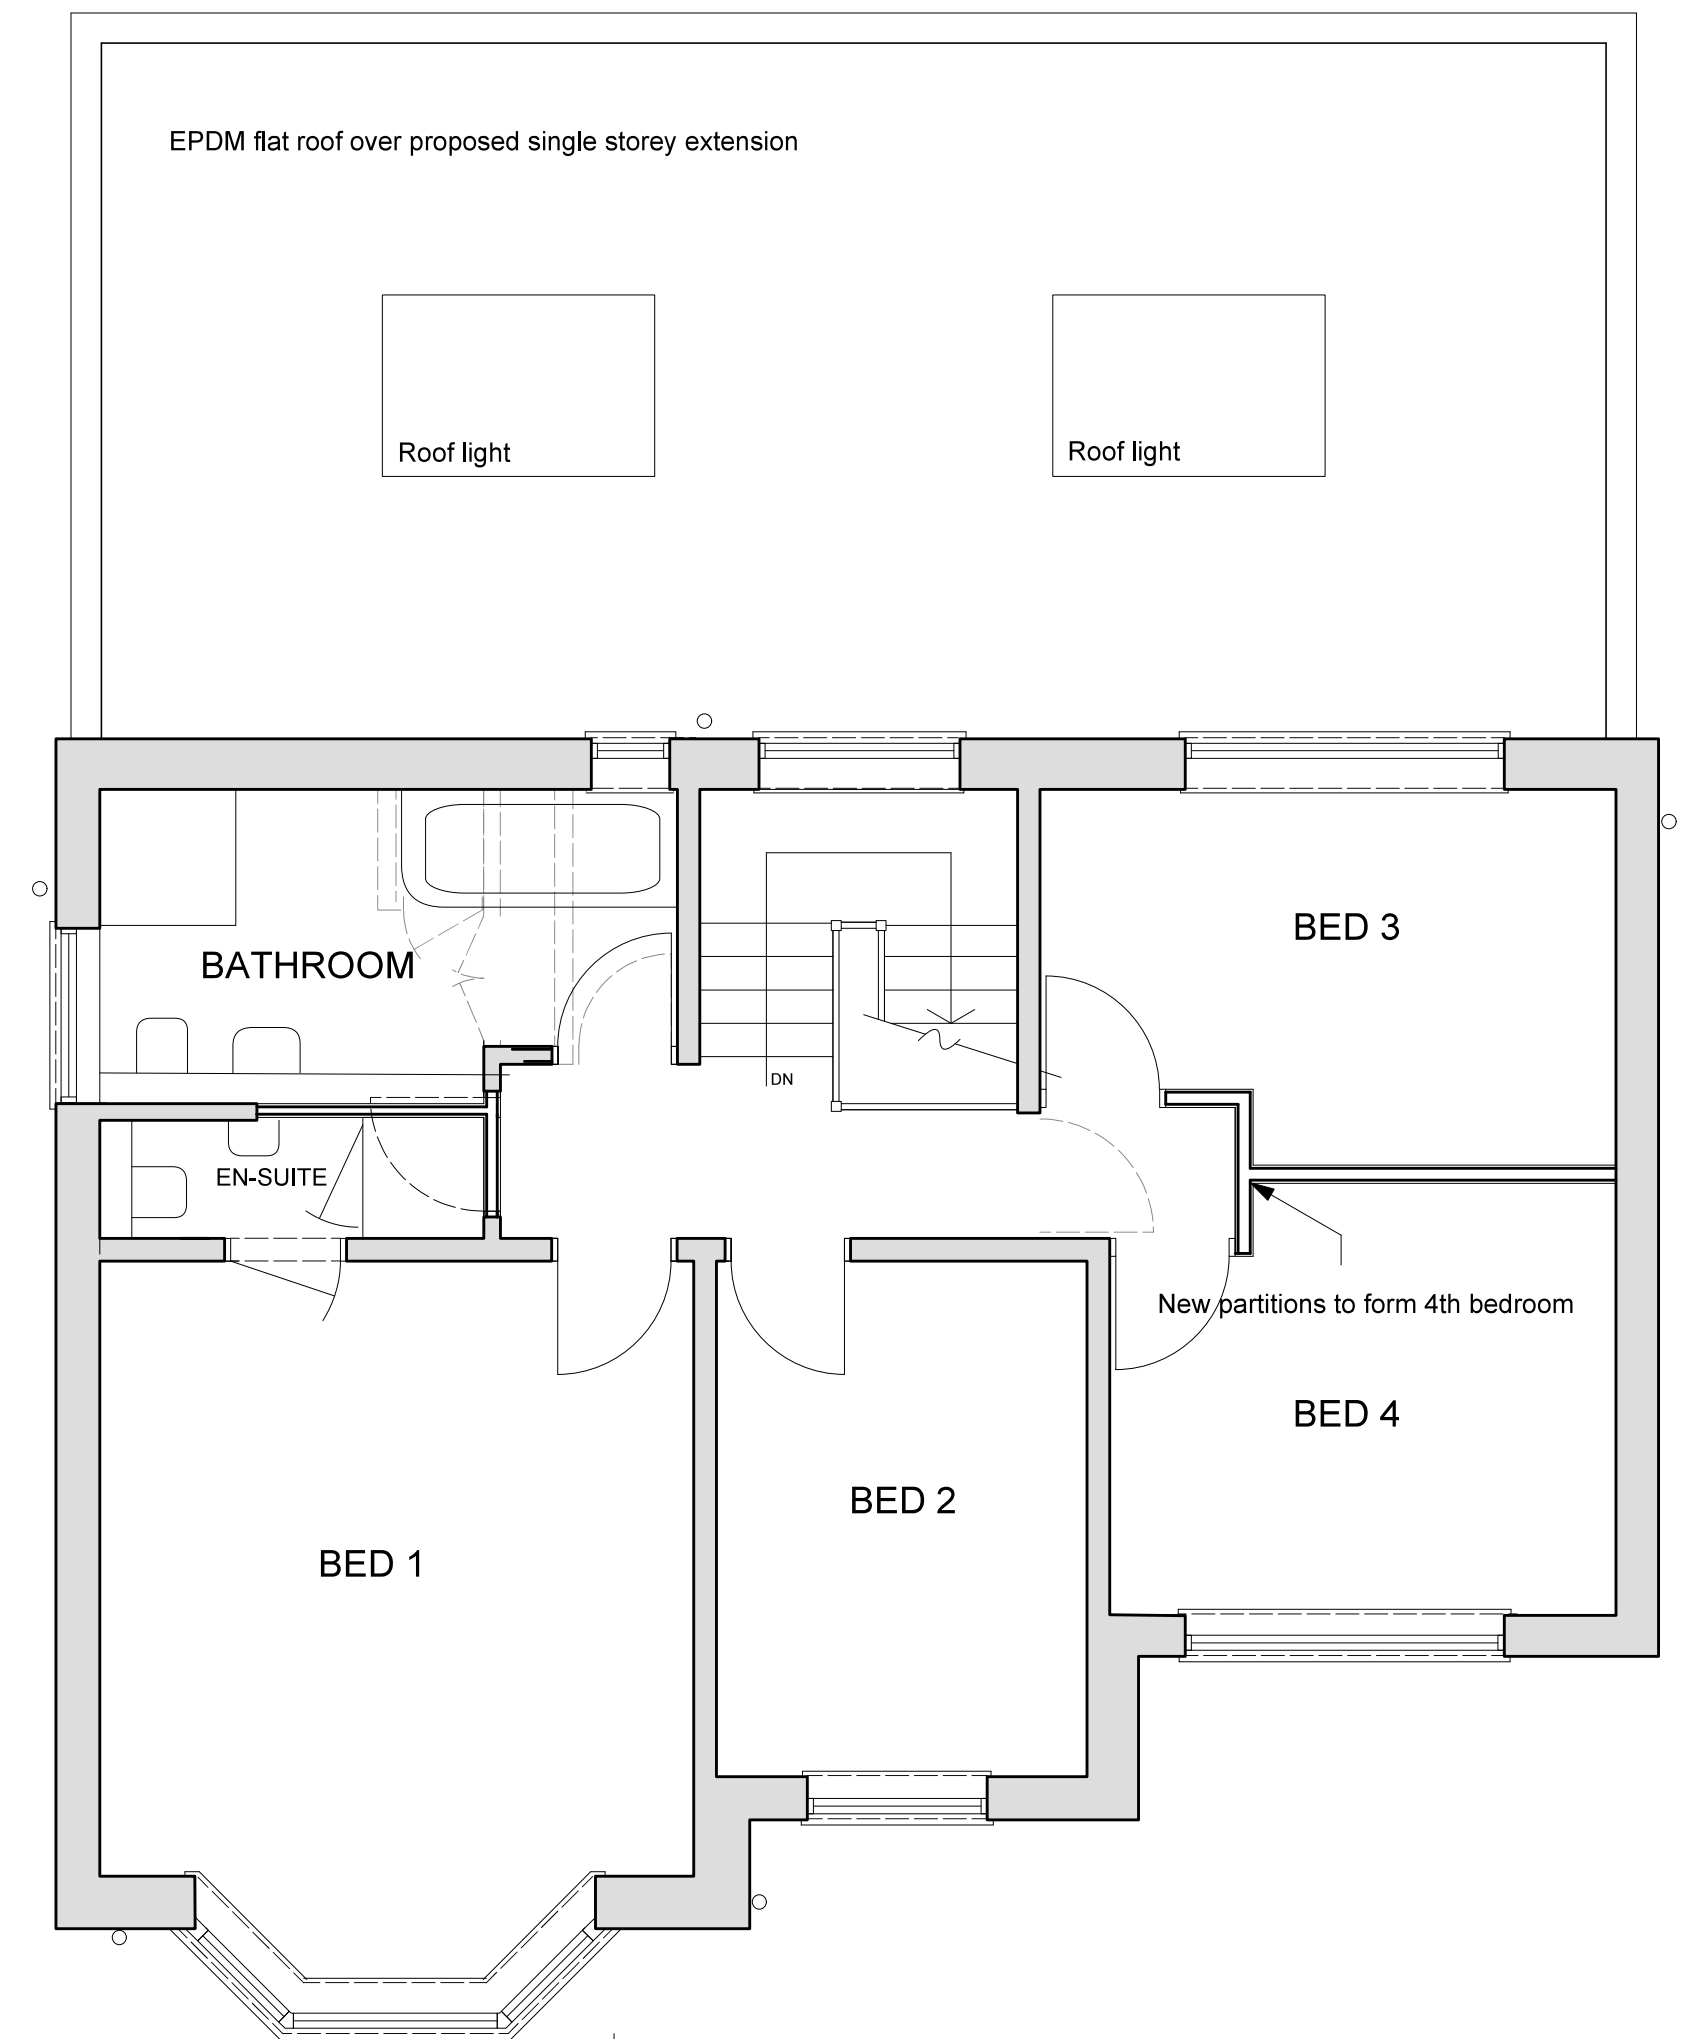

PROPOSED FIRST FLOOR PLAN

MR & MRS D BOOTH
 7 CHESTER AVENUE
 ROCHDALE
 OL11 5LY
 PROPOSED ALTERATIONS AND EXTENSION