




Rev	Description	Date	Initials

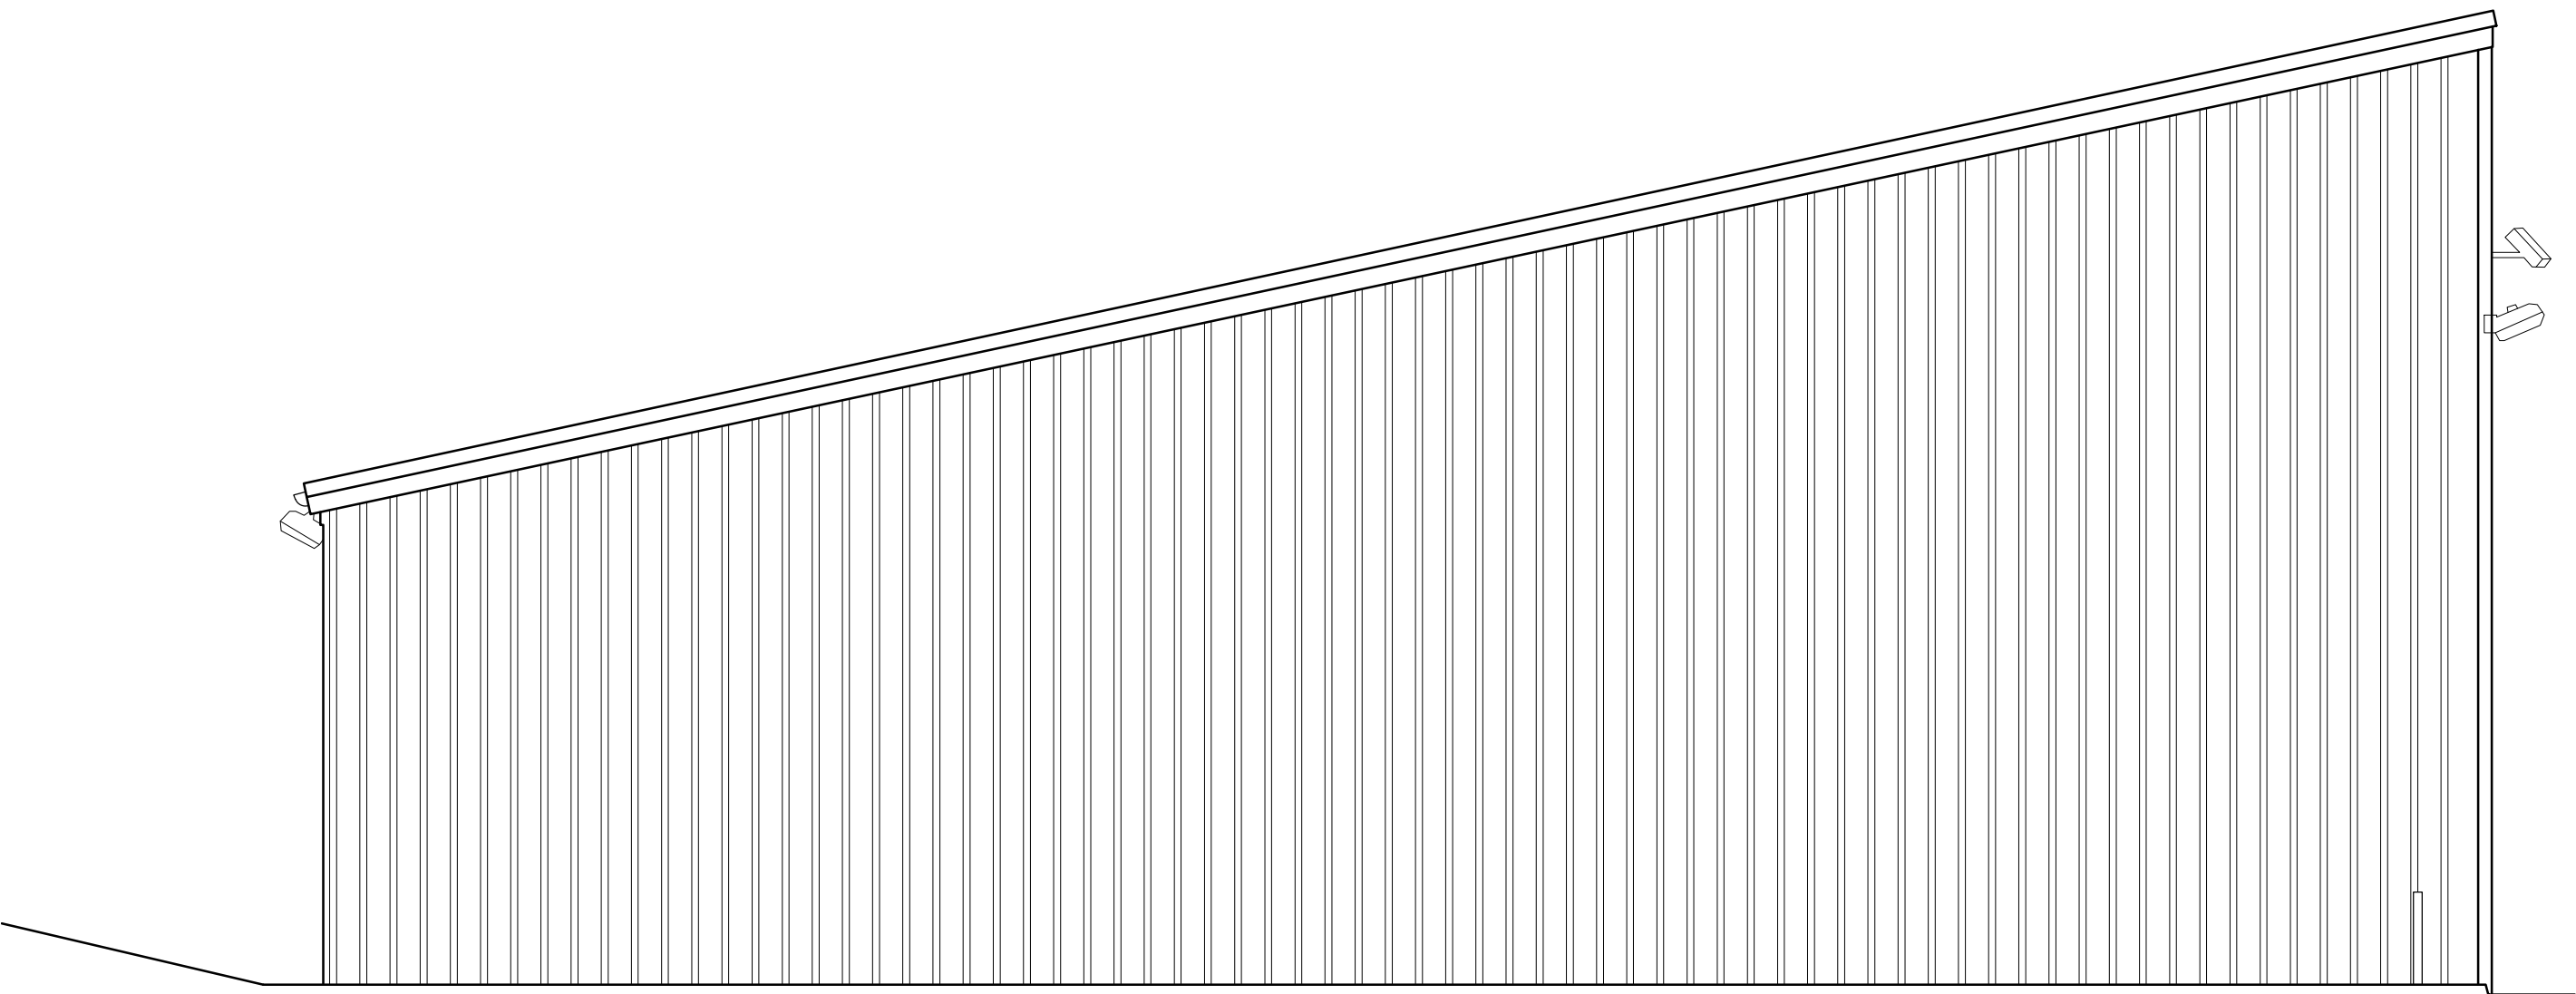

Elevation B

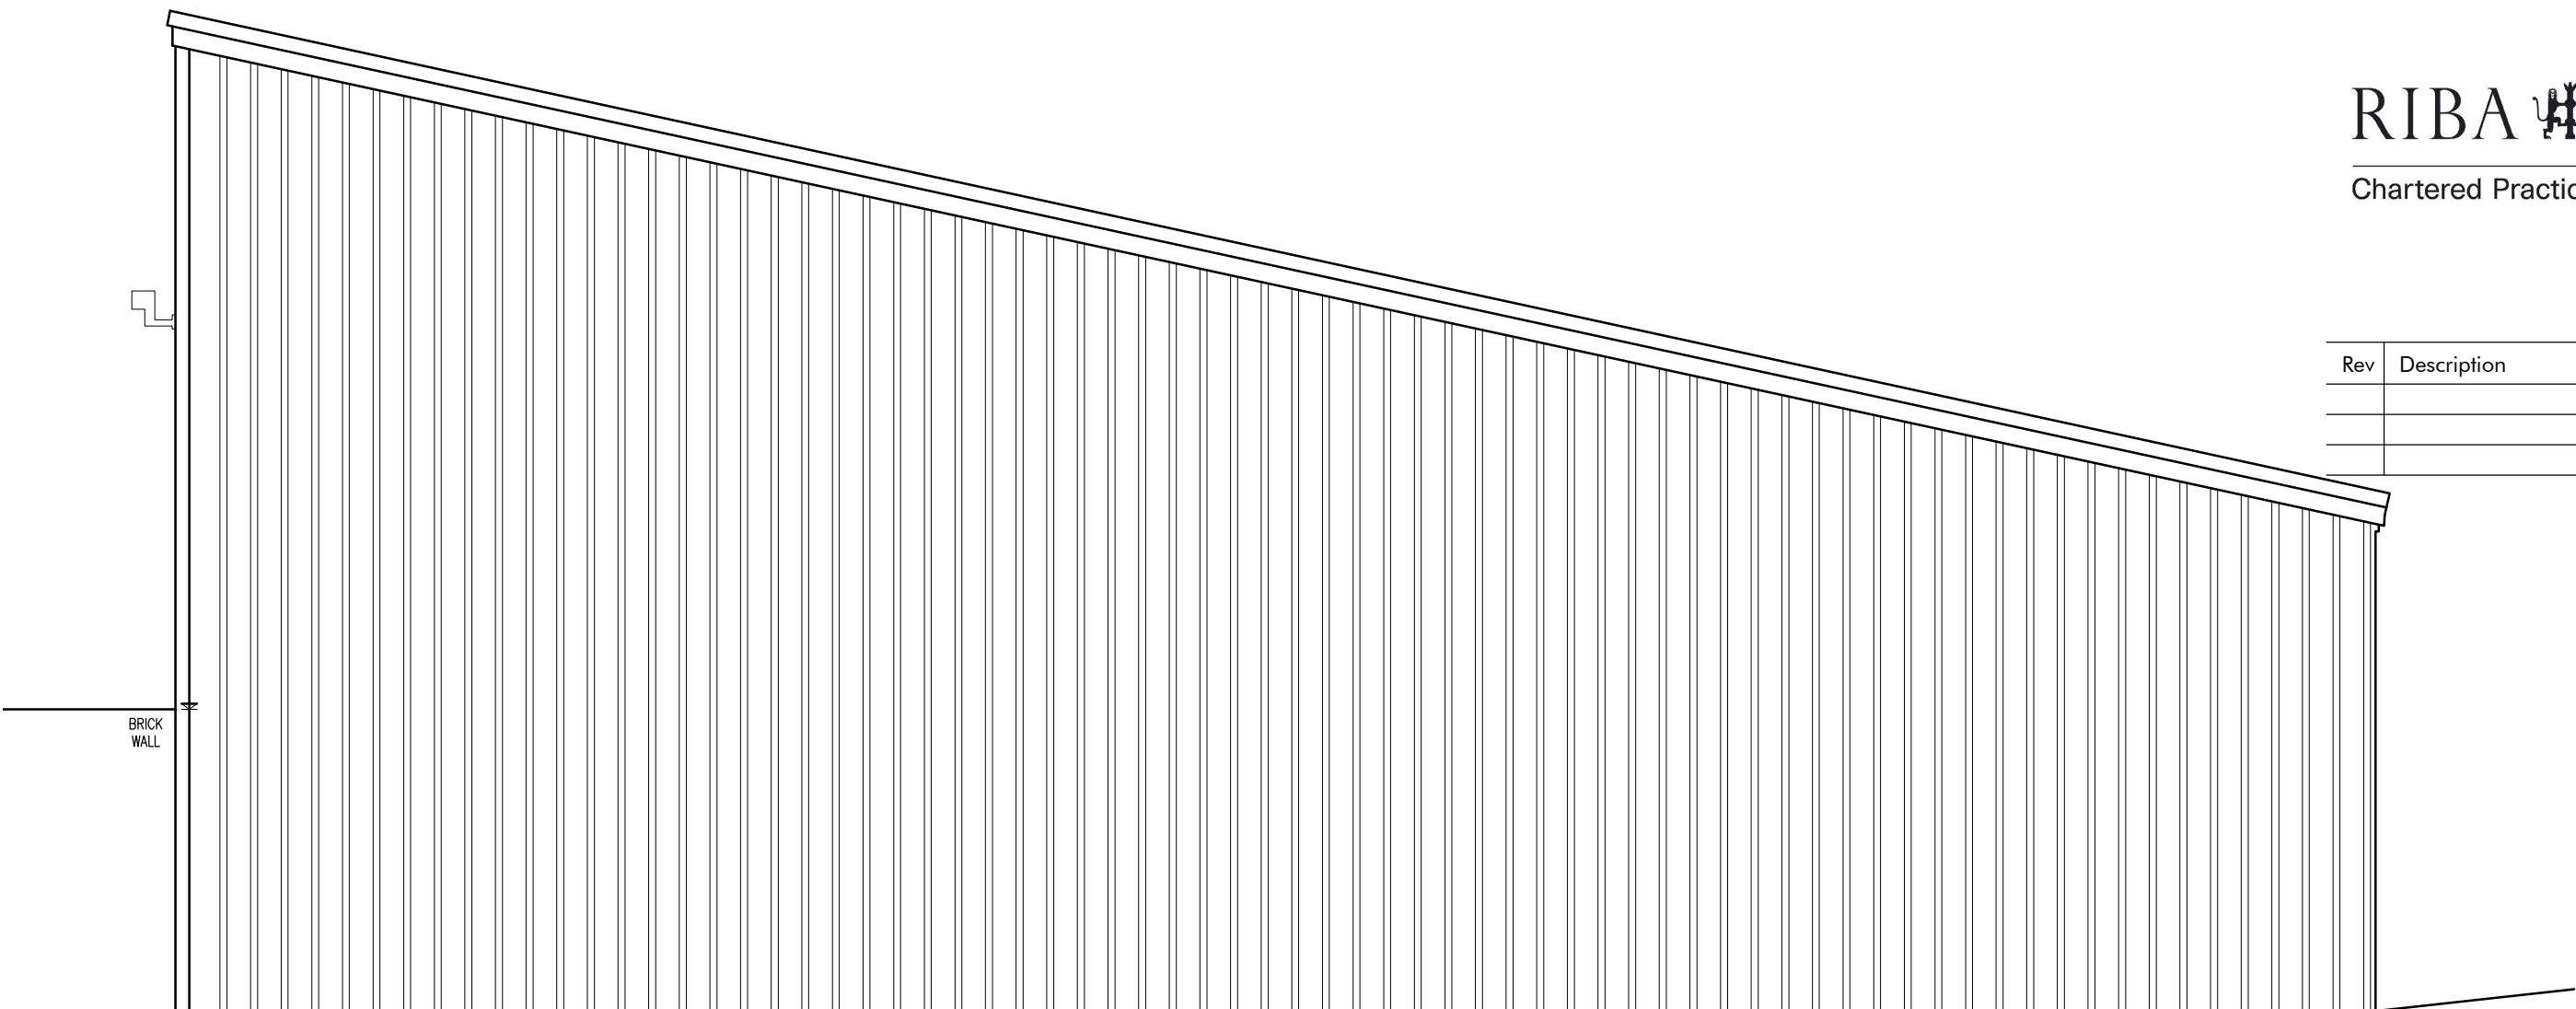


Elevation C

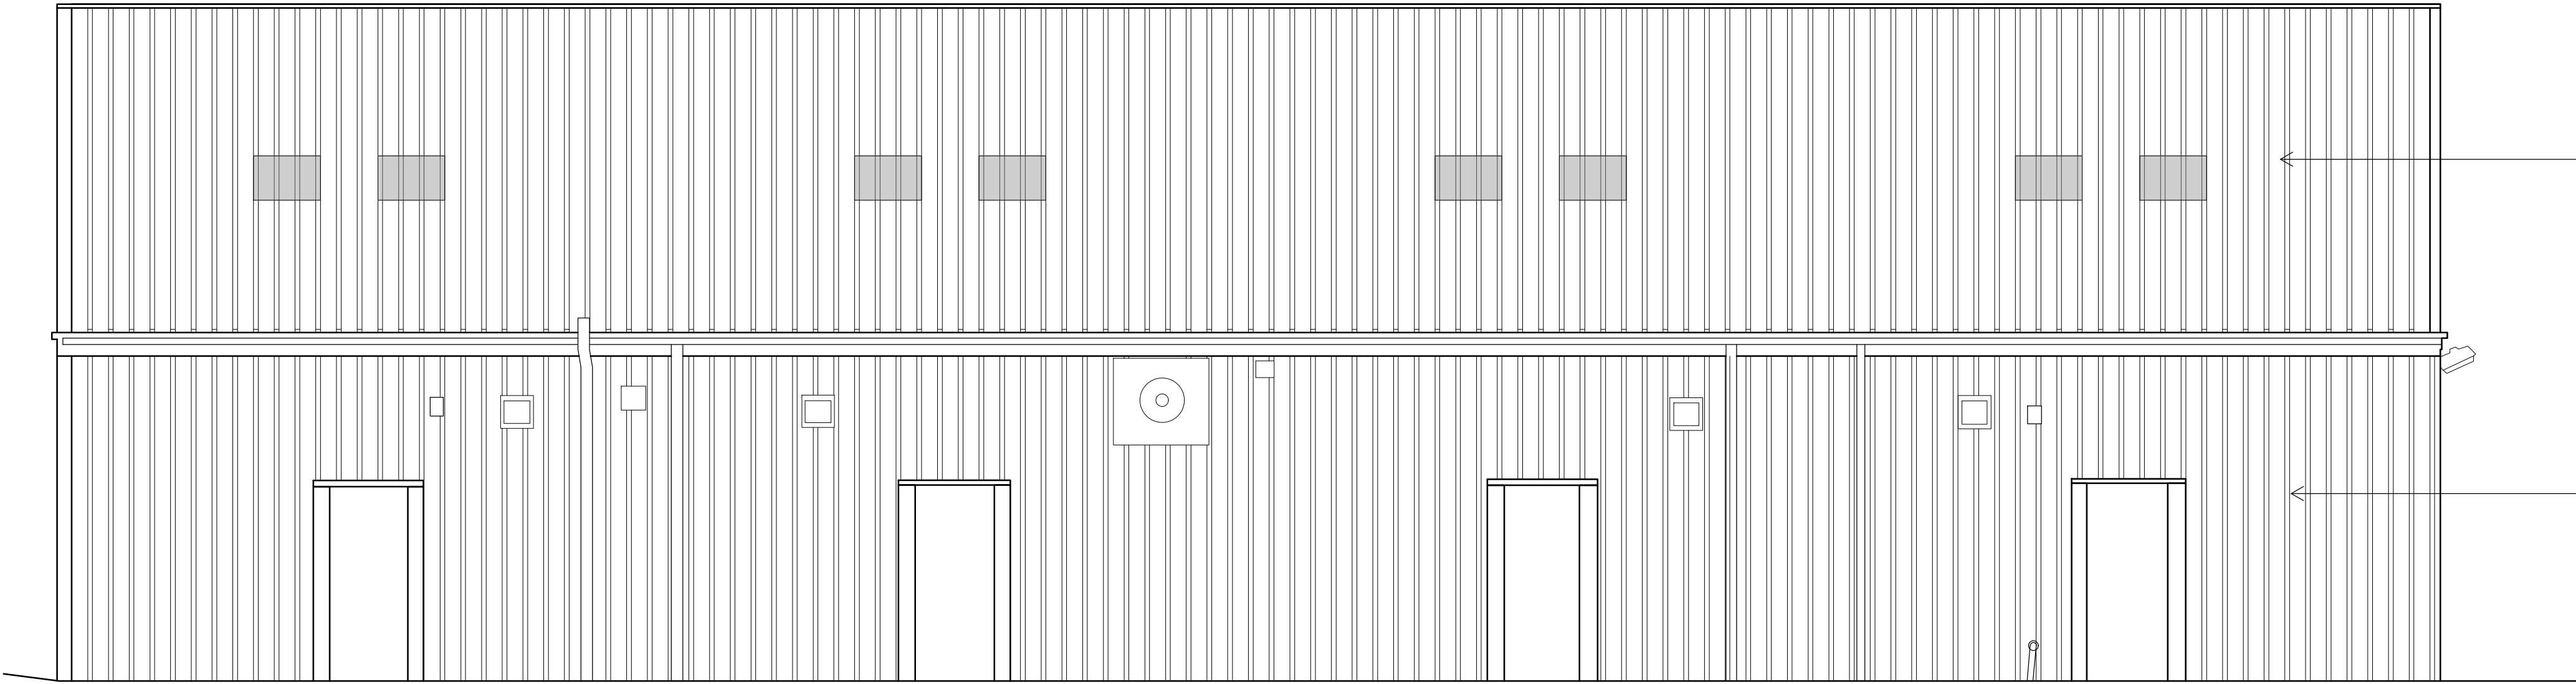

Elevation D

Existing Corrugated metal roofing with polycarbonate rooflights

Existing Corrugated Metal Cladding

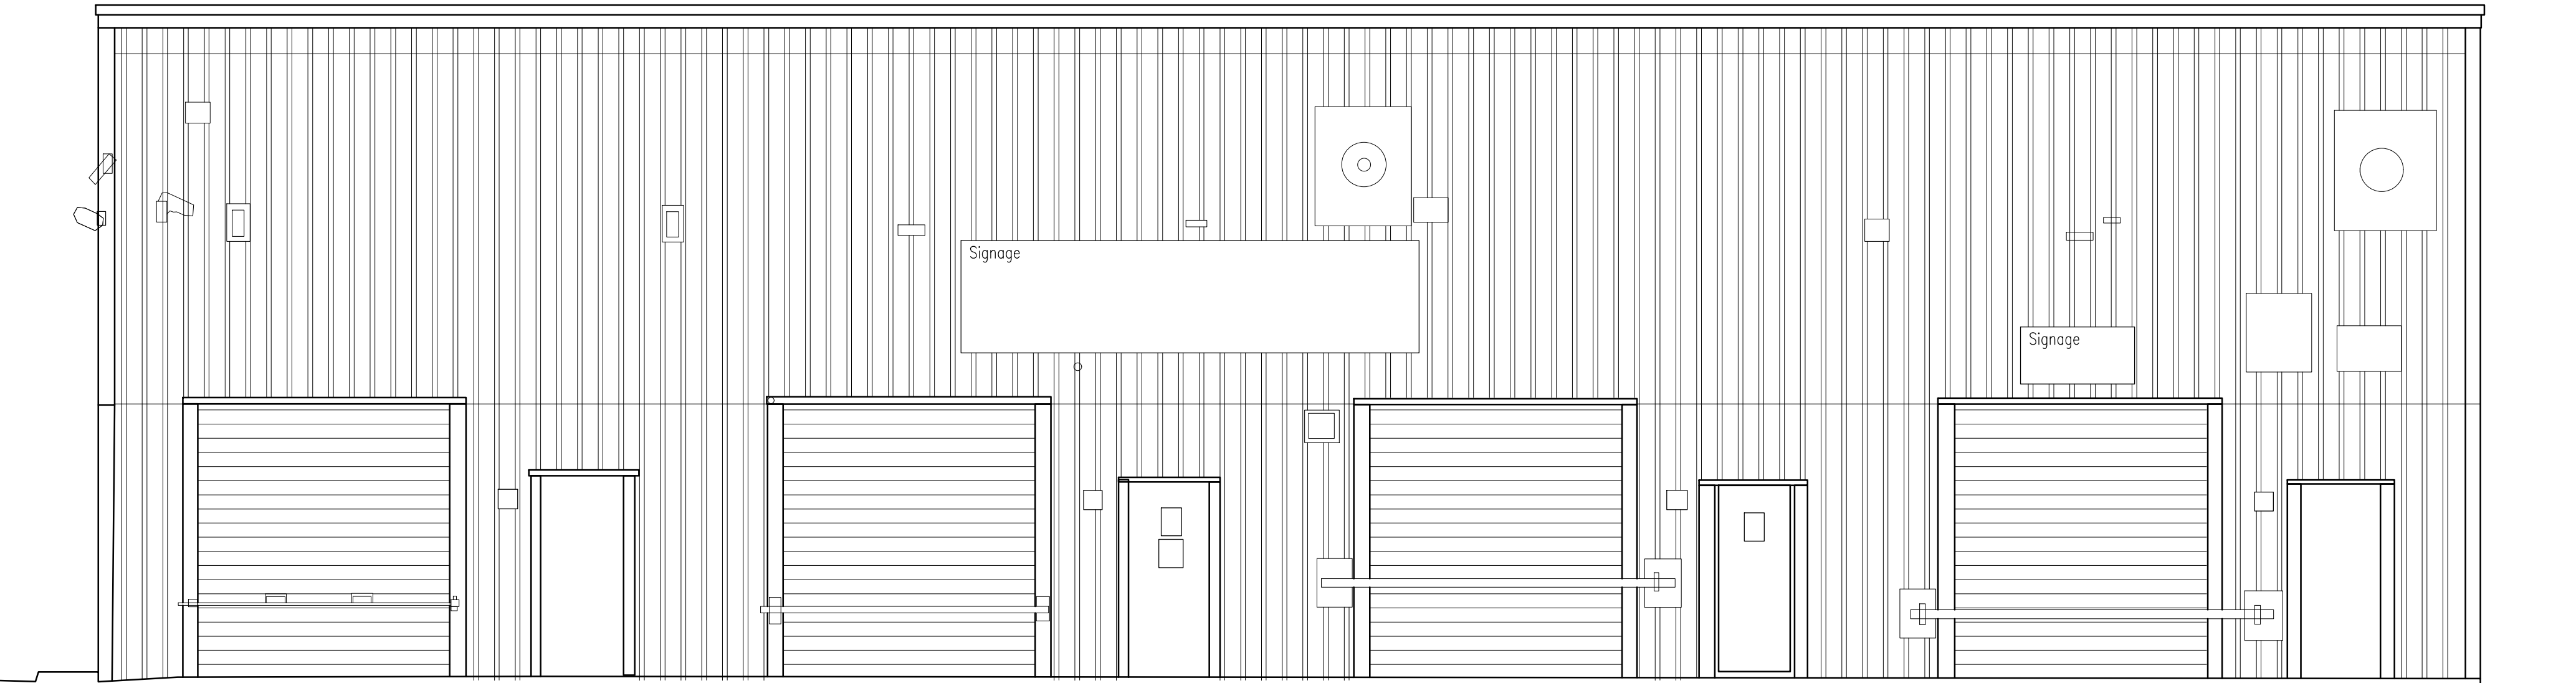

Elevation A

