




Rev	Description	Date	Initials

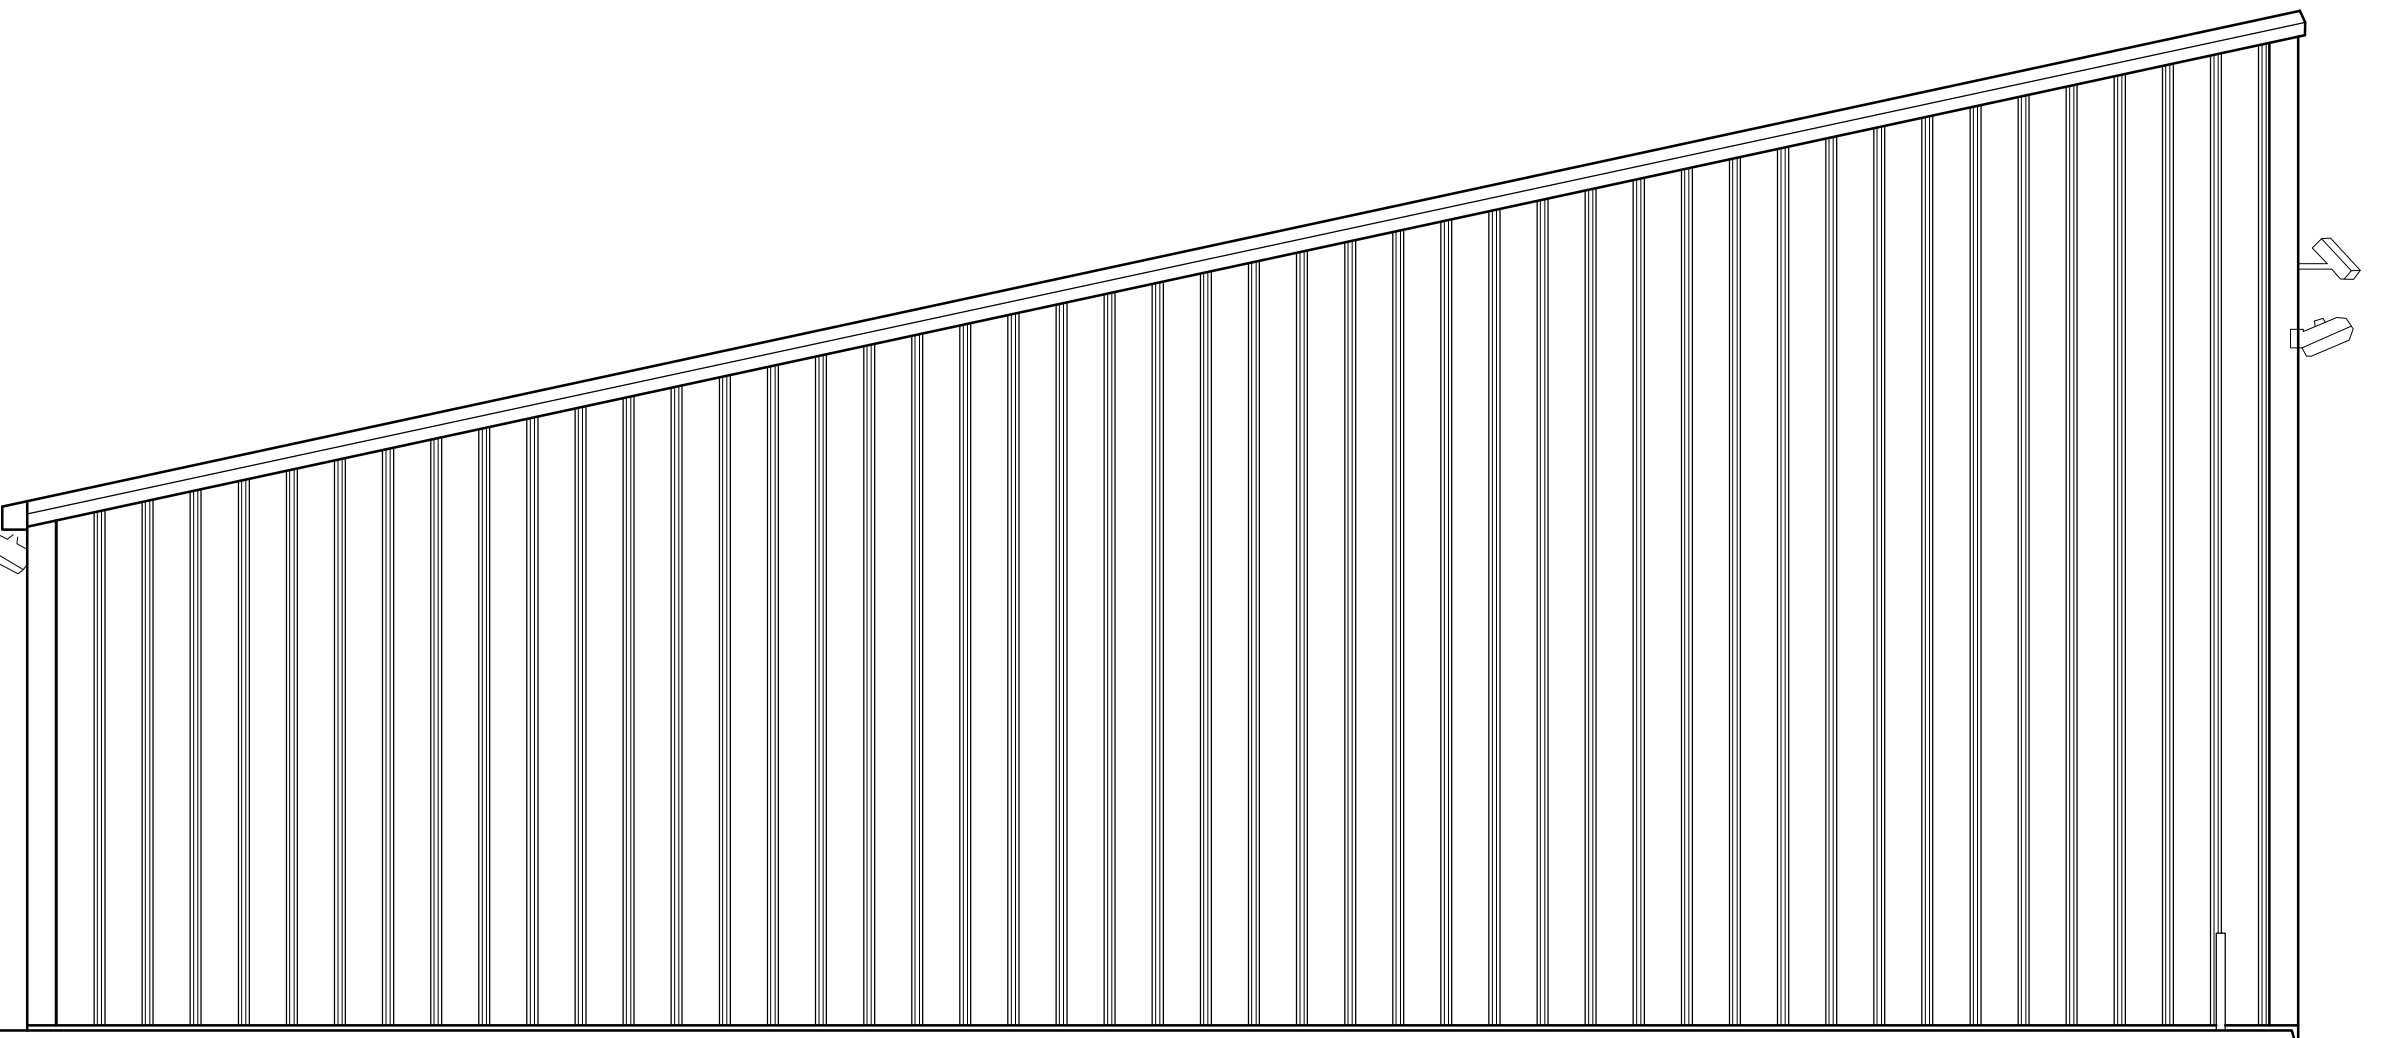

Elevation B

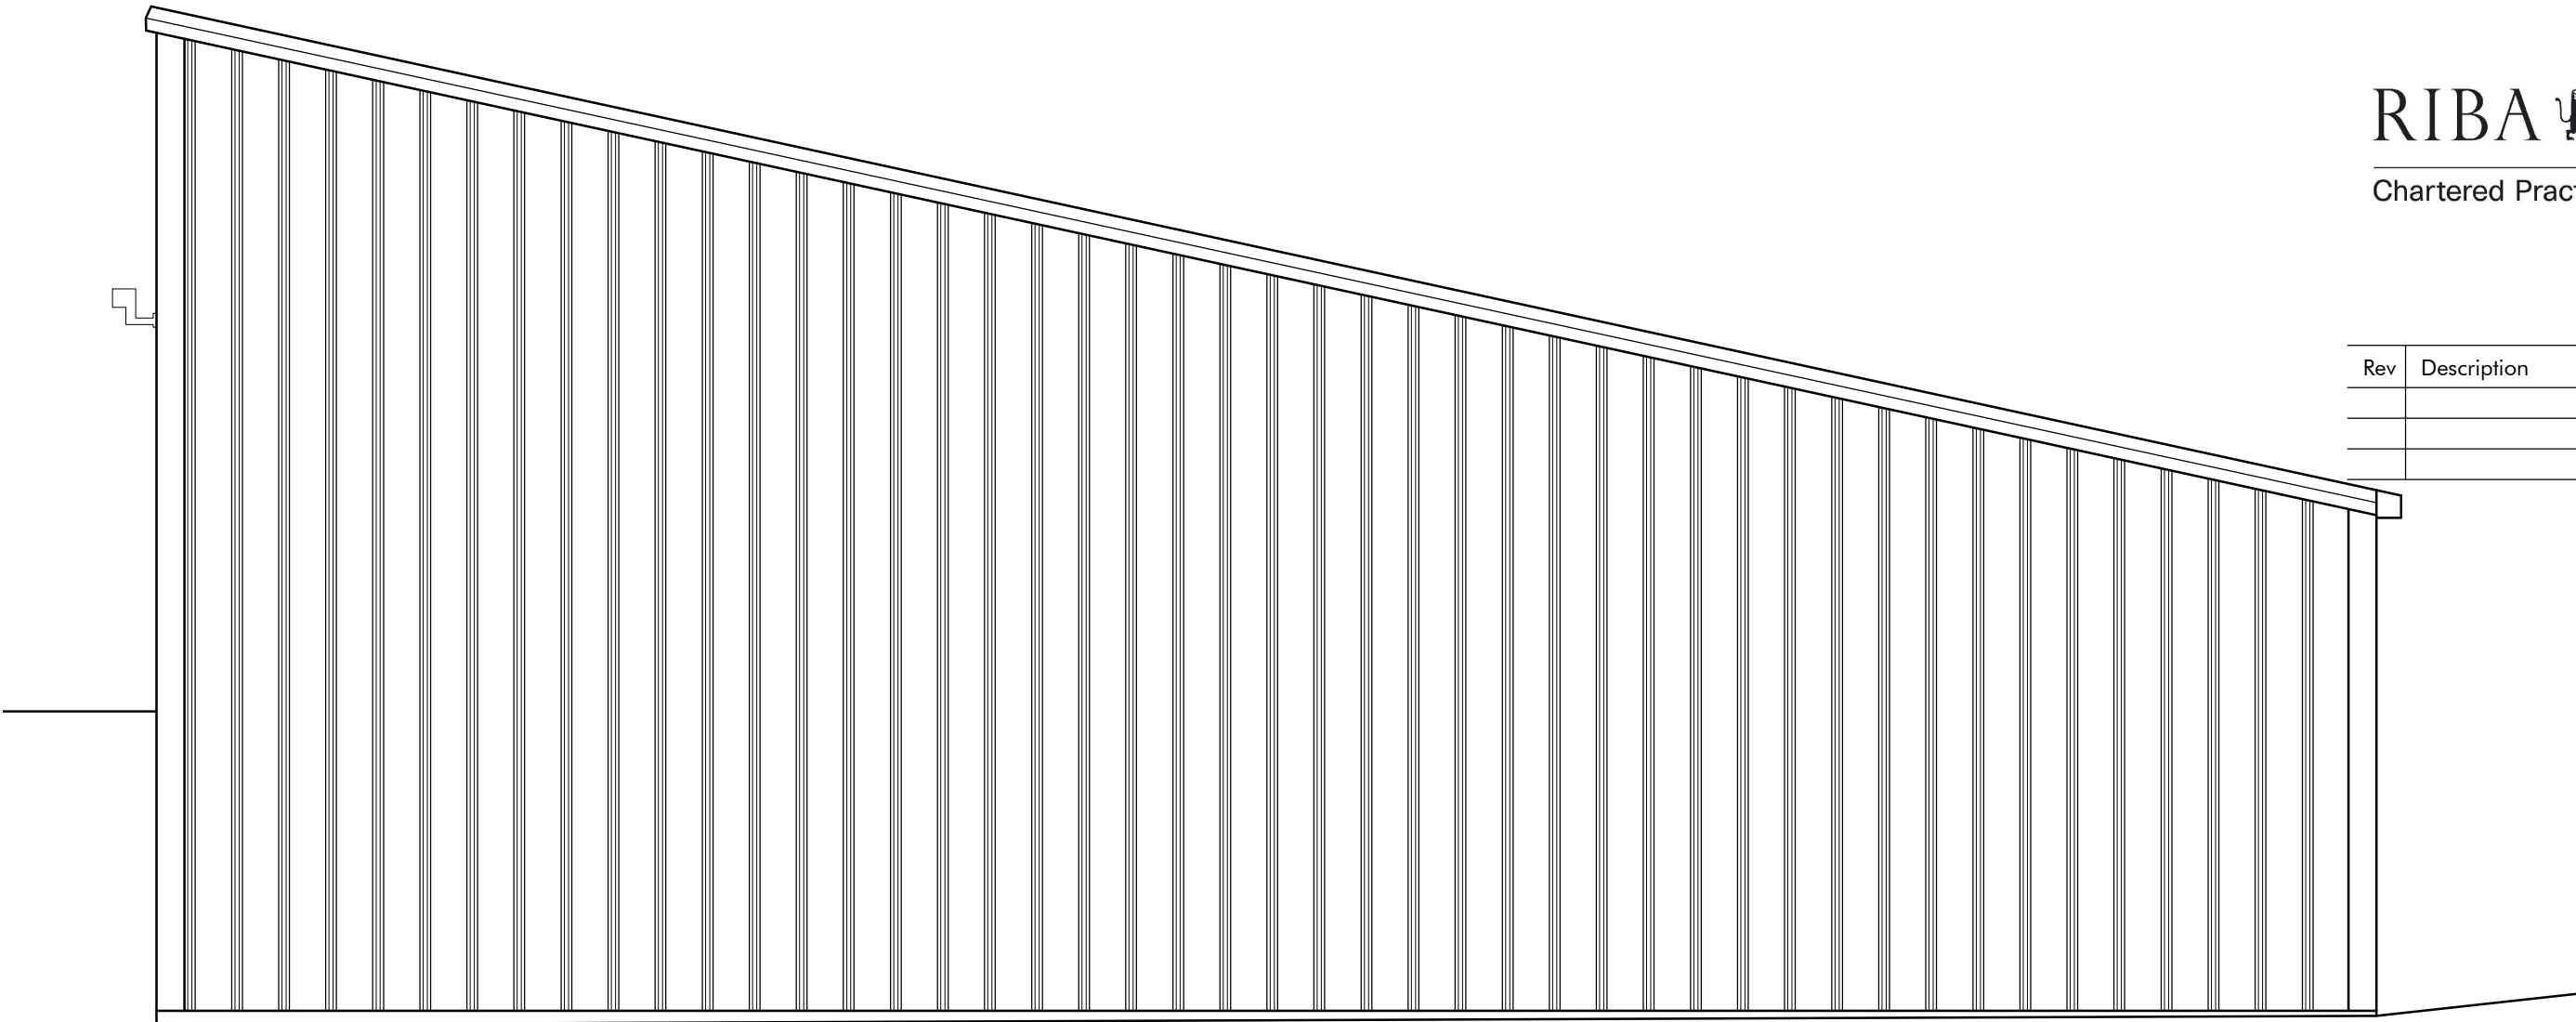


Elevation C

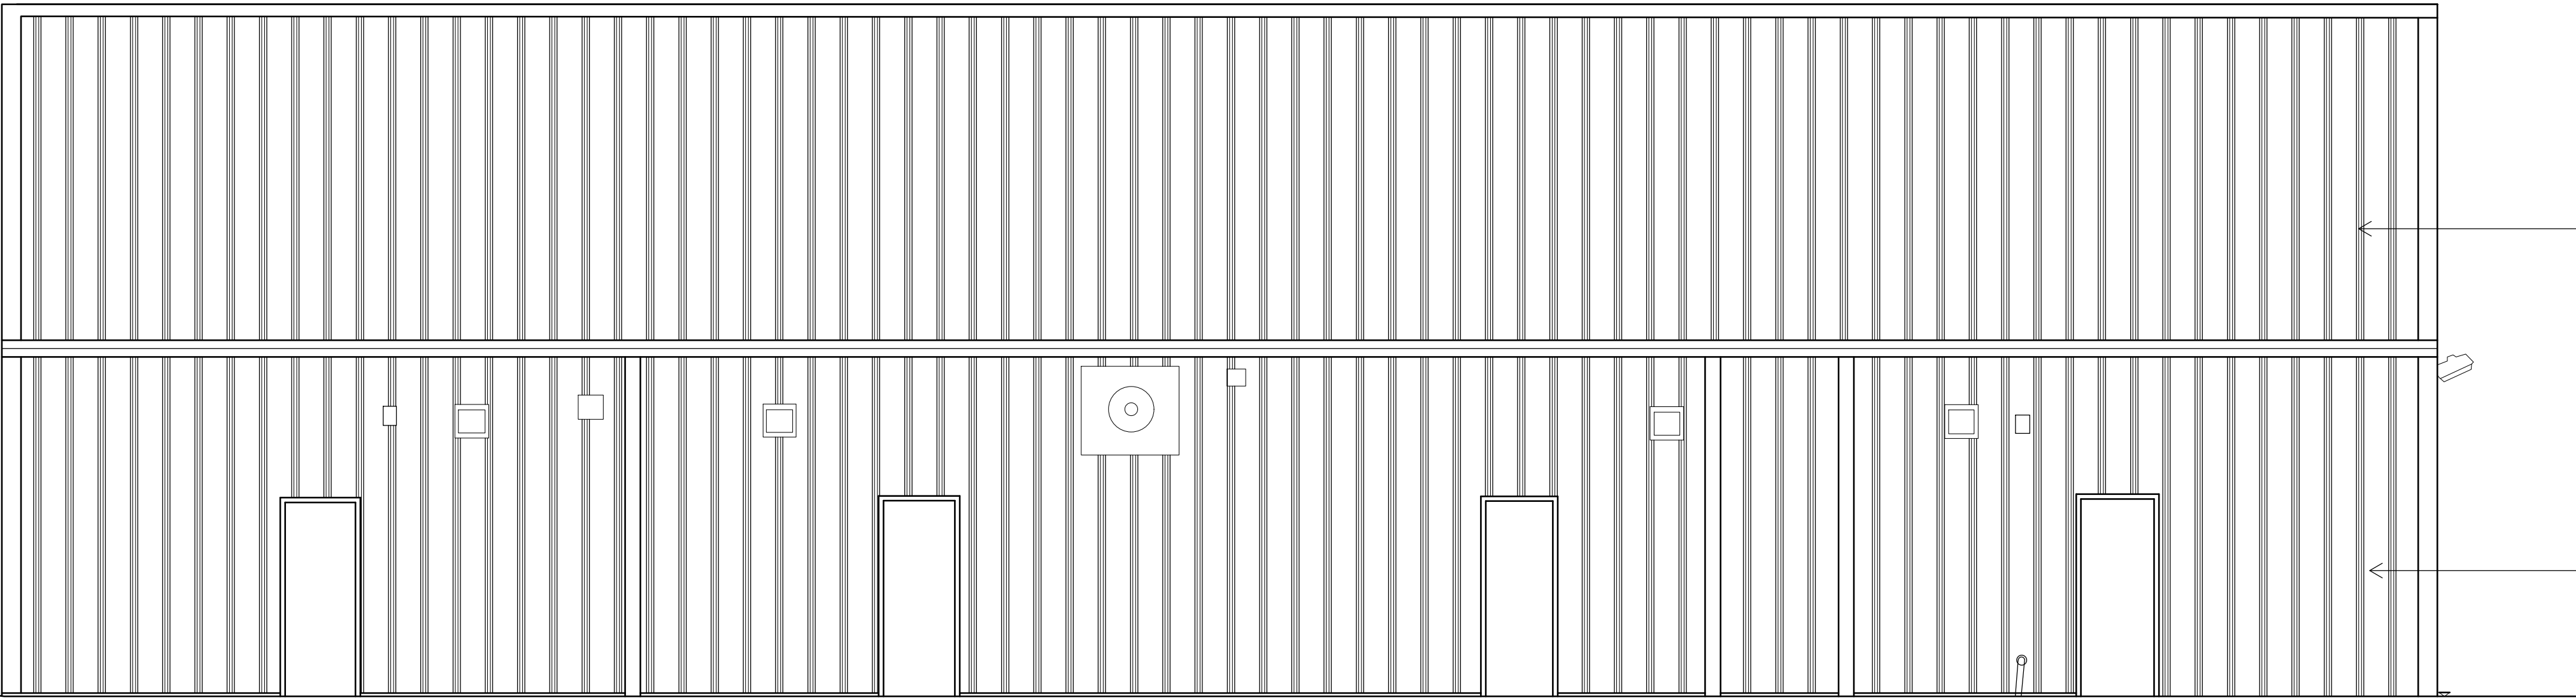

Elevation D

Foreclad R Standard roof sheet profile,
Colour- Goosewing Grey (Existing rooflights
Removed)

Tata Trisoment 333 insulated composite panels
Colour - Goosewing Grey

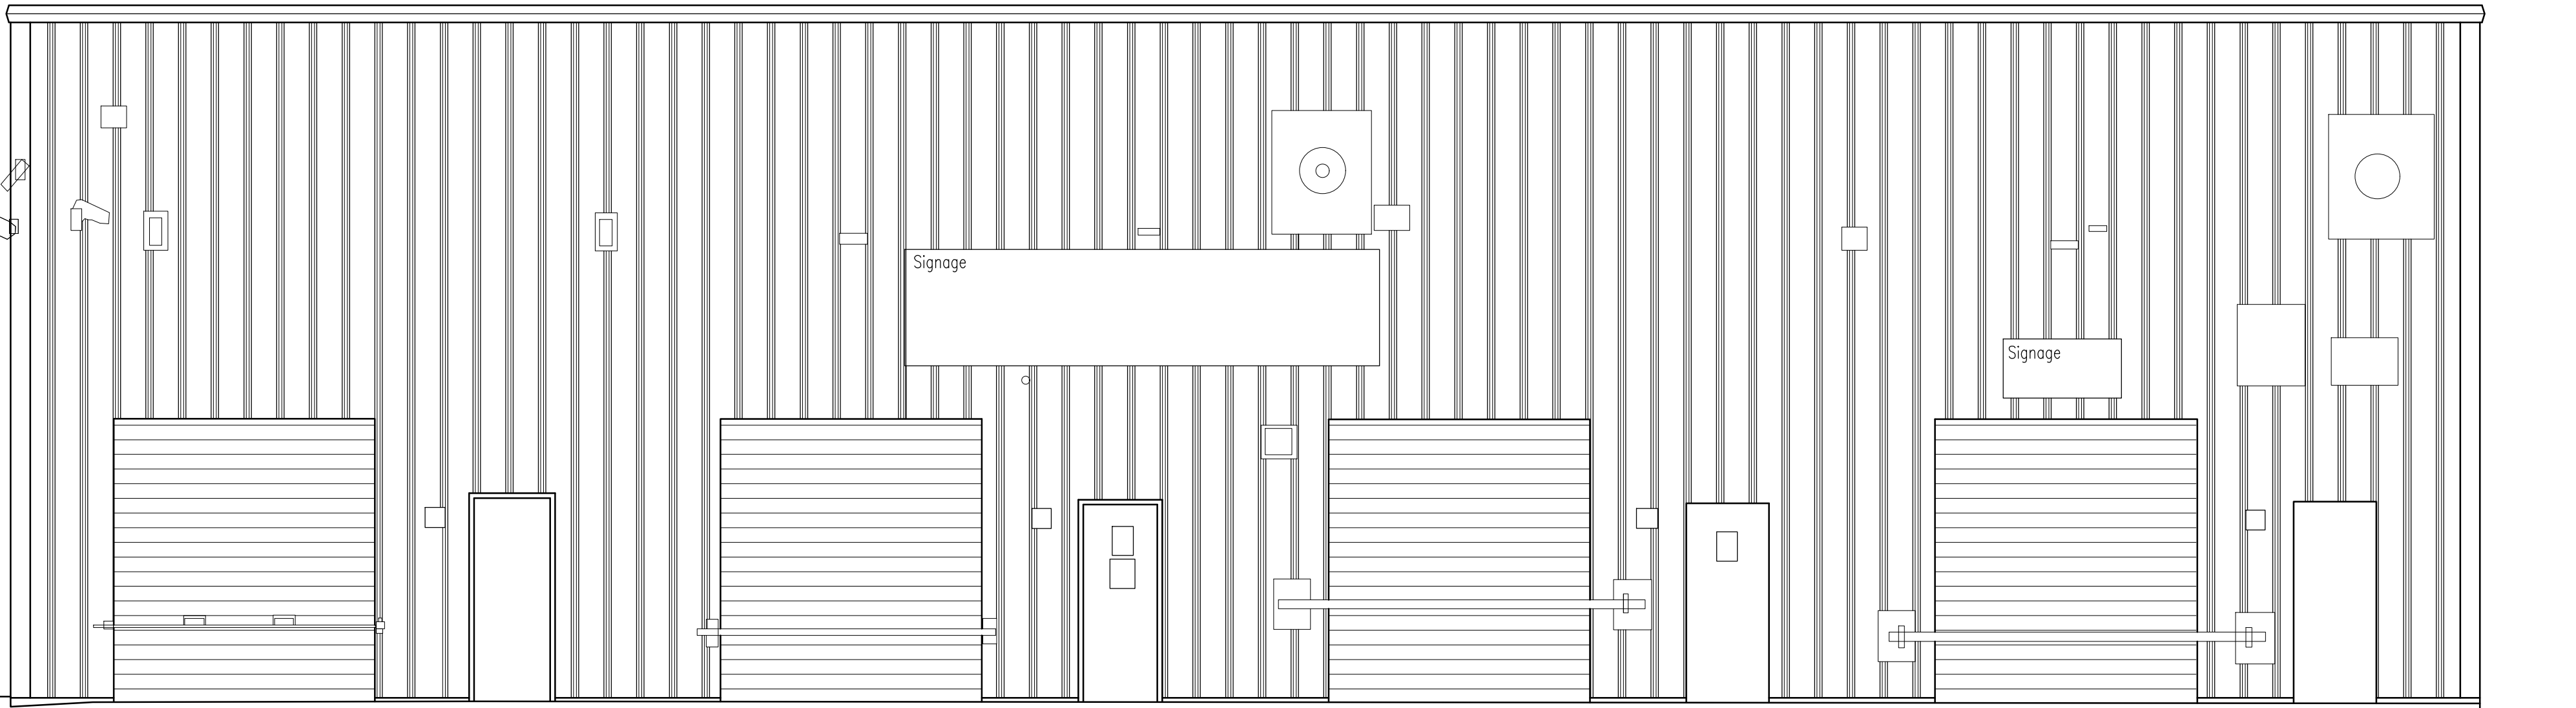

Elevation A

