



58A Long St Site Plan Existing

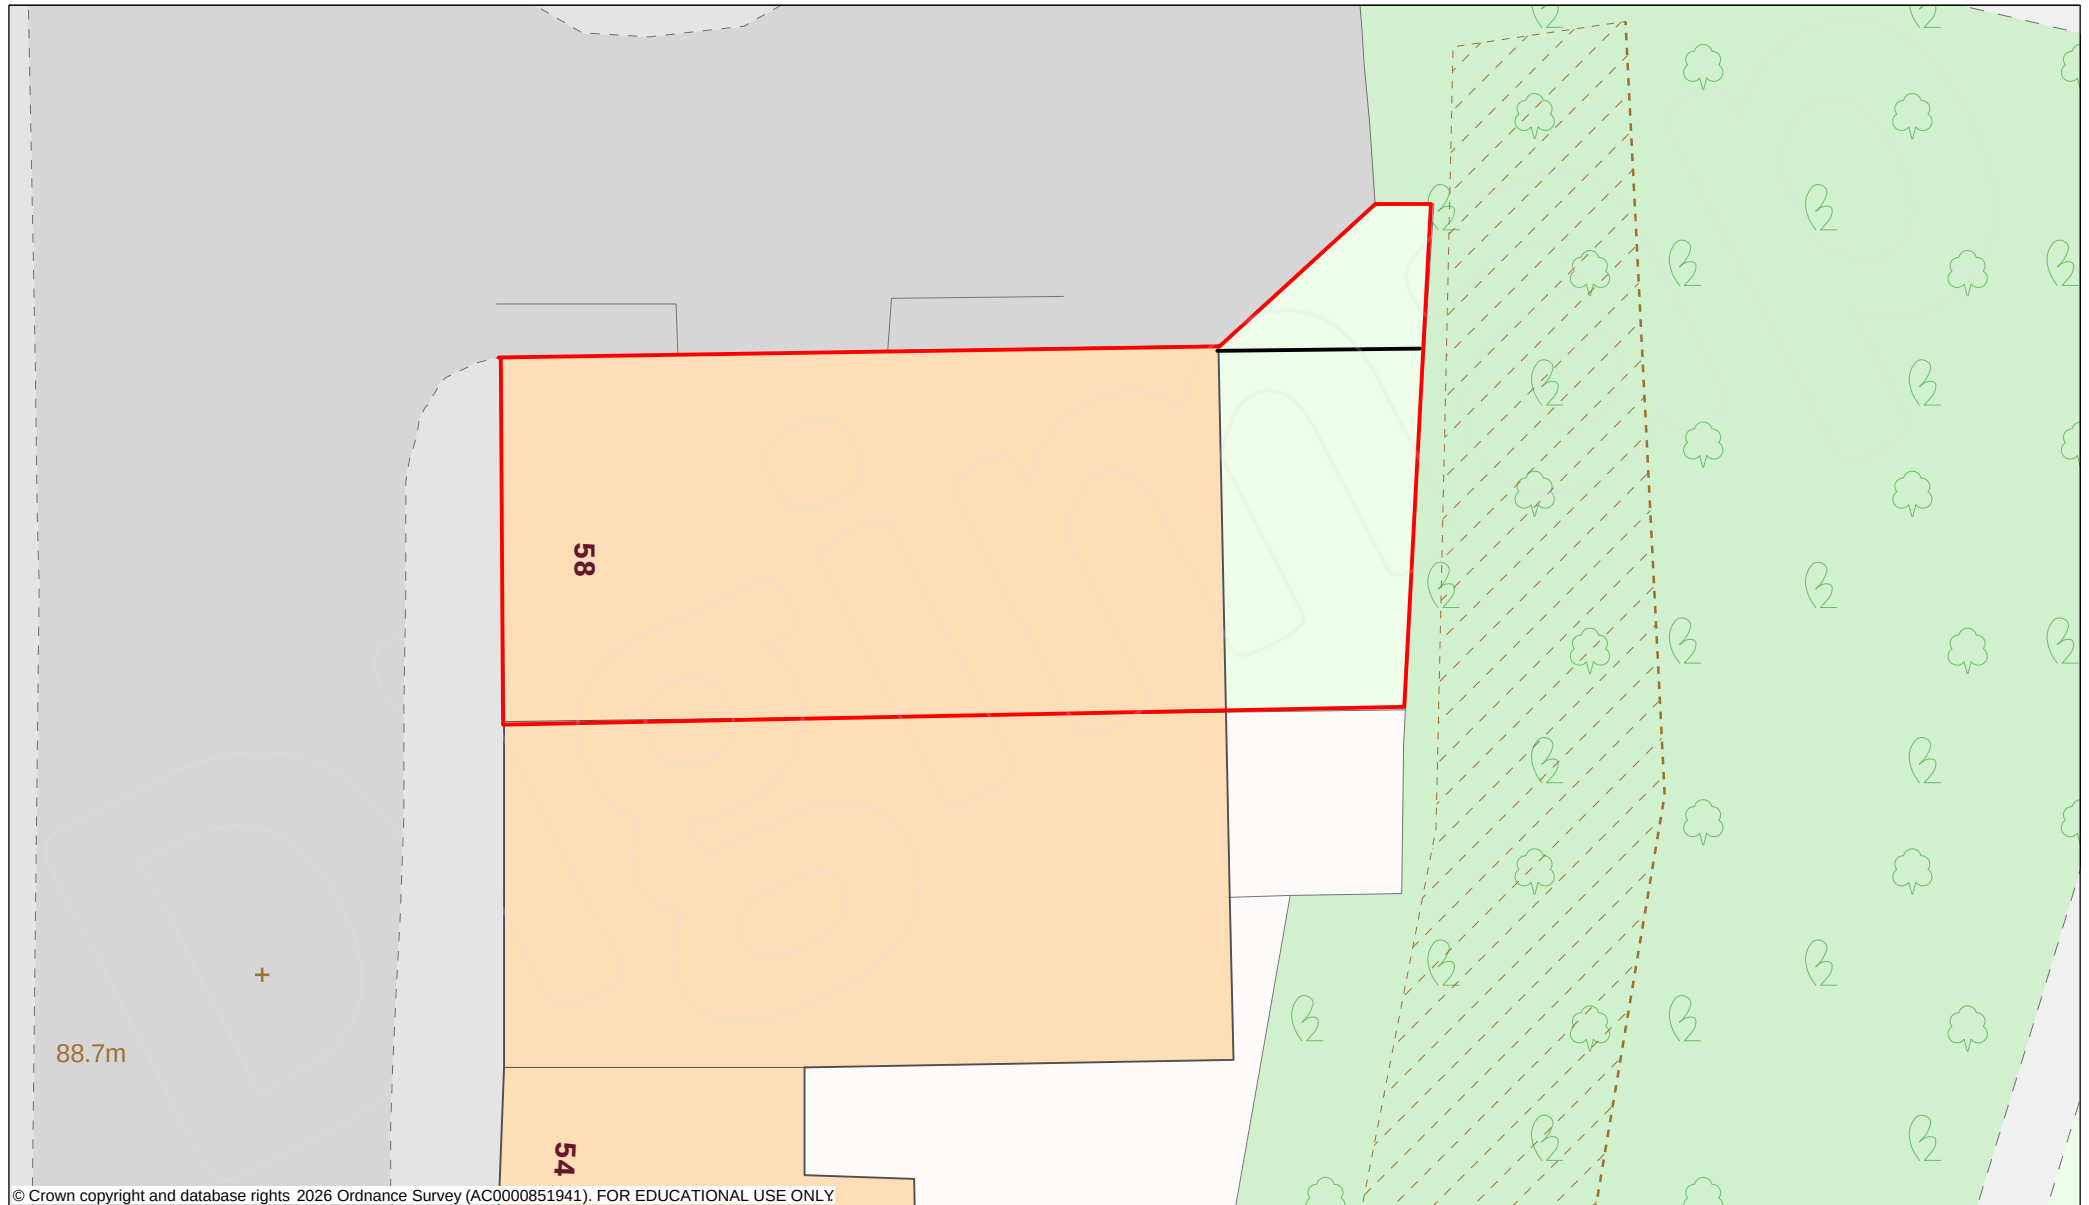

© Crown copyright and database rights 2026 Ordnance Survey (AC0000851941). FOR EDUCATIONAL USE ONLY

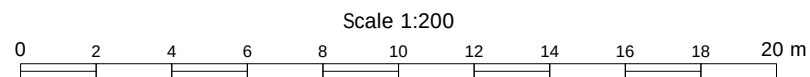

Projection: British National Grid
07 October 2026 11:20

