



58A Long St Site Plan Proposed

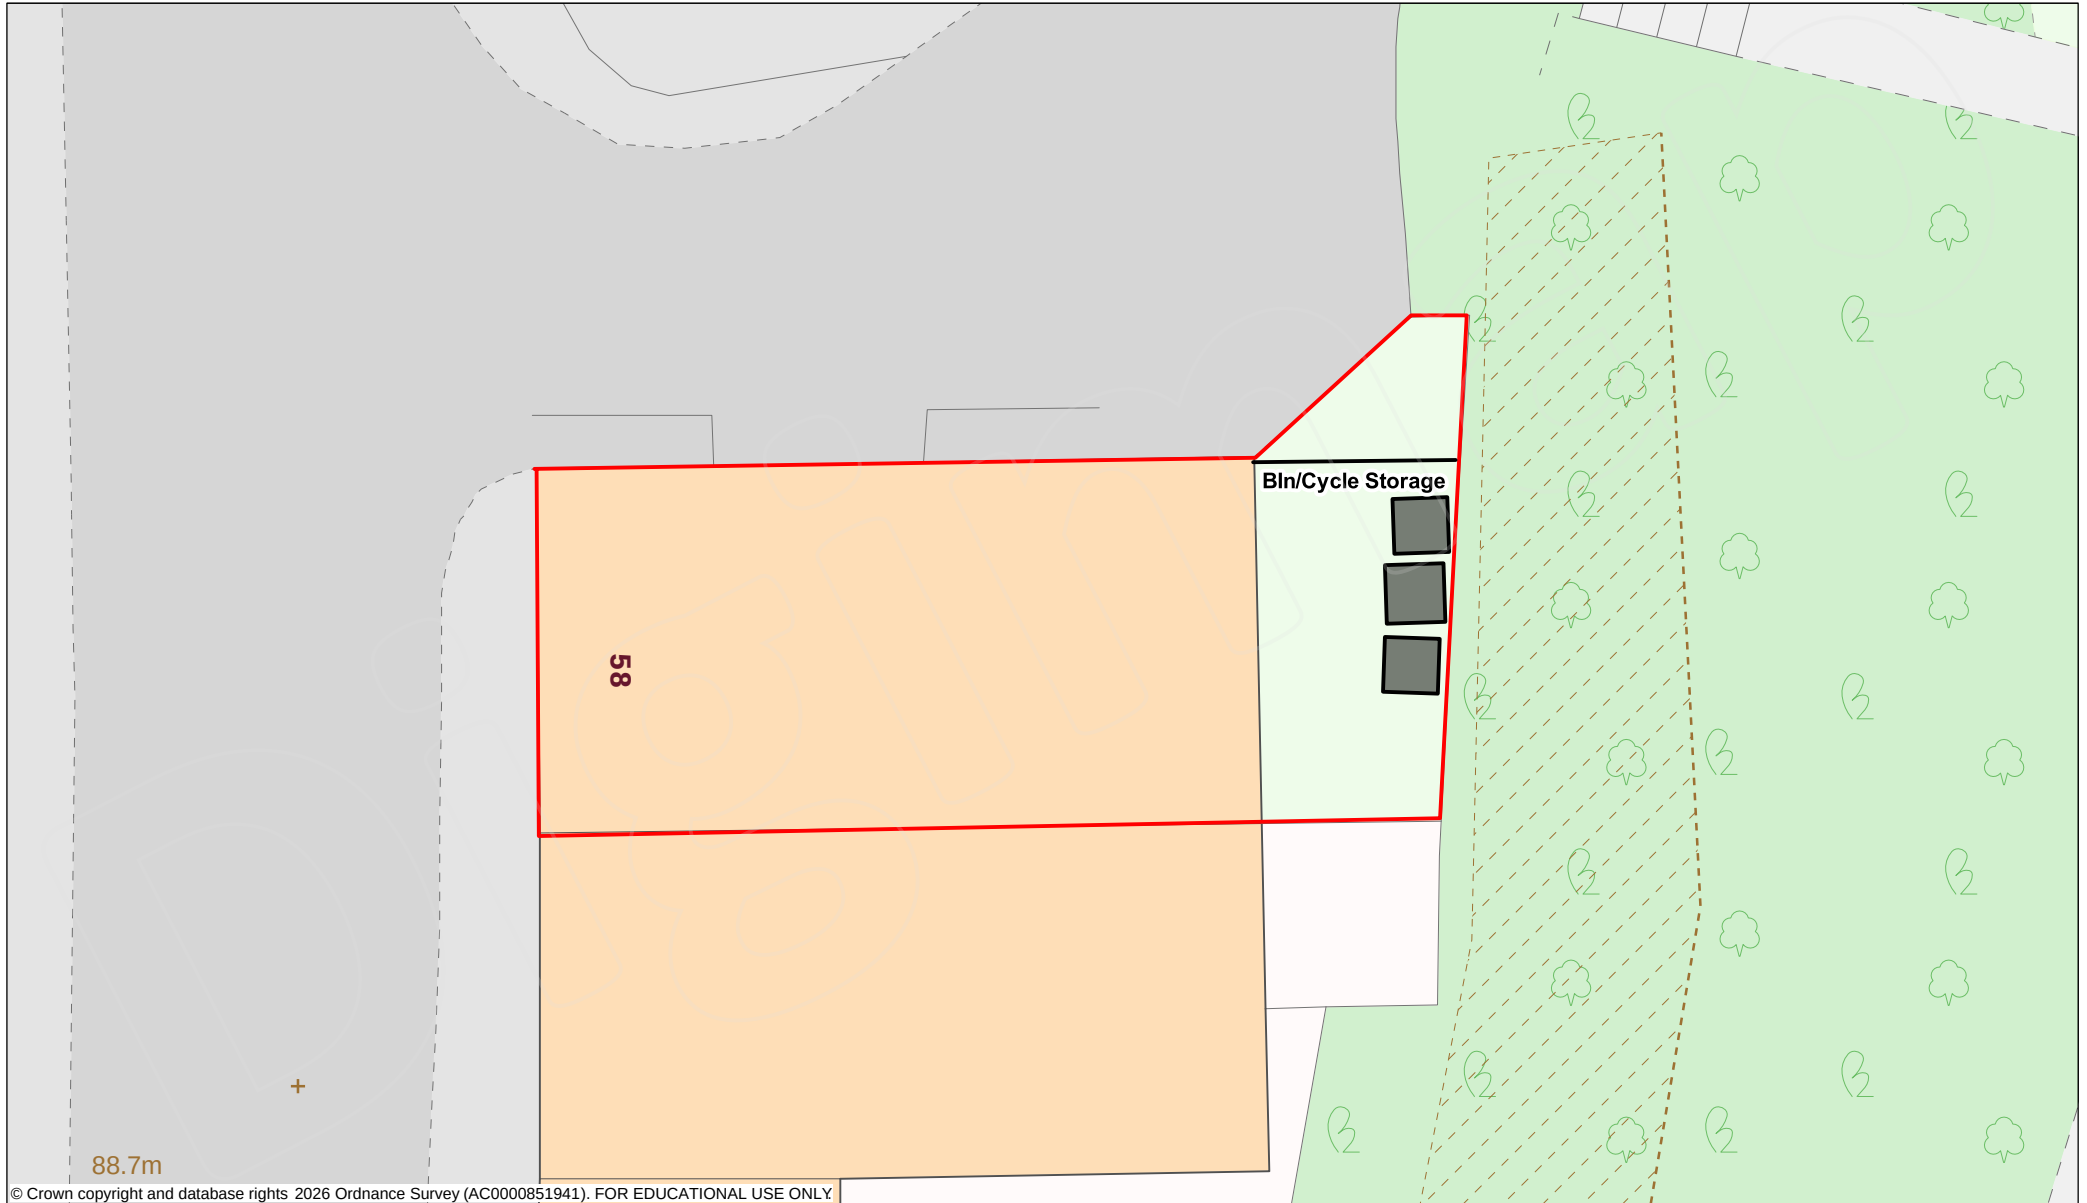

© Crown copyright and database rights 2026 Ordnance Survey (AC0000851941). FOR EDUCATIONAL USE ONLY.

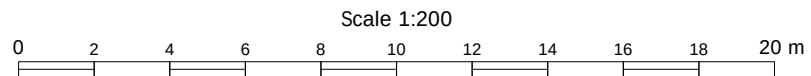

Projection: British National Grid
07 October 2026 11:23

