
Survey Drawing

NotForConstruction

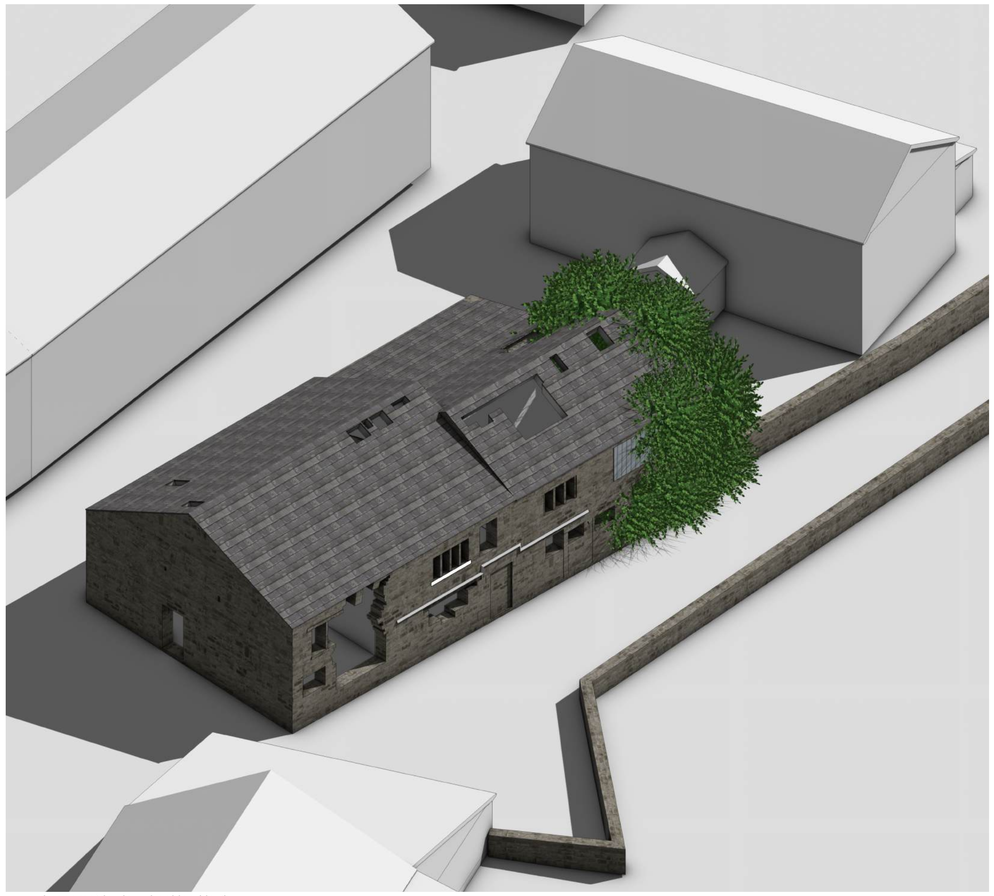

Axonometric view- Looking North

0 1 3 5m

Scale 1:100



Axonometric view- Looking West

0 1 3 5m


Scale 1:100



Axonometric view- Looking East

0 1 3 5m

Scale 1:100

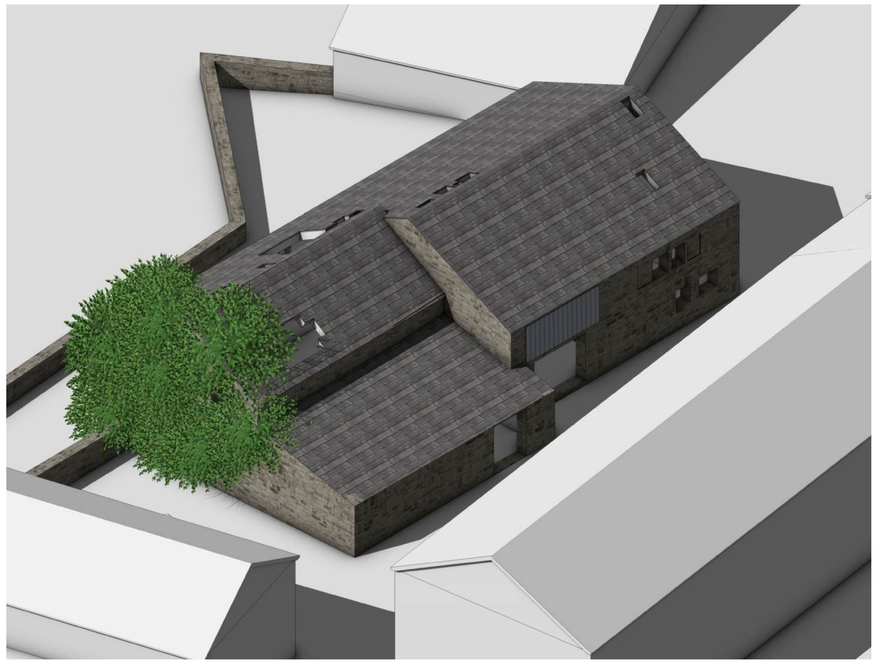

Axonometric view- Looking South

0 1 3 5m

Scale 1:100

Revision

Project

Rennovation of former Cottages

Address

Smallshaw Farm
Smallshaw Road
Rochdale, OL12 6BH

Client

Mr & Mrs Buttle

Drawing

Existing Axonometric Views

storah architecture

Chartered Architects
RIBA Chartered Practice

www.storah.com *mail@storah.com* *01706 813214*

Scale	*Sheet Size*	*Date*	*Drawn*
1:100	ISO A1	22/10/2026	MB

Drawing Number *Revision*

26-029 - 103

© Storah Architecture Ltd.